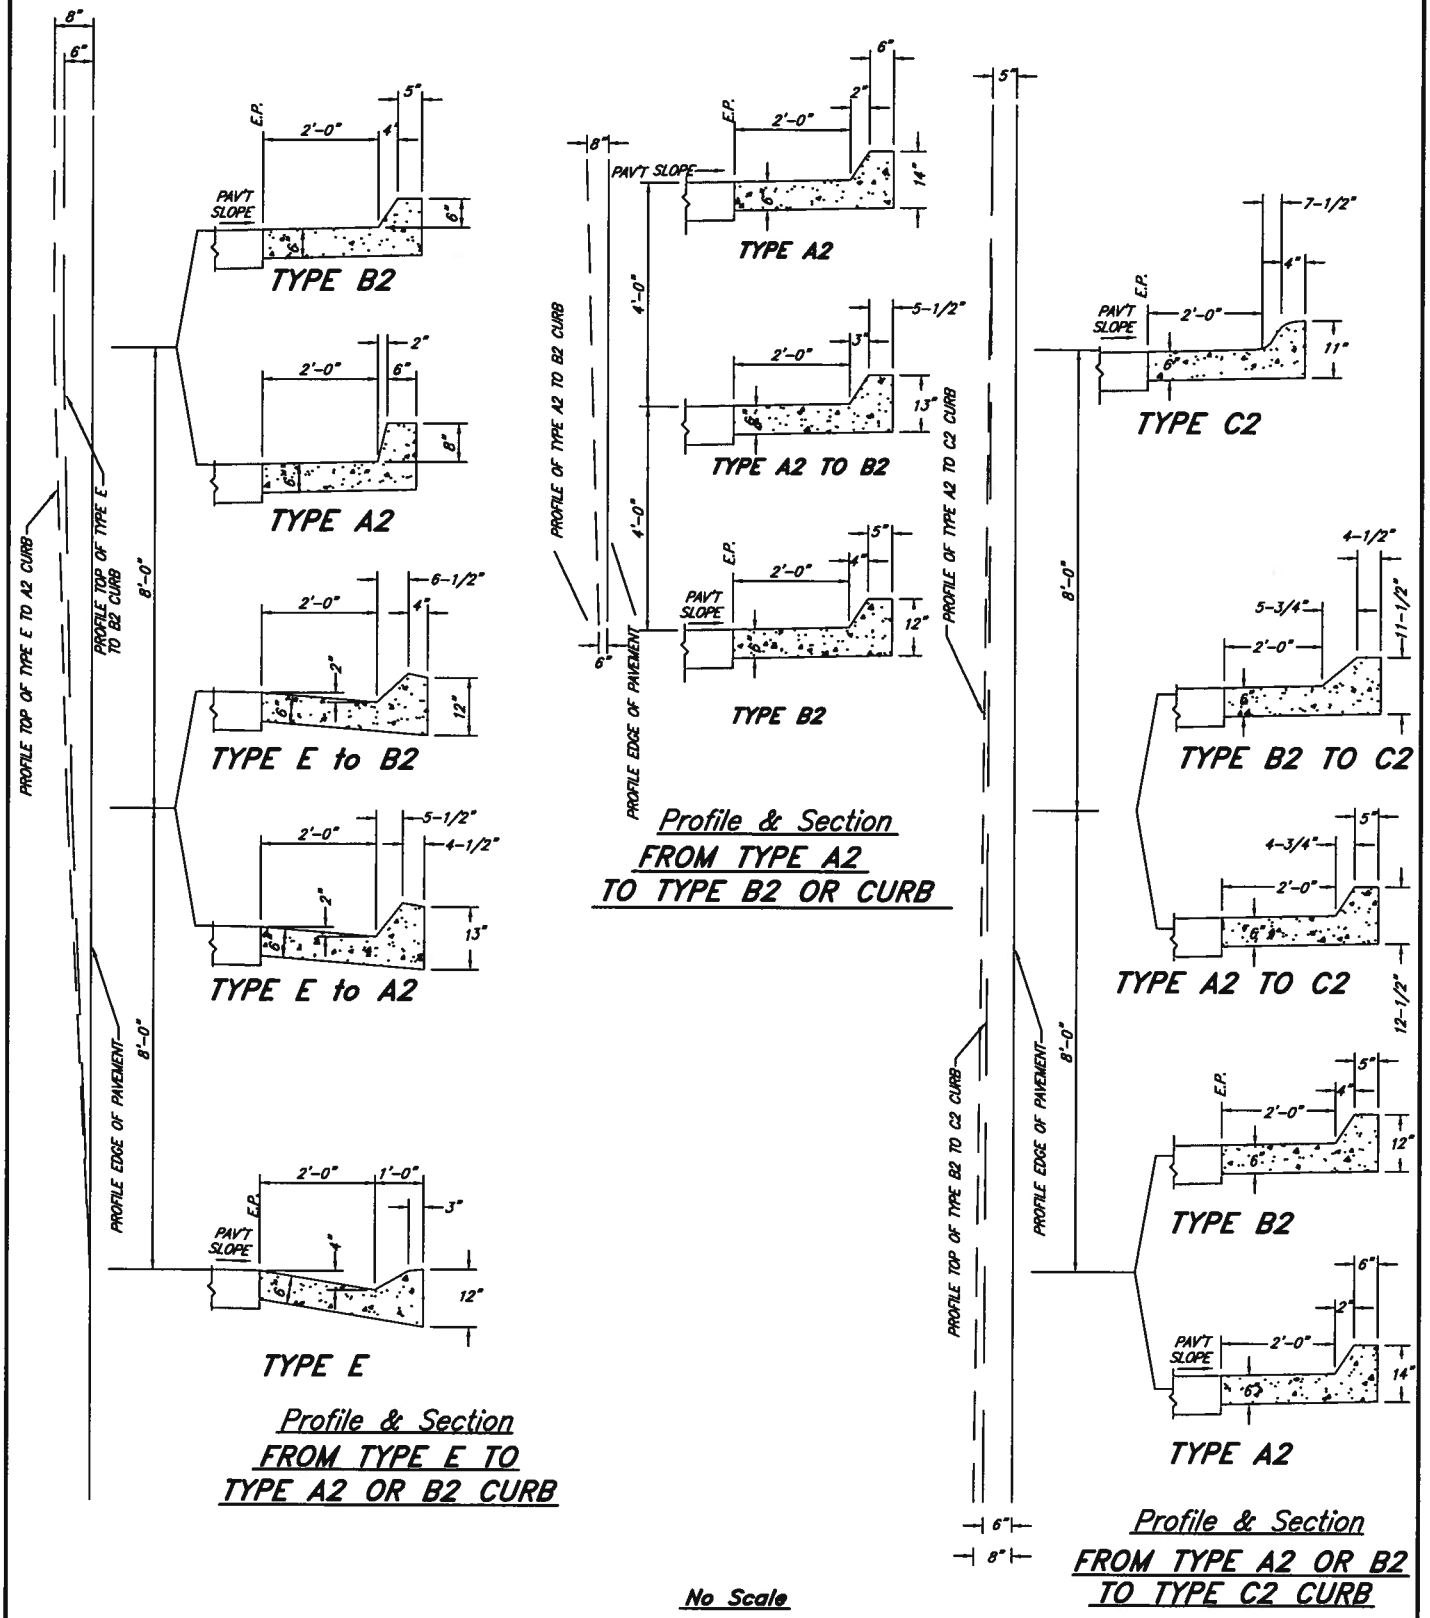

APPROVED BY

CITY ENGINEER — DATE 5/18/11

MARK	REVISIONS	APPR.	DATE

CITY OF RIVERSIDE

PUBLIC WORKS DEPARTMENT

CURB TRANSITIONS

STANDARD DRAWING NO. 210

Sheet 1 of 1