6'– 0"x 10'–0" TRAFFIC VAULT X 48 DEEP

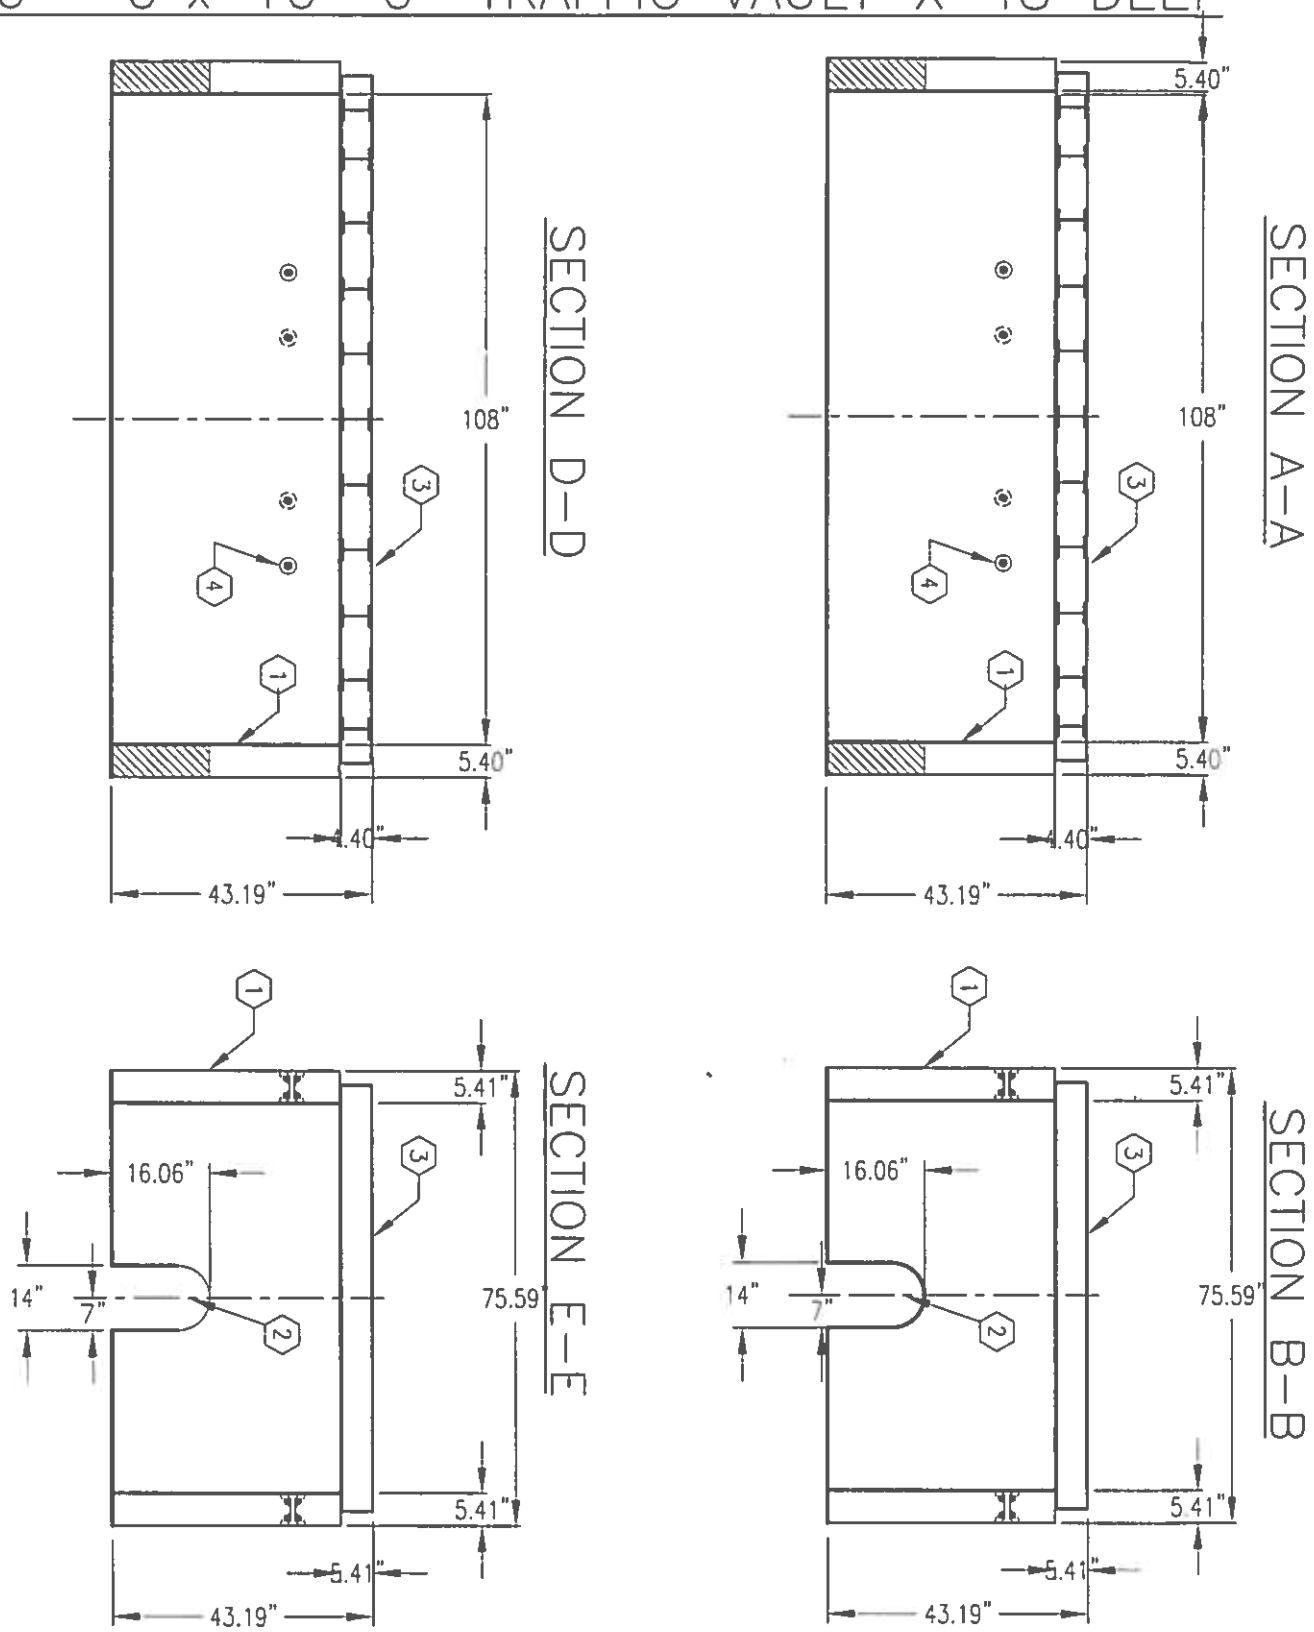

SECTION VIEW

0	1	2	3
DRAWN WEF	DRAWN	DRAWN	DRAWN
DATE 10–09	DATE	DATE	DATE
CHECK	CHECK	CHECK	CHECK
APPROV.	APPROV.	APPROV.	APPROV.

WATER
DISTRIBUTION & TRANSMISSION
CONSTRUCTION METHODS

TRAFFIC RATED VAULT FOR
8", 10" & 12" COMPOUND METERS

CITY OF RIVERSIDE PUBLIC UTILITIES STANDARD DRAWING | DATE: OCT 2009 | CWD-801-2