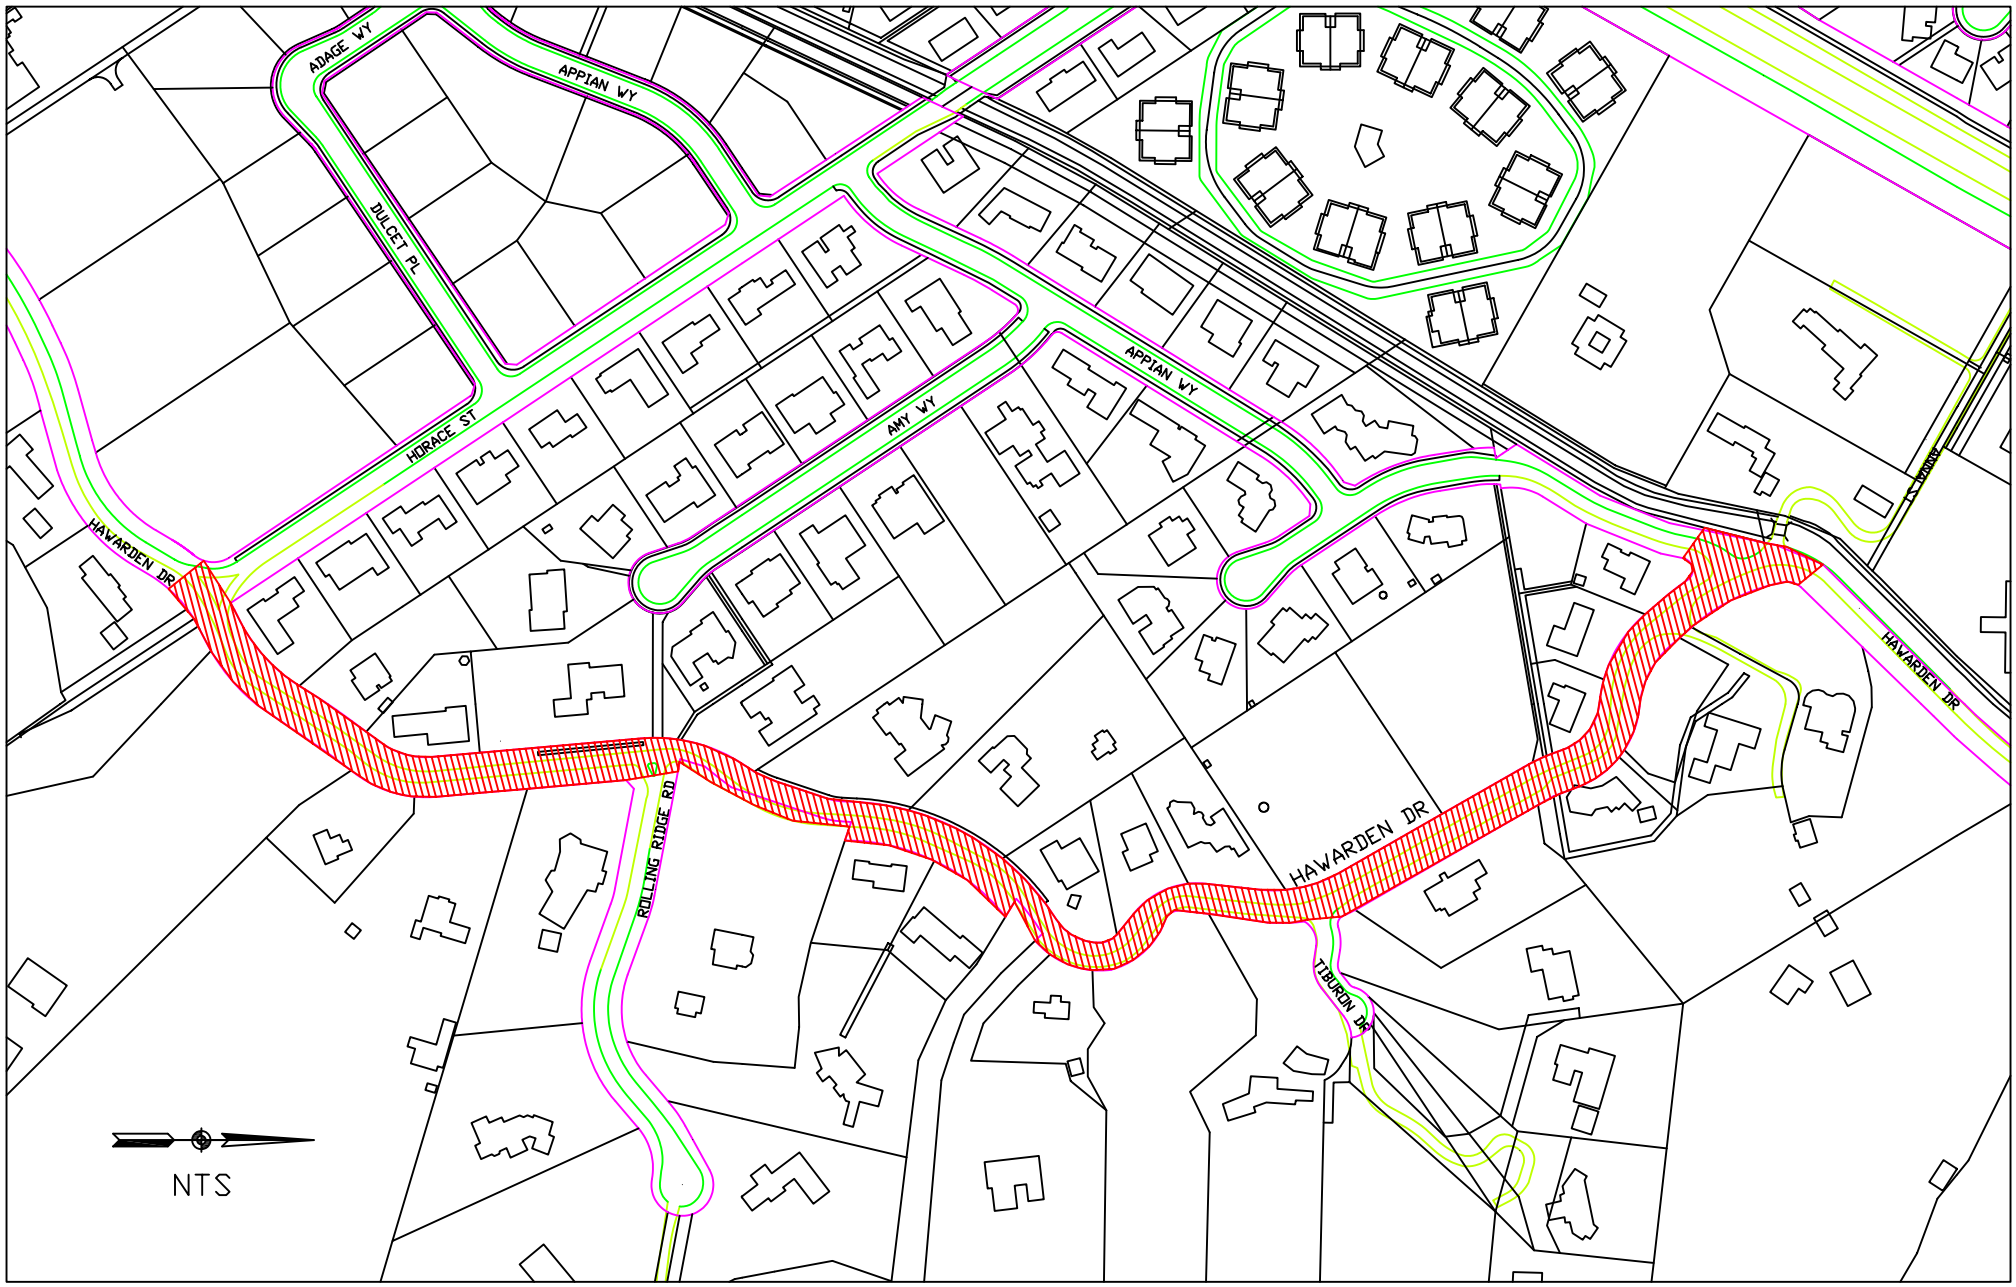

PROJECT AREA

HAWARDEN DRIVE 12-INCH WATER DISTRIBUTION MAIN REPLACEMENT PROJECT