FLUSH VENT WITH TRASH PIT

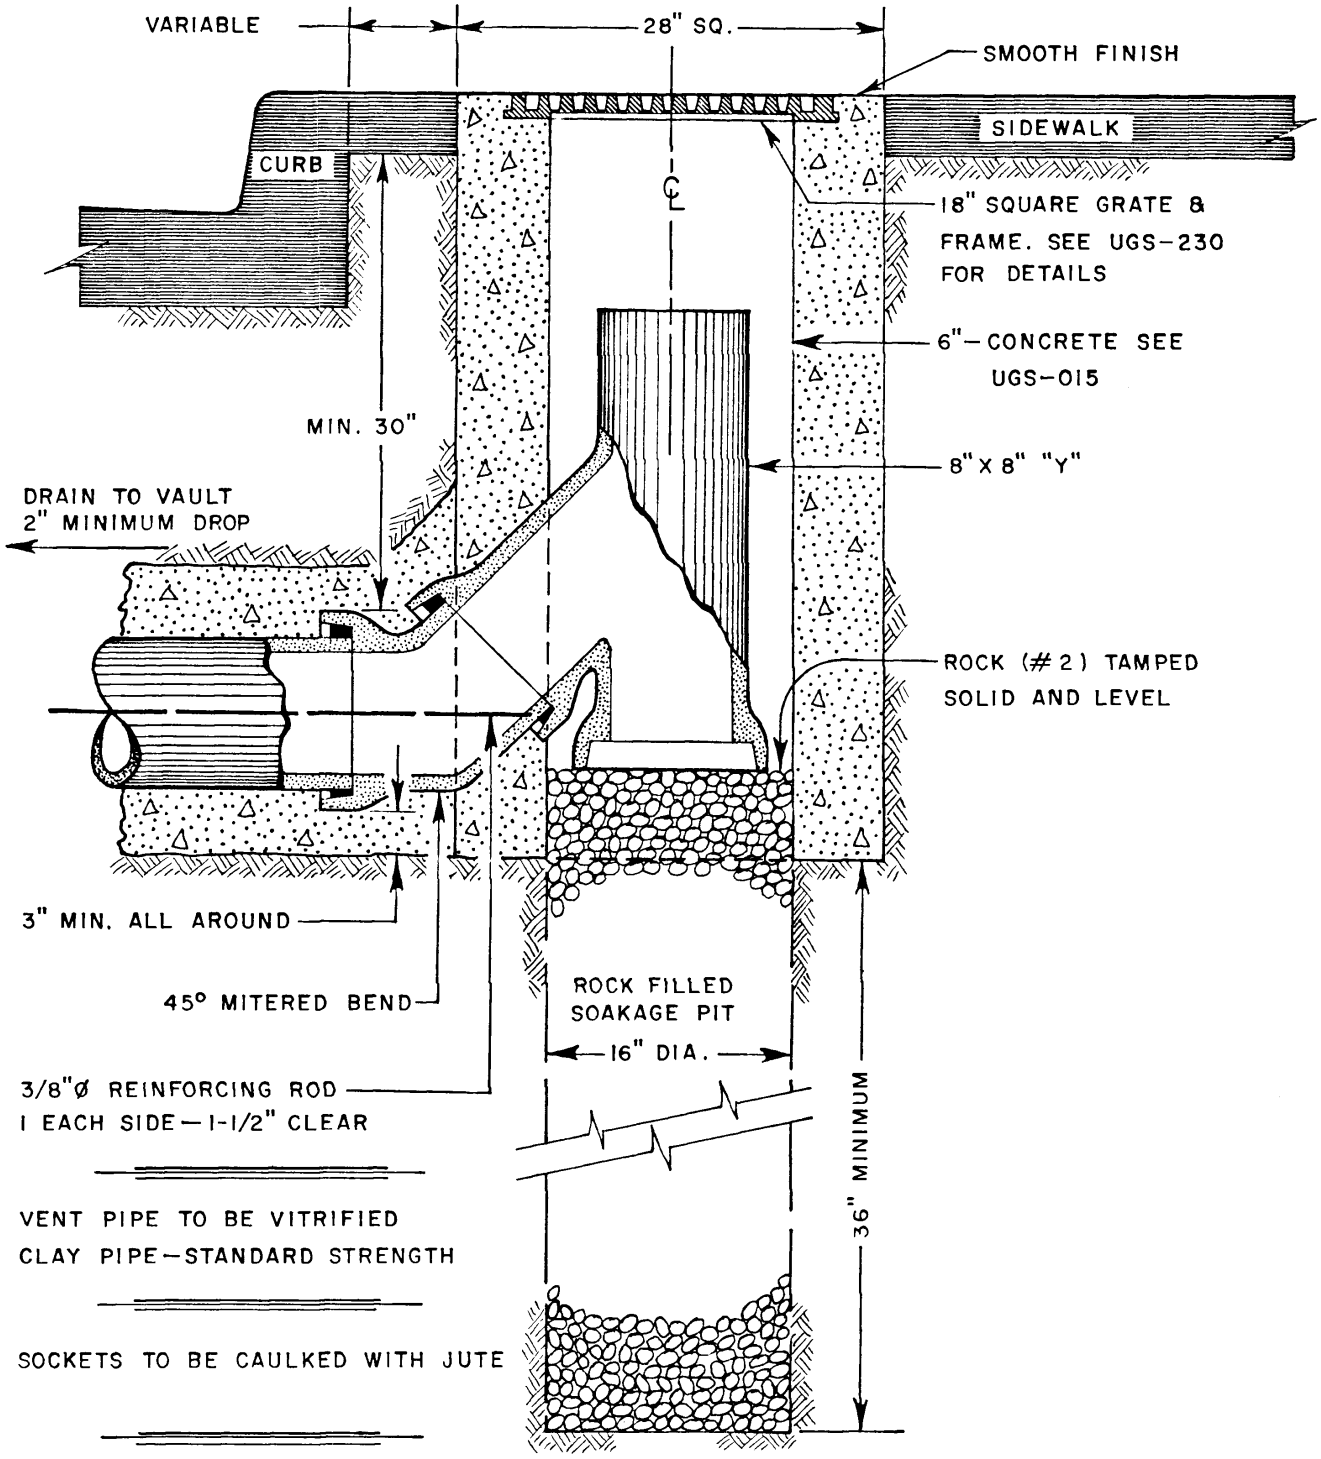

SOAKAGE PIT TO BE INSTALLED ONLY WHEN SPECIFIED ON WORKING DRAWING

RIVERSIDE PUBLIC UTILITIES DEPT.—UNDERGROUND STRUCTURES