Appendix C - Locations of Drainage-Siltation Basins

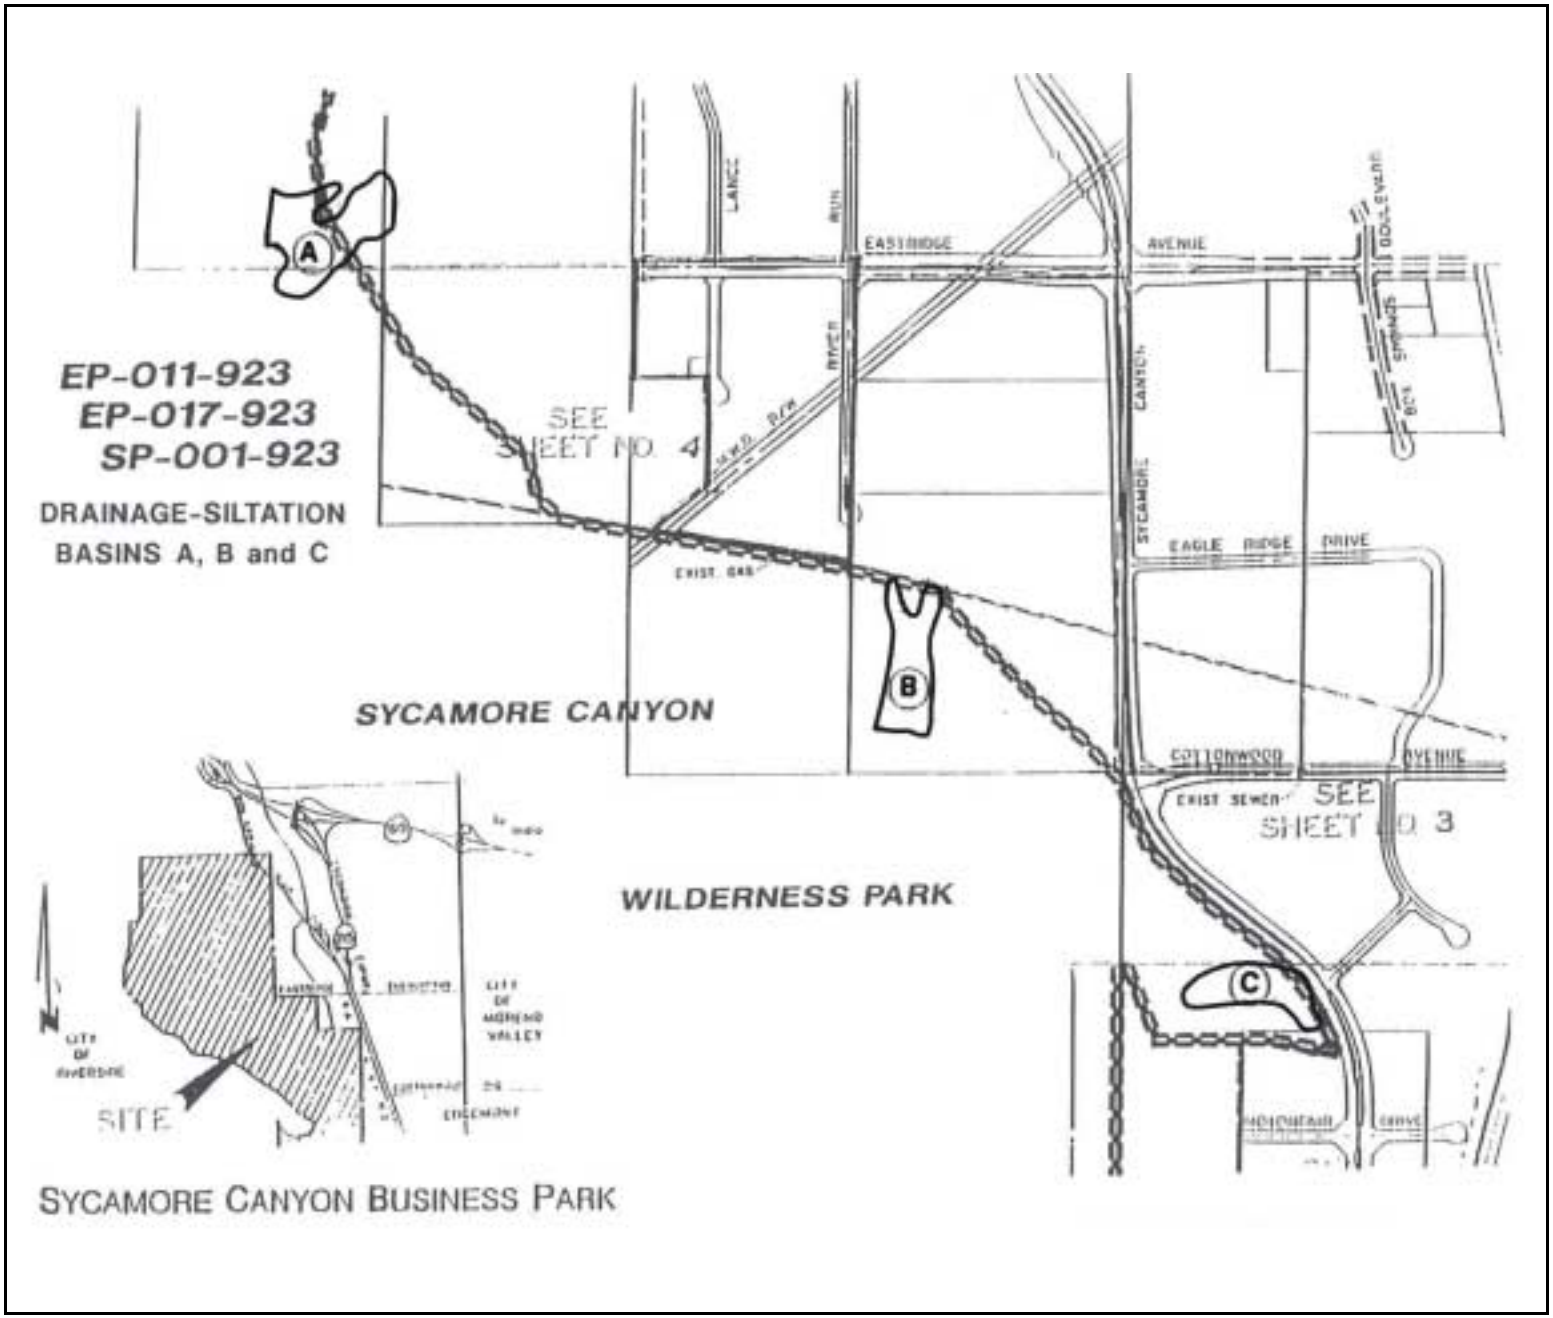
EP-011-923
EP-017-923
SP-001-923
DRAINAGE-SILTATION
BASINS A, B and C
SEE
SHEET NO. 4
SYCAMORE CANYON
WILDERNESS PARK
SEE
SHEET NO. 3
EASTRIDGE
AVENUE
EAGLE RIDGE DRIVE
COTTONWOOD
AVENUE
SITE
SYCAMORE CANYON BUSINESS PARK