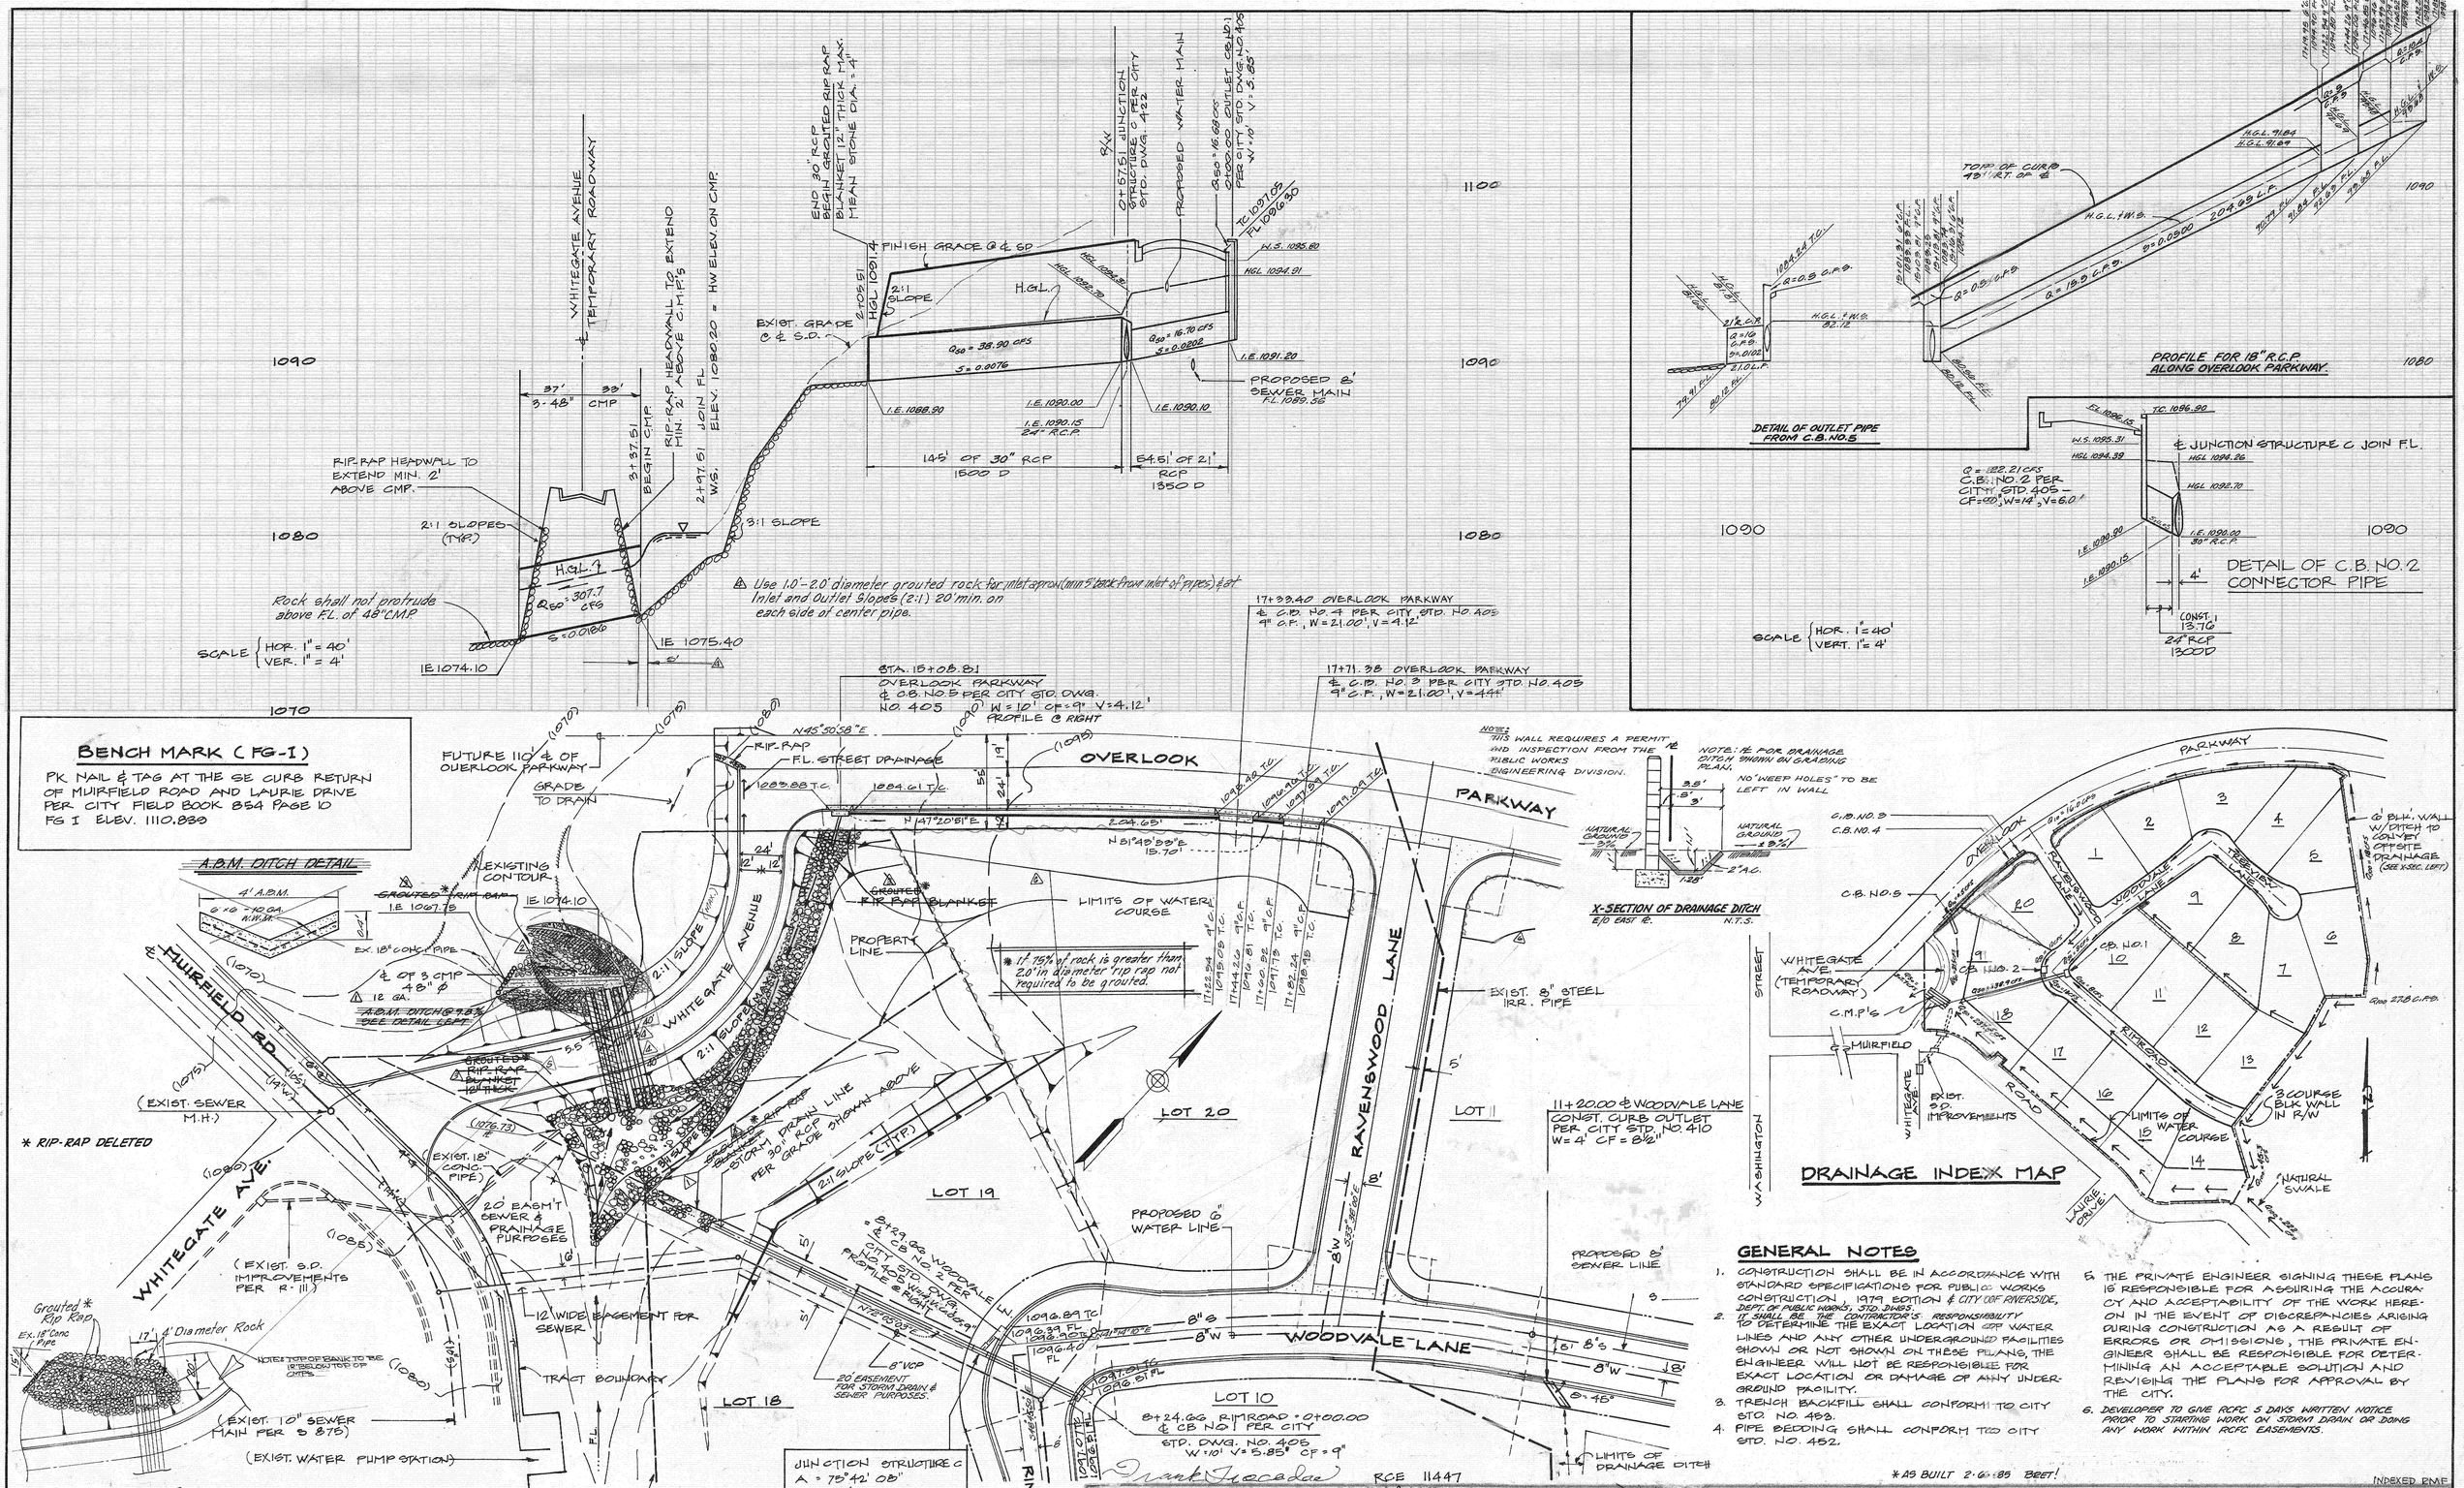

GENERAL NOTES

1. CONSTRUCTION SHALL BE IN ACCORDANCE WITH STANDARD SPECIFICATIONS FOR PUBLIC WORKS CONSTRUCTION 1979 EDITION & CITY OF RIVERSIDE, DEPT. OF PUBLIC WORKS, STD. DWGS.
2. IT SHALL BE THE CONTRACTOR'S RESPONSIBILITY TO DETERMINE THE EXACT LOCATION OF WATER LINES AND ANY OTHER UNDERGROUND FACILITIES SHOWN OR NOT SHOWN ON THESE PLANS, THE ENGINEER WILL NOT BE RESPONSIBLE FOR EXACT LOCATION OR DAMAGE OF ANY UNDERGROUND FACILITY.
3. TRENCH BACKFILL SHALL CONFORM TO CITY STD. NO. 419.
4. PIPE BEDDING SHALL CONFORM TO CITY STD. NO. 452.
5. THE PRIVATE ENGINEER SIGNING THESE PLANS IS RESPONSIBLE FOR ASSURING THE ACCURACY AND ACCEPTABILITY OF THE WORK HEREON IN THE EVENT OF DISCREPANCIES ARISING DURING CONSTRUCTION AS A RESULT OF ERRORS OR OMISSIONS, THE PRIVATE ENGINEER SHALL BE RESPONSIBLE FOR DETERMINING AN ACCEPTABLE SOLUTION AND REVISING THE PLANS FOR APPROVAL BY THE CITY.
6. DEVELOPER TO GIVE RCFC 5 DAYS WRITTEN NOTICE PRIOR TO STARTING WORK ON STORM DRAIN OR DOING ANY WORK WITHIN RCFC EASEMENTS.