150023

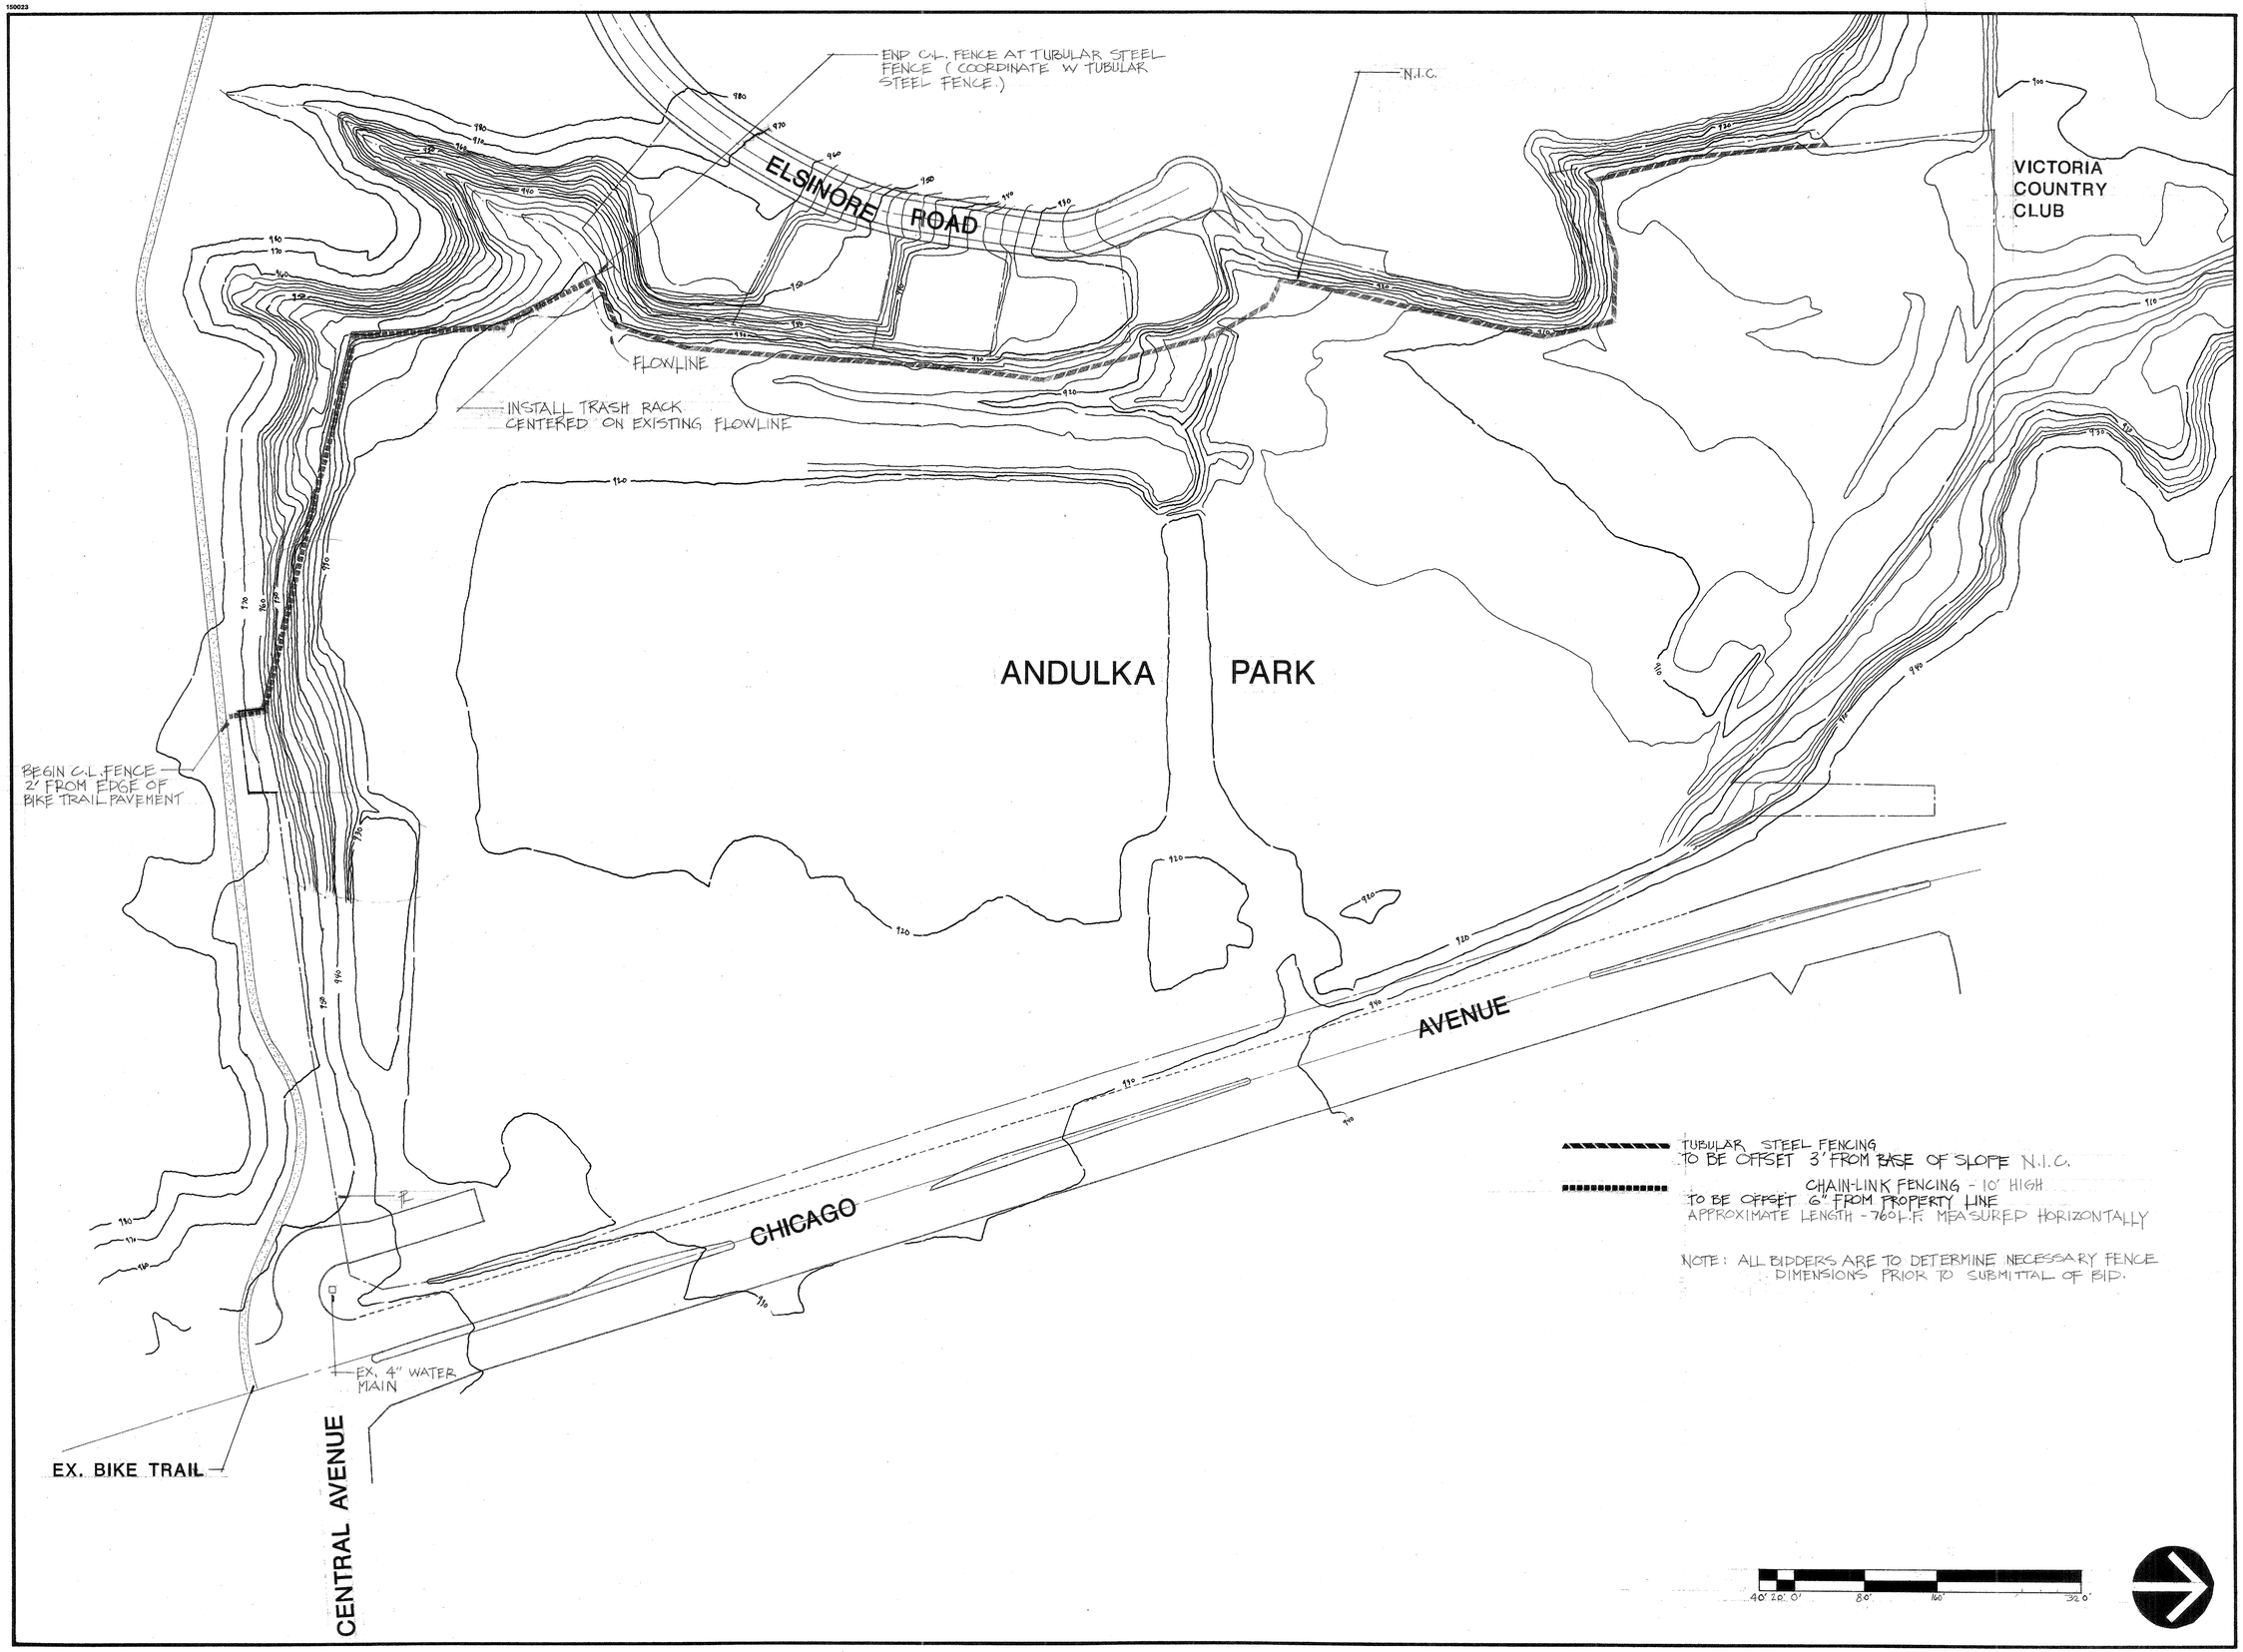


**ANDULKA PARK FENCING**
**CHAIN-LINK**


**city of riverside**
**park & recreation**
**department**
(714) 782-5223
3900 MAIN ST RIVERSIDE, CALIFORNIA 92522


| revisions | by |
|---|---|
| | |
| | |
| | |
| | |

| | |
|---|---|
| date | 10/96 |
| design | |
| drawn | RC |
| check | |
| acc't.no. | |
| SHEET | 1 of 2 |

APPENDIX D-1