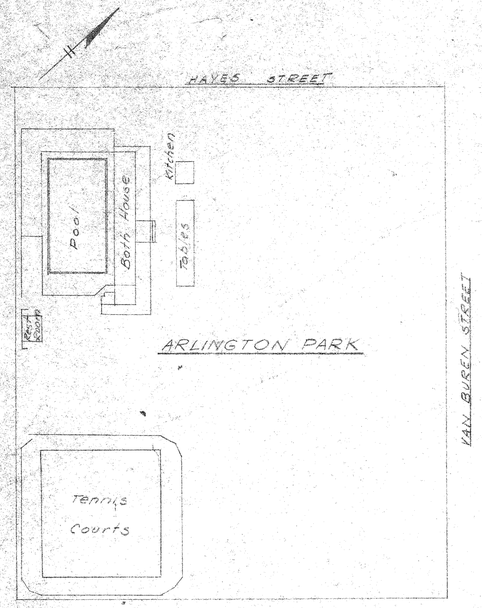

LOCATION PLAN
Scale 1" = 50'

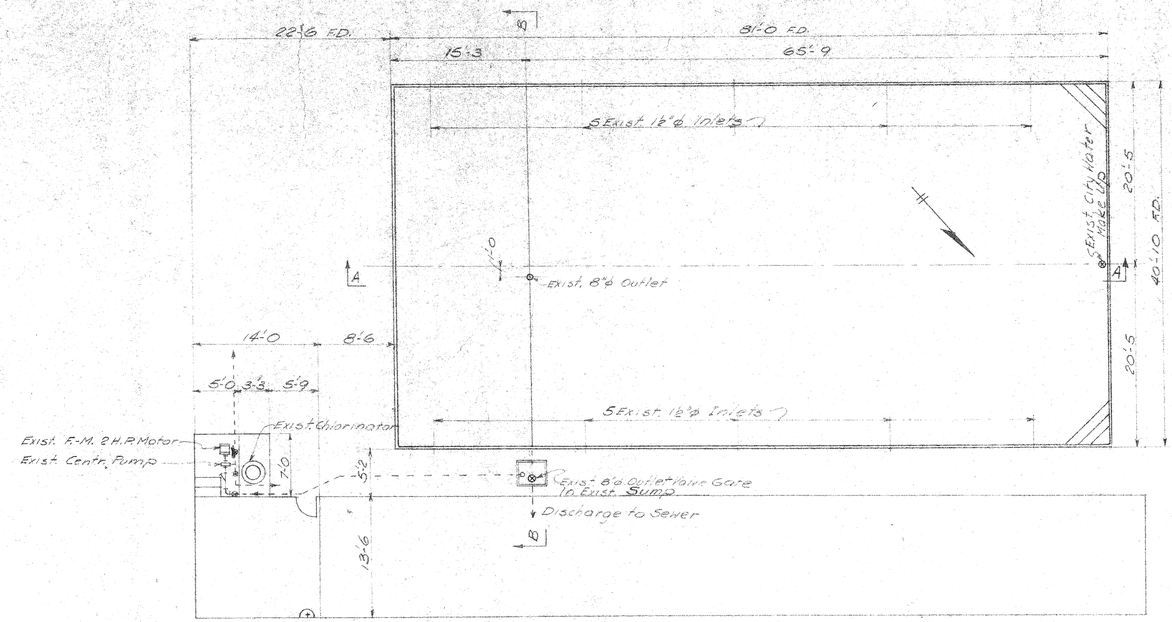

POOL & BATH HOUSE PLAN (Exist.)
Scale 1/8" = 1'-0

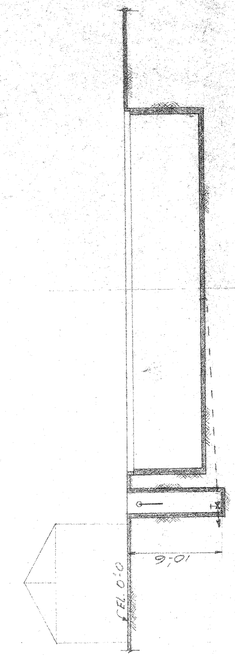

SECTION B-B
Scale 1/8" = 1'-0

SECTION A-A
Scale 1/8" = 1'-0

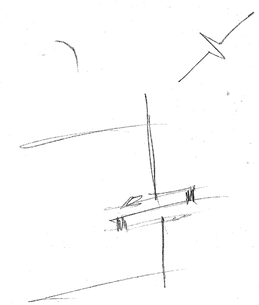

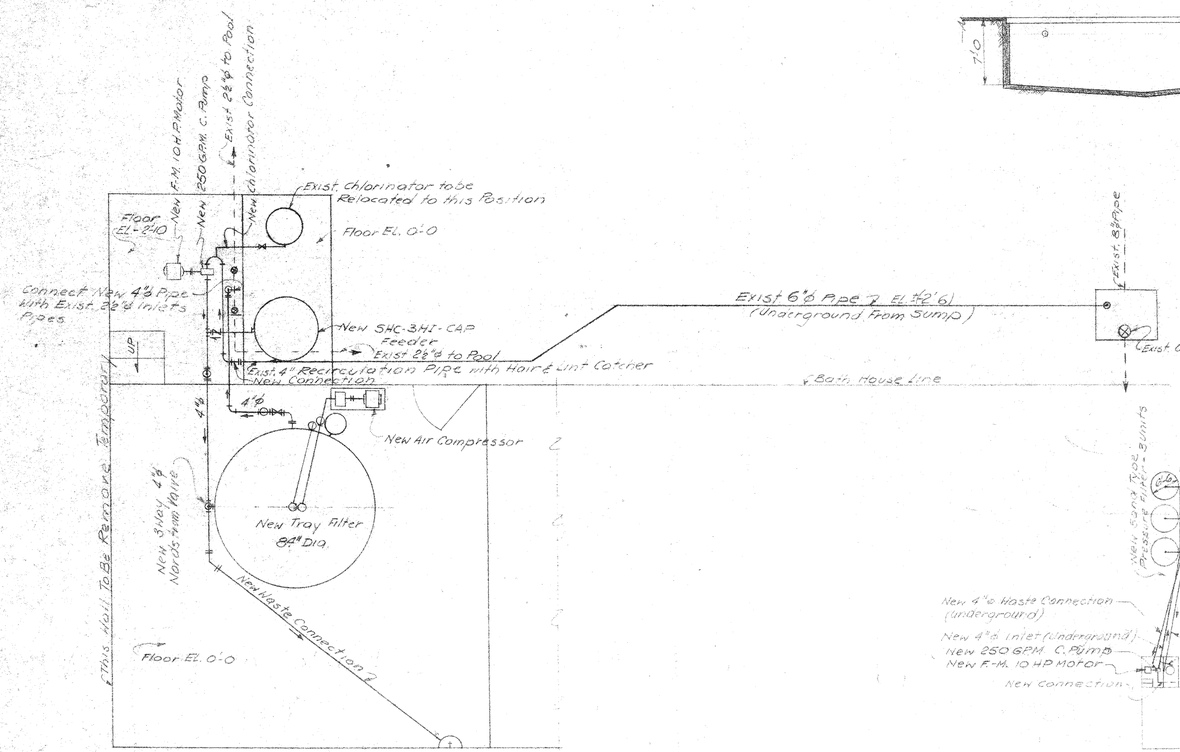

PLAN OF NEW FILTRATION SYSTEM ("SURFLEX" TYPE)
Scale 3/8" = 1'-0
ALTERNATE No. 1

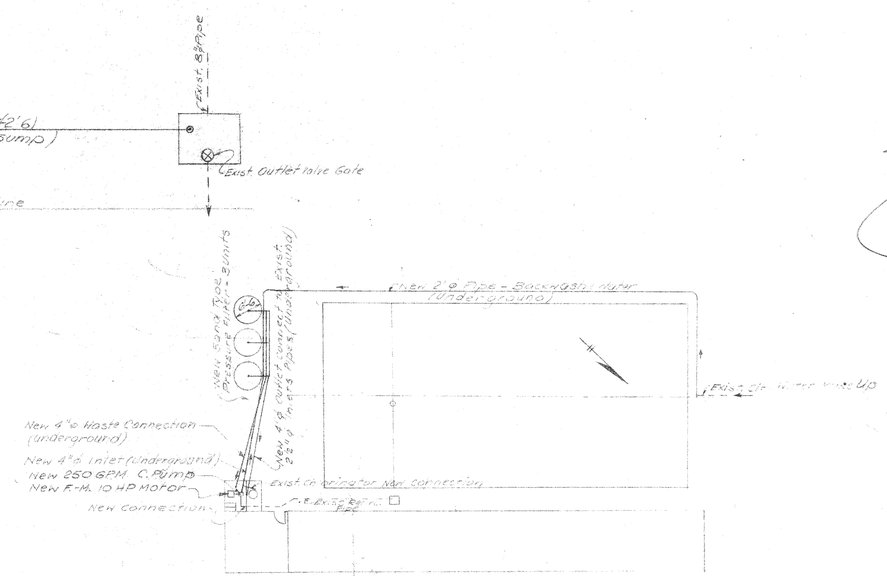

PLAN OF NEW FILTRATION SYSTEM (SAND TYPE)
Scale 1/16" = 1'-0
ALTERNATE No. 2

Note:
All Dim. Shall Be Checked In Field.

OLD

REVISIONS	DATE	BY

CITY OF RIVERSIDE

ARLINGTON PARK SWIMMING POOL

NEW FILTRATION SYSTEM
PLAN

SCALE	as shown
DATE	5-4-56
DRAWN	S.A.
TRACED	
CHECKED	
F. B.	

ALBERT A. WEBB ASSOCIATES
CIVIL ENGINEERS
RIVERSIDE CALIFORNIA

W.O. 56-135
SHEET 1 OF 3 SHEETS
DWG. NO. [redacted]

P-236

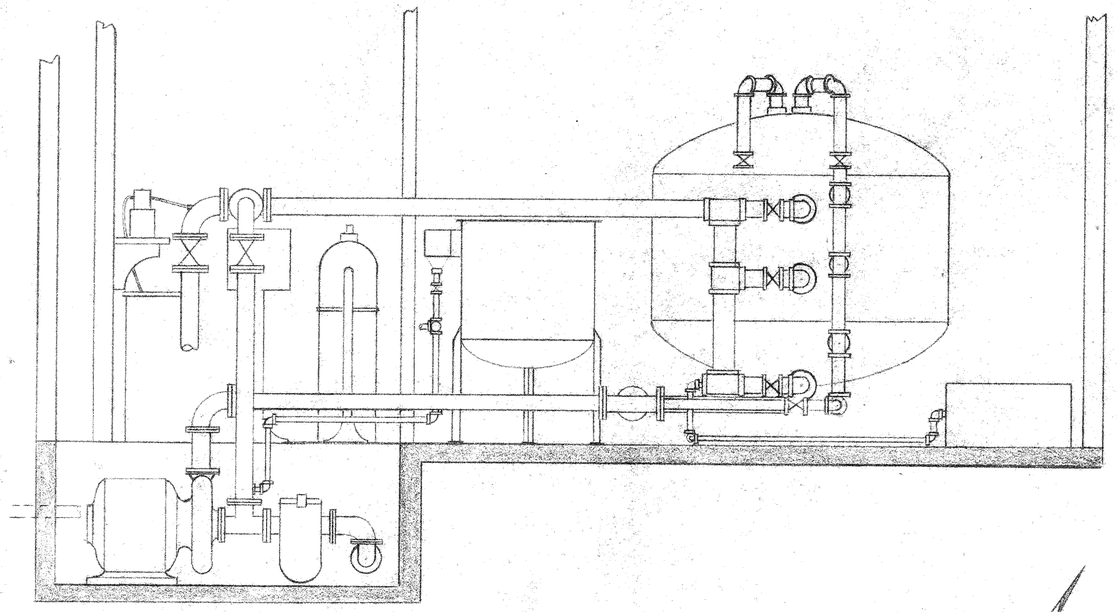

ELEVATION

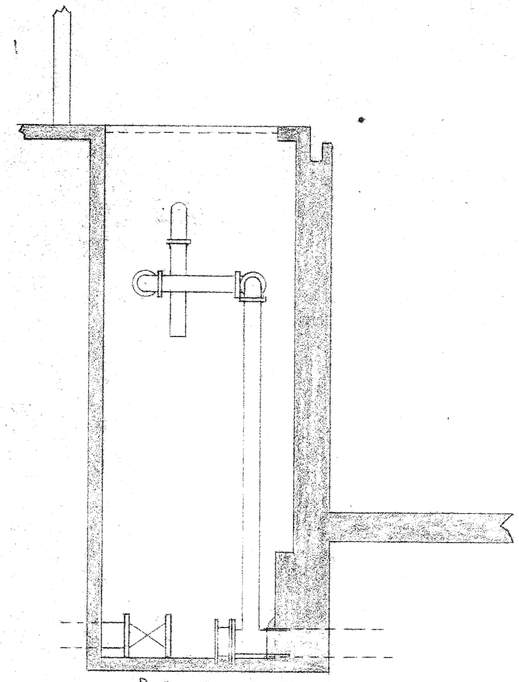

SUMP SECTION B-B

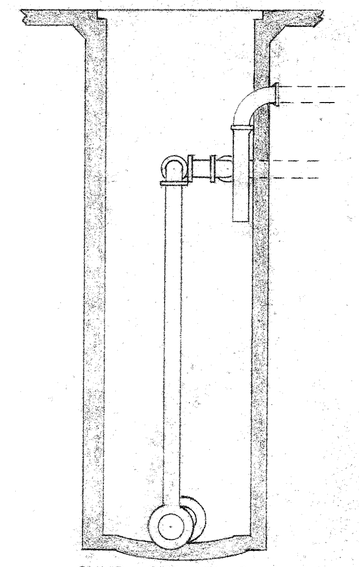

SUMP SECTION C-C

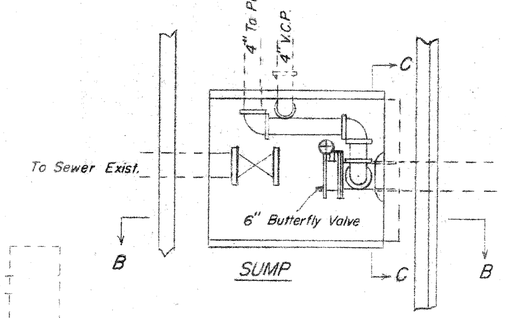

SUMP

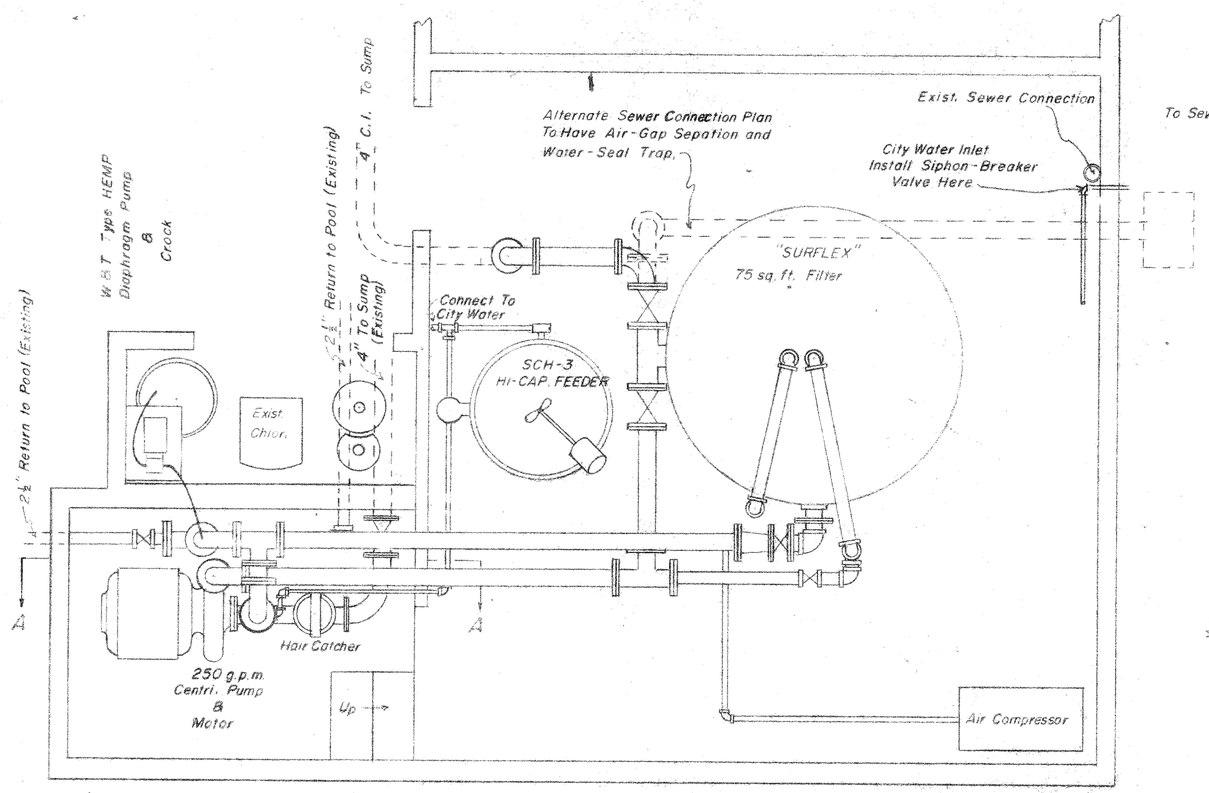

PLAN

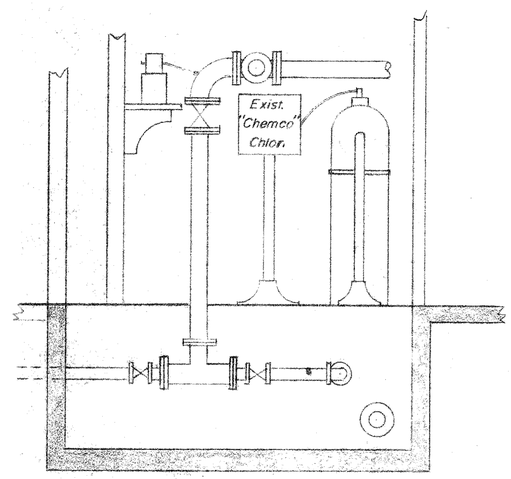

SECTION A-A

SCHEDULE B
DIATOMITE VERTICAL ELEMENT TYPE

REVISIONS	DATE	BY

CITY OF RIVERSIDE

ARLINGTON PARK SWIMMING POOL
SCHEDULE A
DIATOMITE TRAY TYPE FILTER

SCALE ½"=1'-0"	ALBERT A. WEBB ASSOCIATES CIVIL ENGINEERS	W.O. 56-135
DATE 5-28-56		SHEET 2
DRAWN		OF 3 SHEETS
TRACED		
CHECKED	RIVERSIDE CALIFORNIA	DWG. NO.
F. B.	[redacted]	56-60

P-339

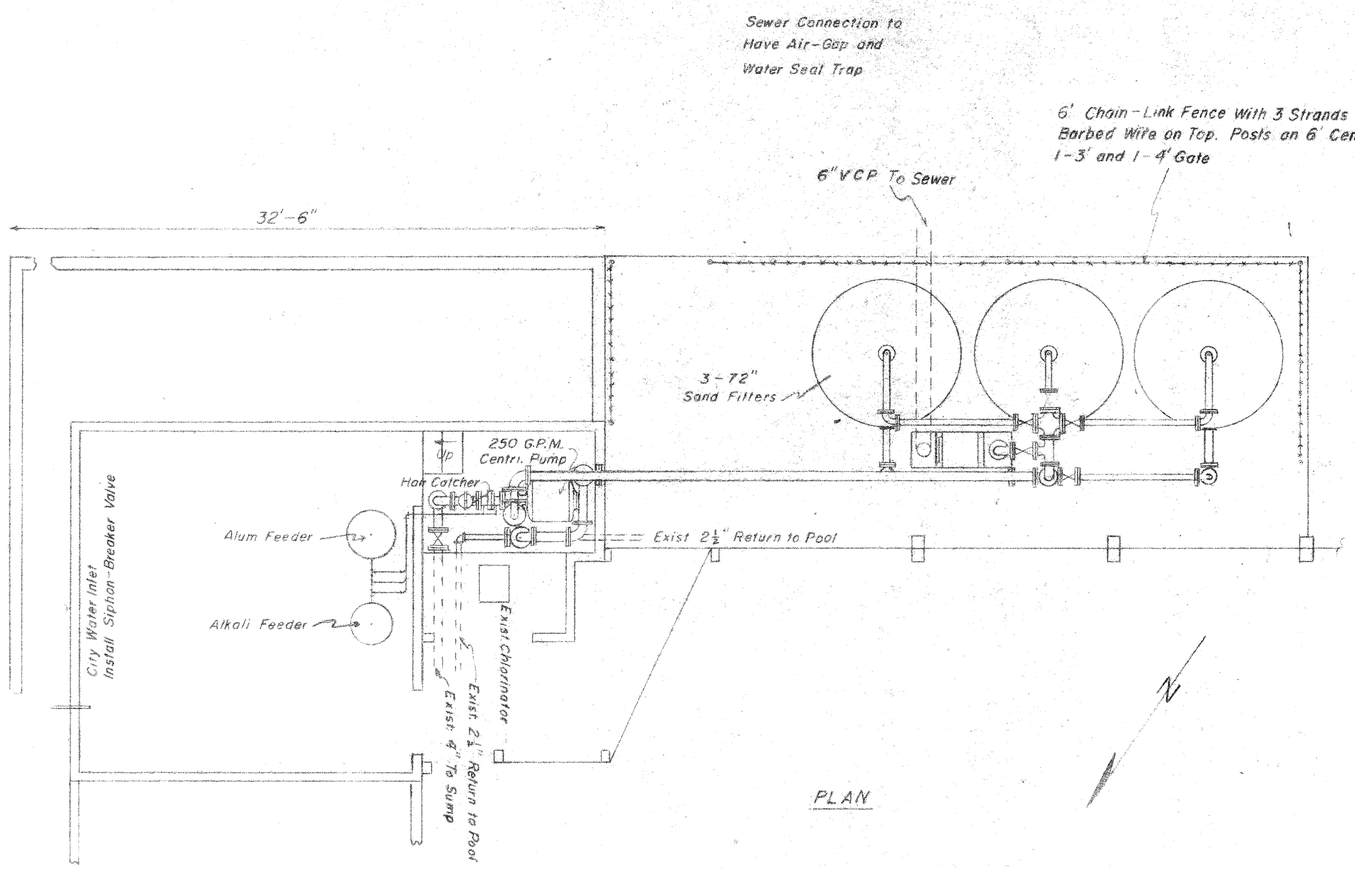

PLAN

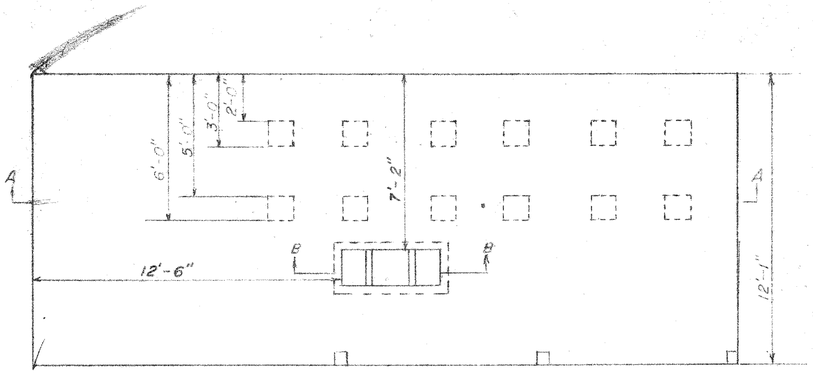

CONCRETE PLATFORM

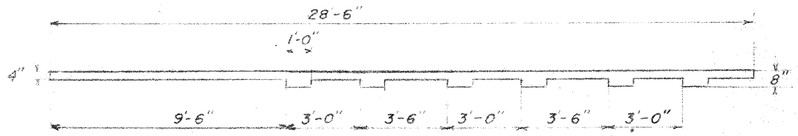

SECTION A-A

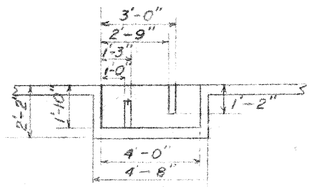

SECTION B-B

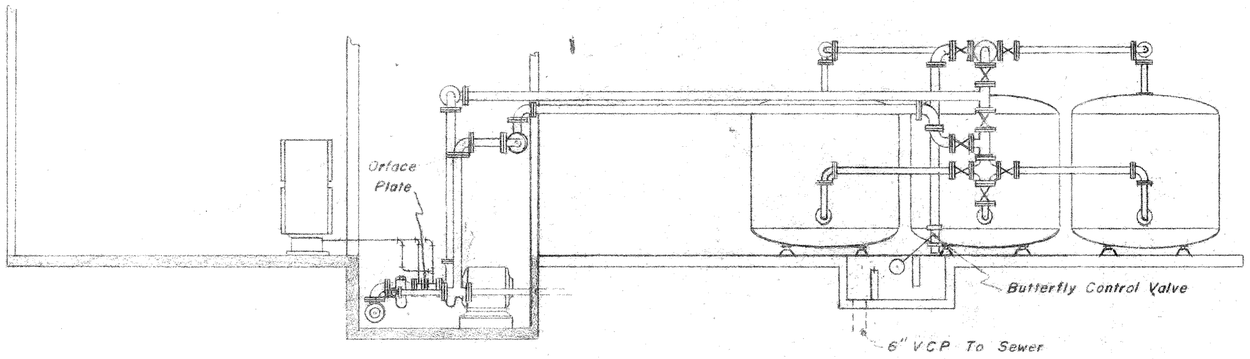

ELEVATION

REVISIONS	DATE	BY

CITY OF RIVERSIDE

ARLINGTON PARK SWIMMING POOL

SCHEDULE C

SAND FILTERS

SCALE ¼" = 1'-0"	ALBERT A. WEBB ASSOCIATES CIVIL ENGINEERS	W.O. 56-135
DATE 5-29-56		SHEET 3
DRAWN		OF 3 SHEETS
TRACED		DWG. NO.
CHECKED	RIVERSIDE CALIFORNIA	56-60
F. B.	[redacted]	

P-247