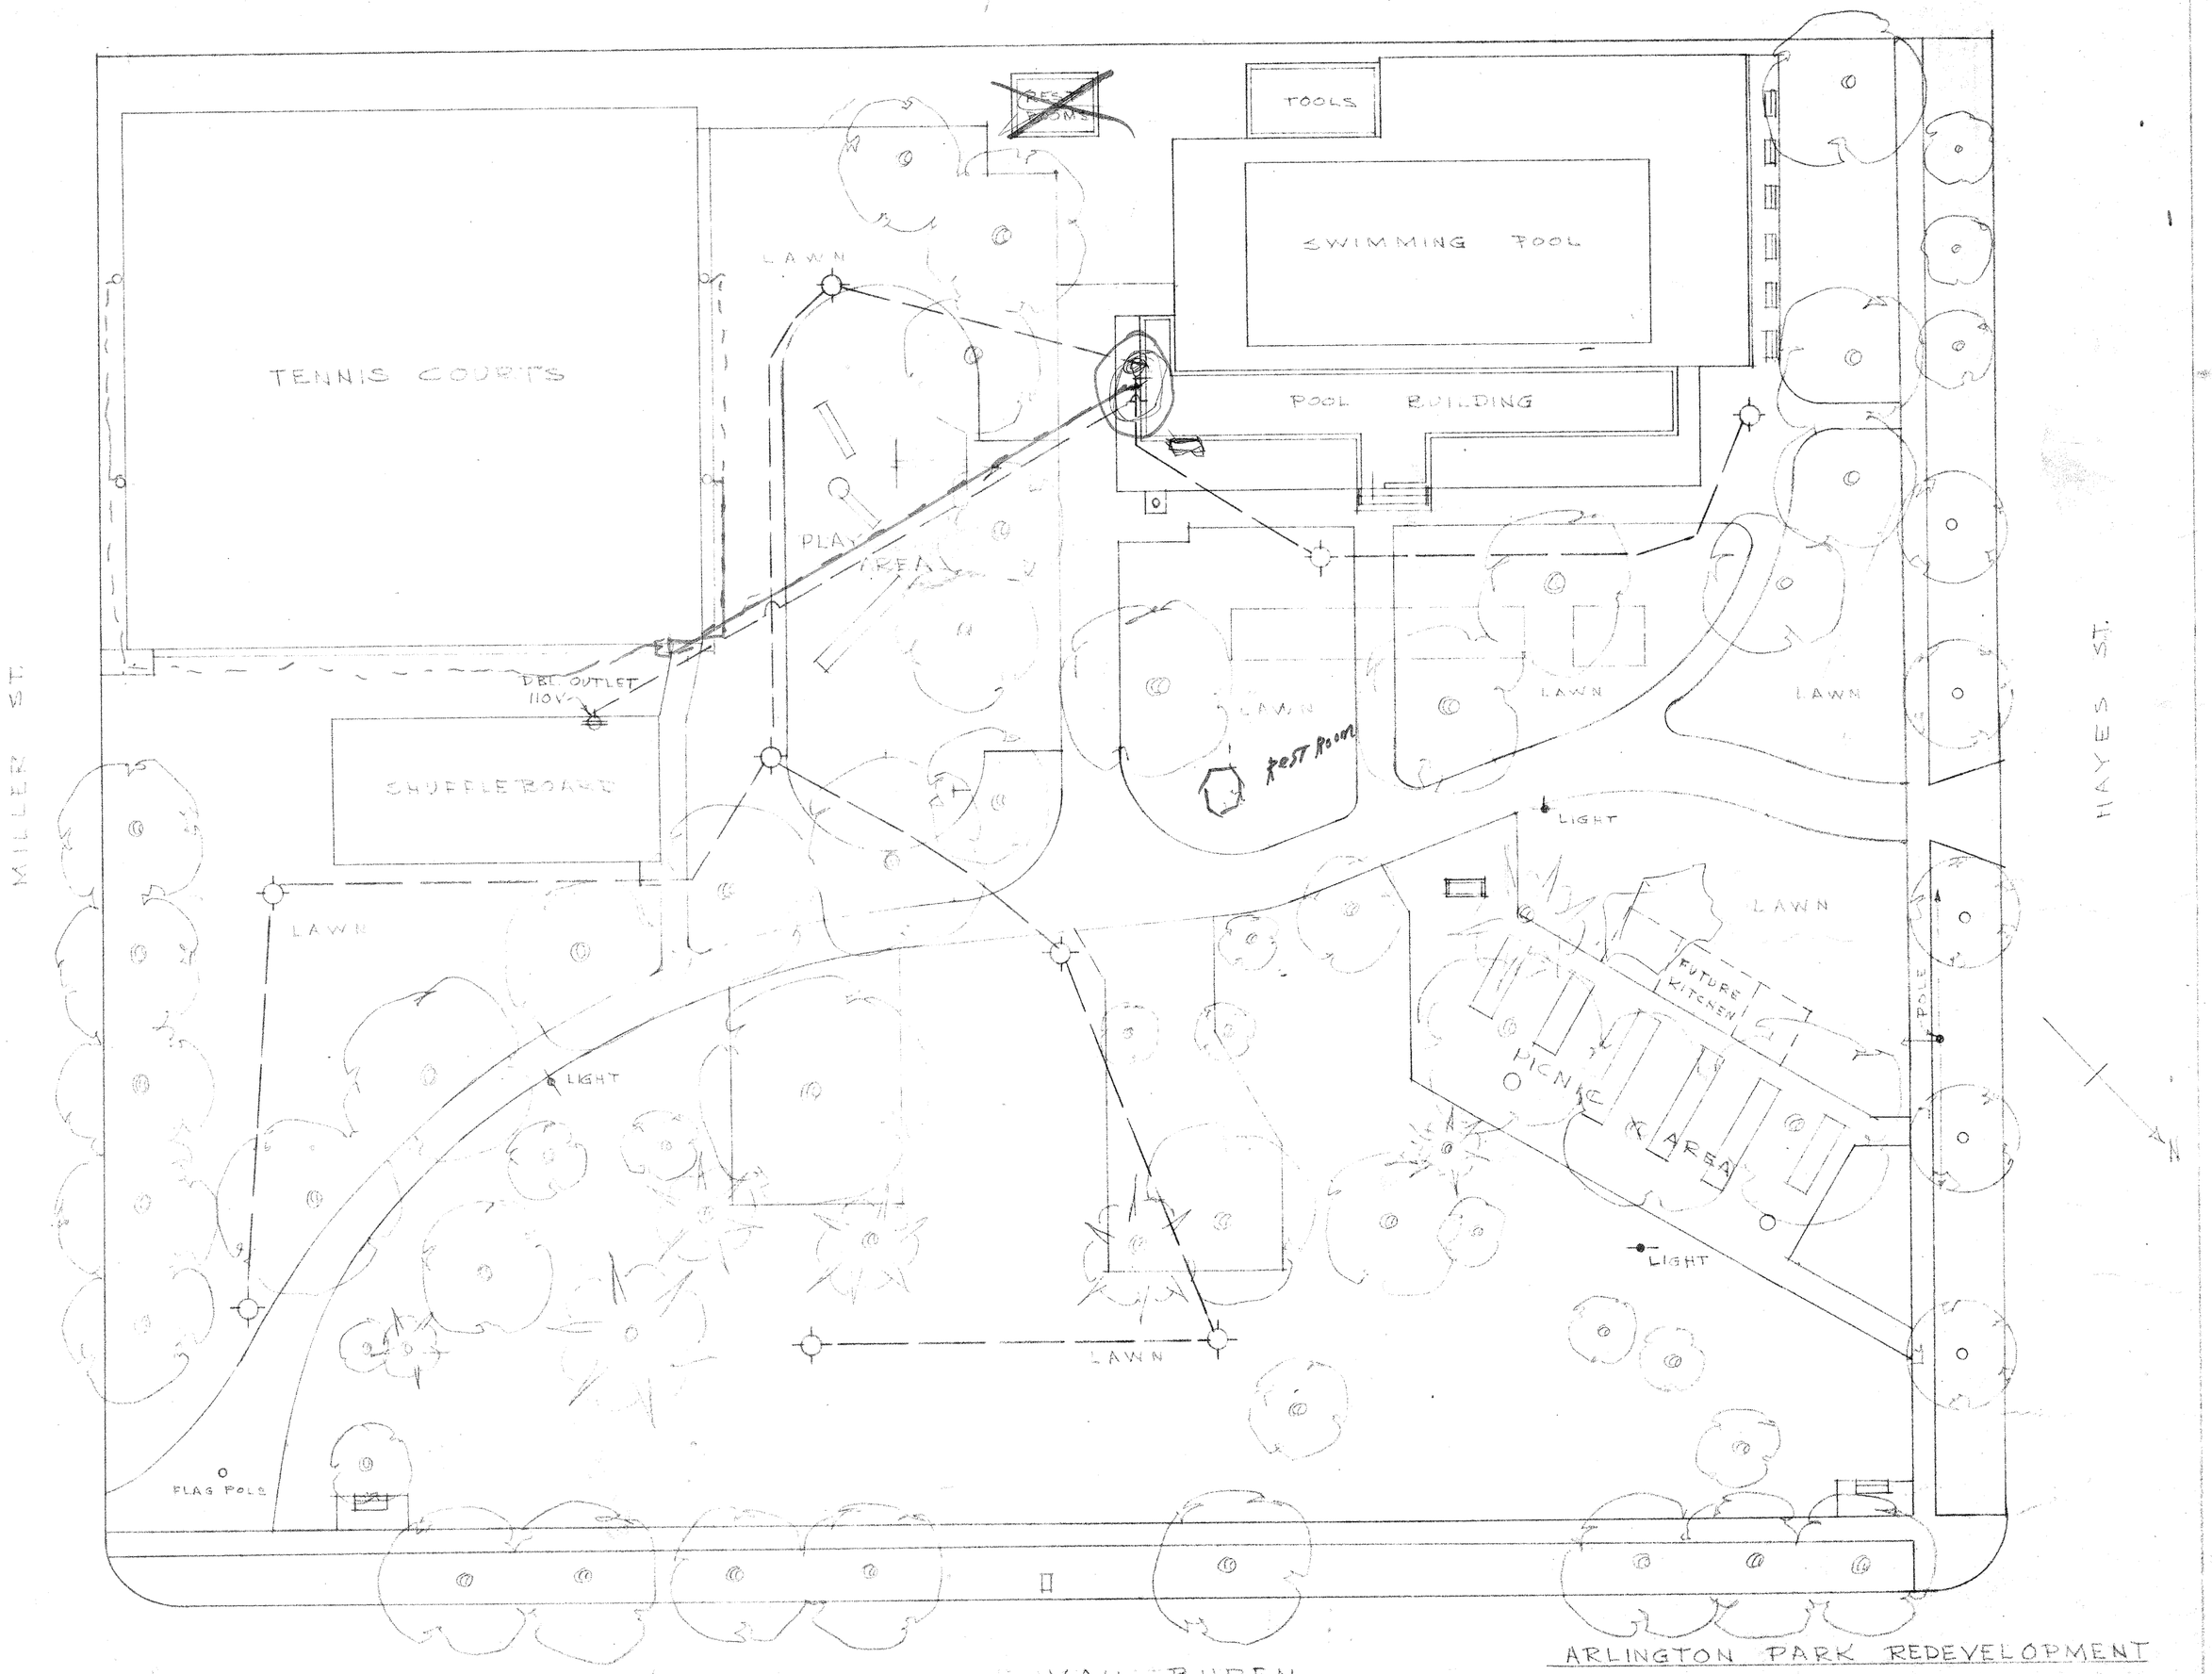

ARLINGTON PARK REDEVELOPMENT

AREA LIGHTING

RIVERSIDE - CALIF.

SCALE 1" = 20'

MAY 1966

AUG 22 1977

P-237