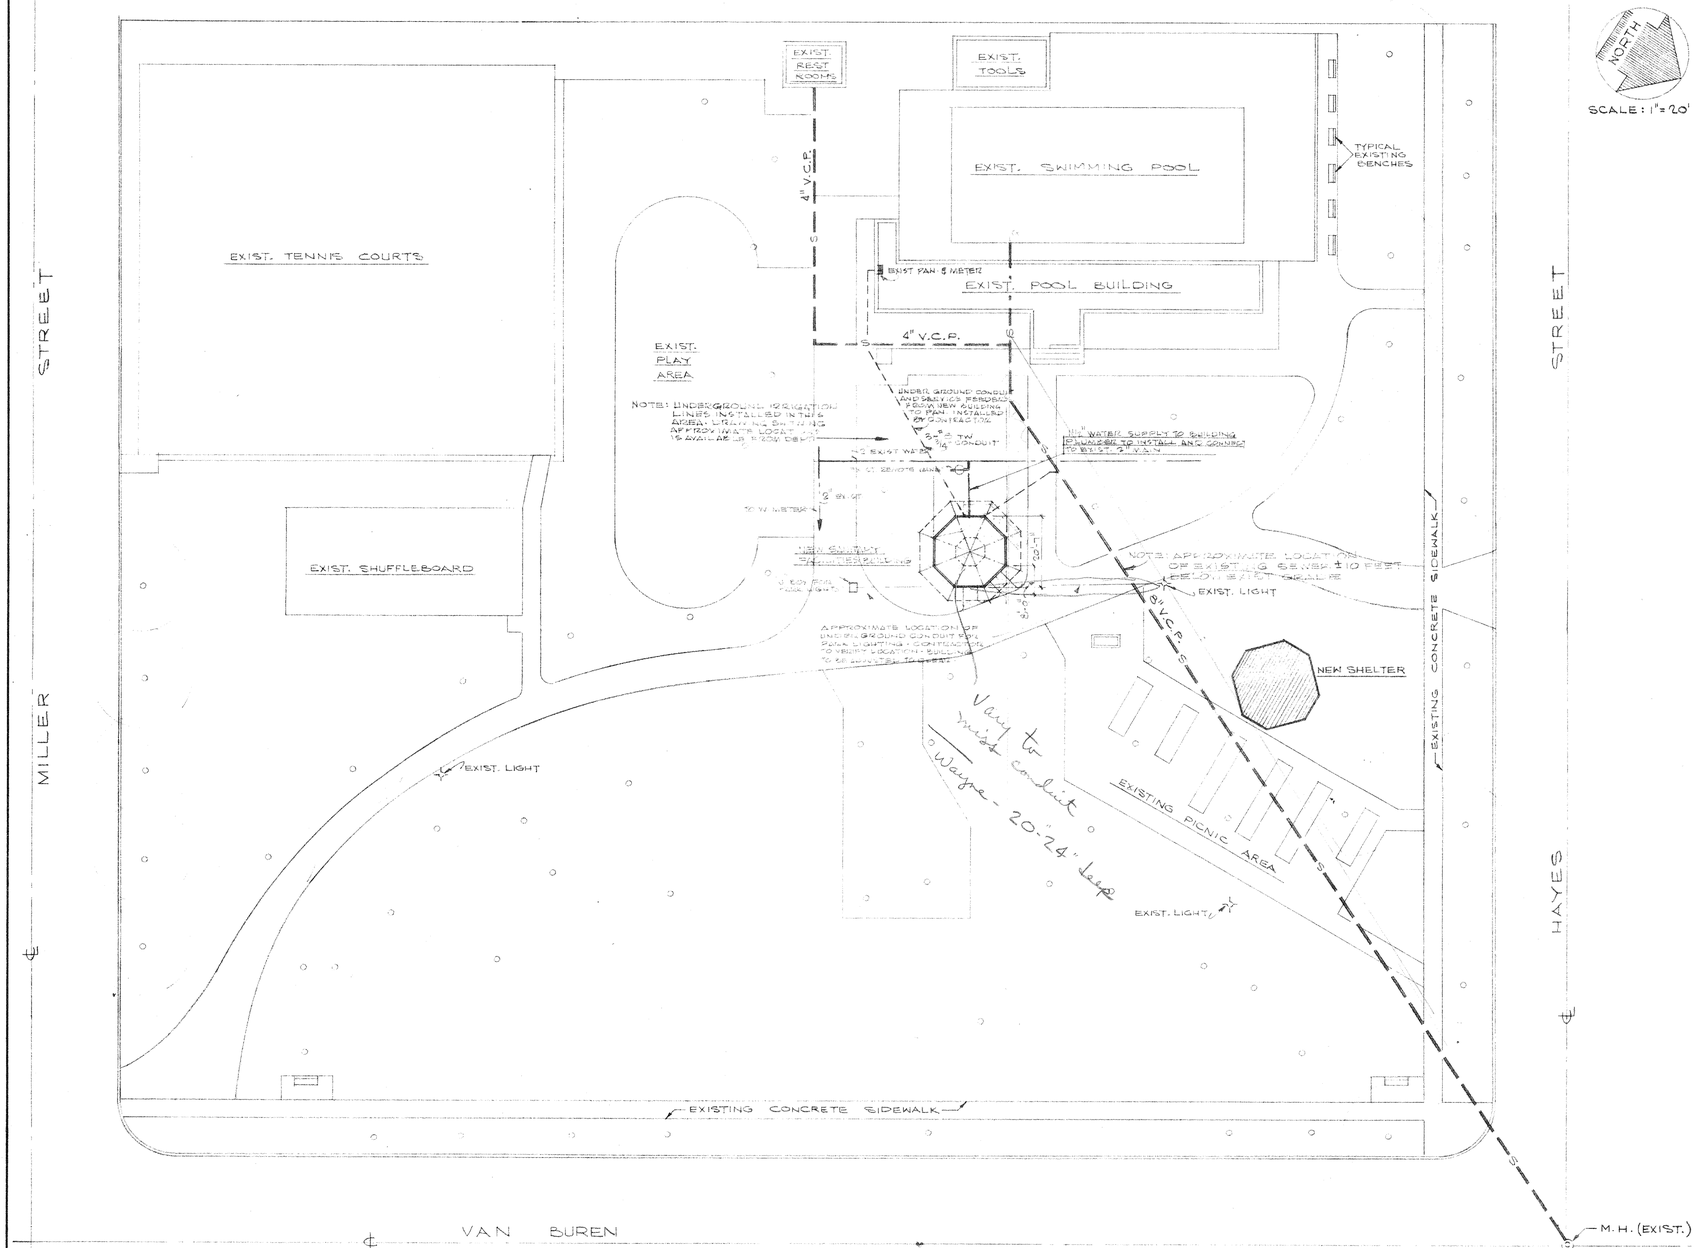

NOTES:

PARKS DEPT TO REMOVE SPRINKLER HEADS IN CONSTRUCTION AREA AND CAP LINES.

CONTRACTOR TO REMOVE LINES UNDER CONSTRUCTION WHERE NECESSARY.

CONTRACTOR TO PROVIDE AS BUILT LOCATIONS OF ALL NEW INSTALLED ELECTRICAL AND PLUMBING LINES SHOWING DIMENSIONS FROM FIXED OBJECTS.

P-101-36

JAMES L. MATTHEWS, JR., A.I.A., ARCHITECT, RIVERSIDE, CALIFORNIA (714)-682-1524

JOB NO.

PARK SANITARY FACILITIES BUILDING
ARLINGTON PARK

SITE PLAN

Jan 9, 1969		1-9-69	DESIGNED	J.L.M.
			DRAWN	R.C.C.
			CHECKED	
			DATE	
REVISIONS	BY	DATE	APPROVED	

1 OF 4

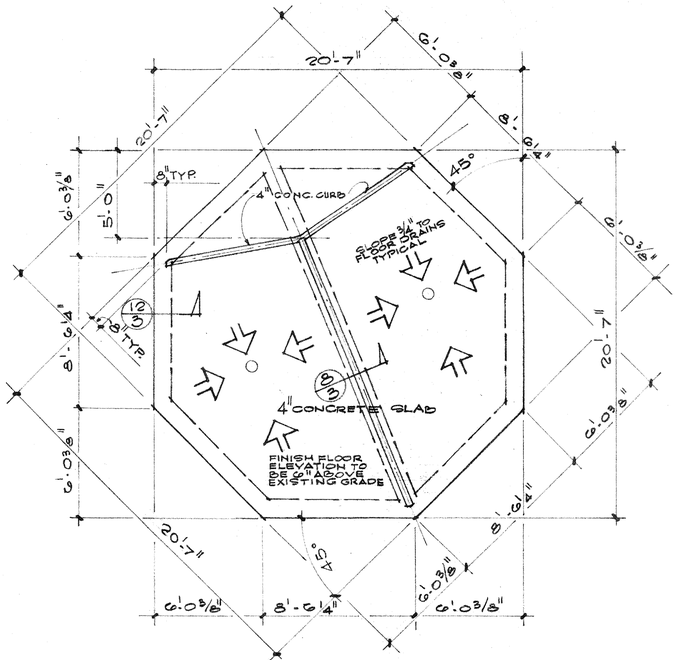

FOUNDATION PLAN
1/4" = 1'-0"

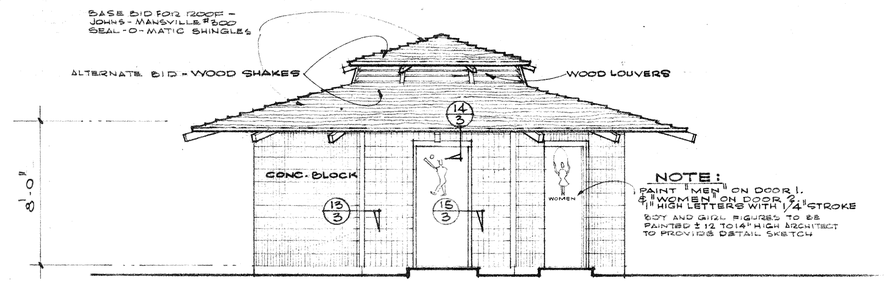

EAST ELEVATION
1/4" = 1'-0"

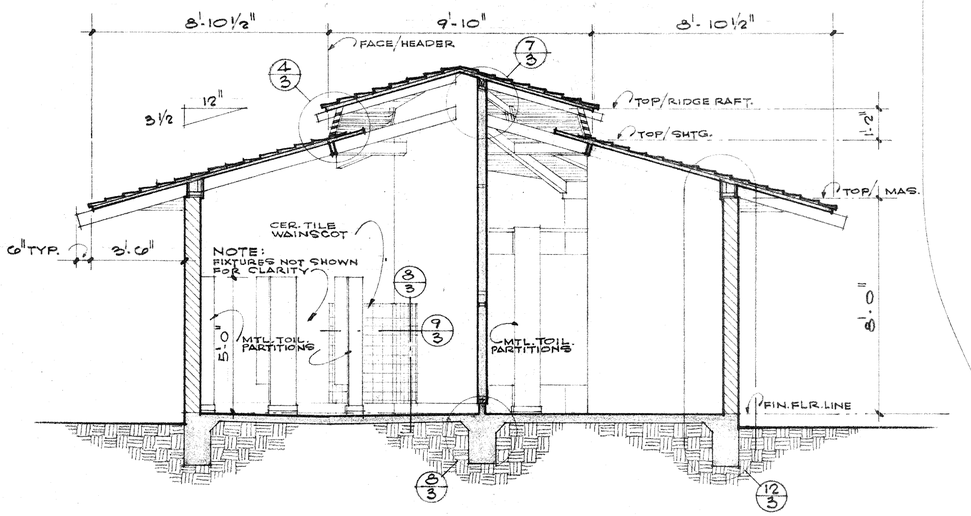

SECTION A/2
3/8" = 1'-0"

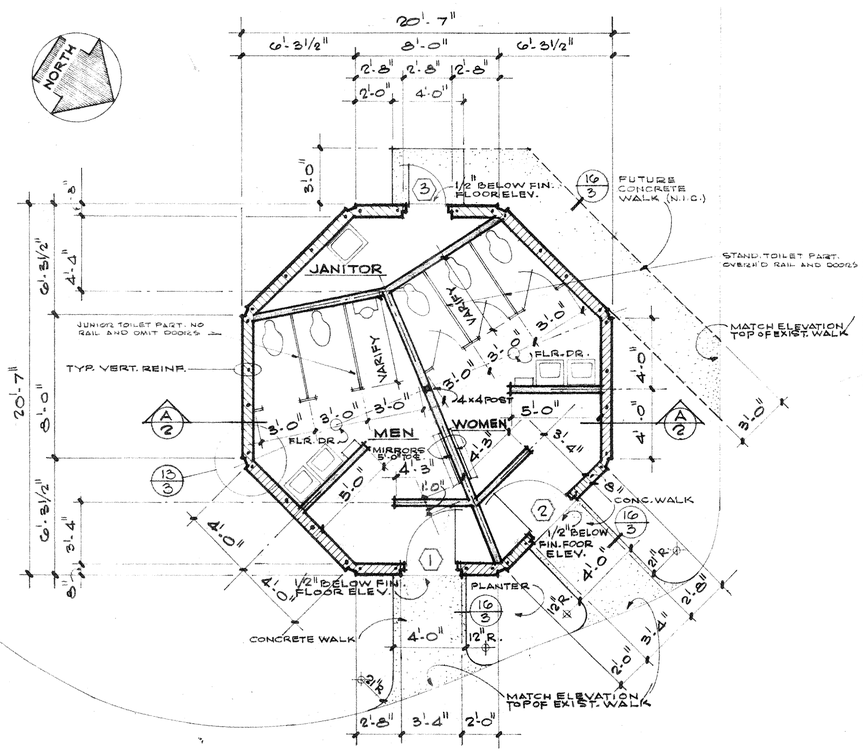

FLOOR PLAN
1/4" = 1'-0"

JAMES L. MATTHEWS, JR., A.I.A., ARCHITECT, RIVERSIDE, CALIFORNIA (714)-682-1524				JOB NO.
PARK SANITARY FACILITIES BUILDING ARLINGTON PARK	FLOOR PLAN	1-9-79 DESIGNED DRAWN CHECKED DATE APPROVED	REVISIONS BY DATE	2 OF 4

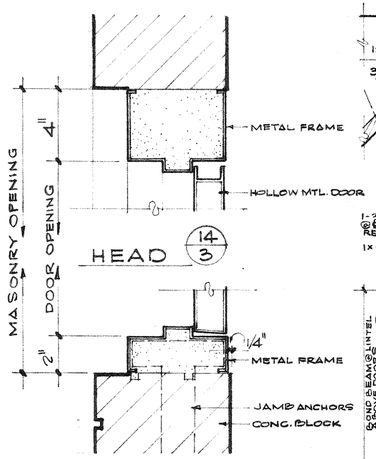

DOOR DETAILS

SCALE 3" = 1'-0"

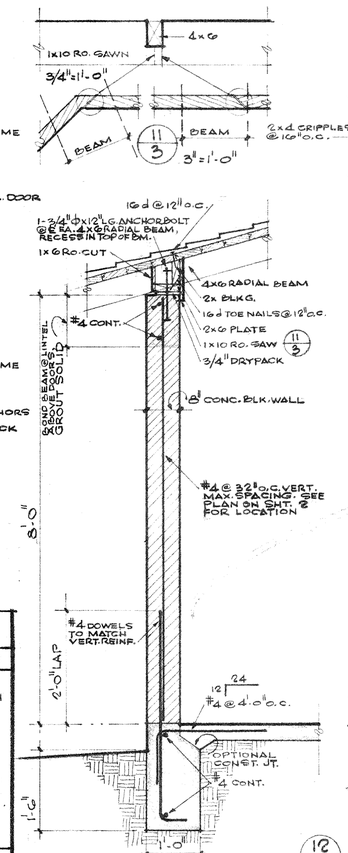

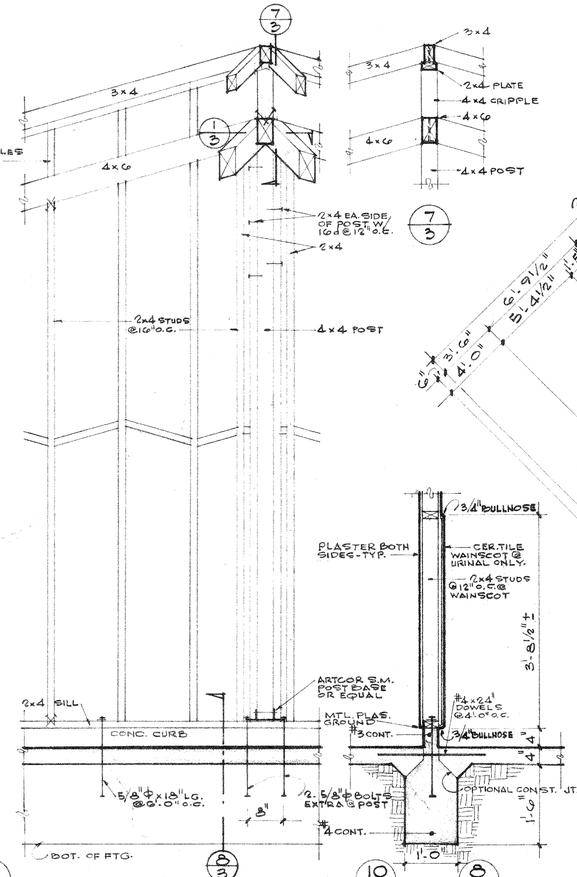

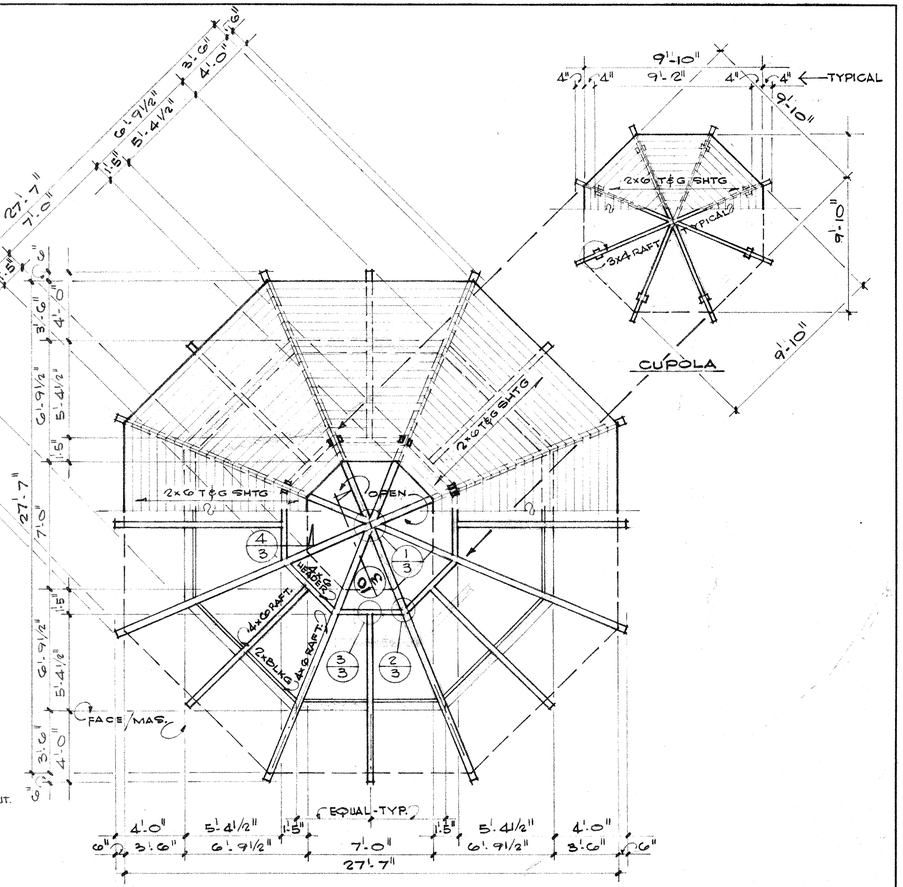

INTERIOR MATERIAL and FINISH SCHEDULE

AREA	FLOOR	BASE	WALLS		CEILING	OTHER FINISHES	REMARKS
	CONCRETE	CONC. @ CURB ONLY	CONCRETE BLOCK	PLASTER / CER. TILE WAINSCOT	2x6 T&G & WD. RAFTERS	MTL. DOORS & FRAMES	● INDICATES NO APPLIED FINISH Ⓔ INDICATES - ENAMEL FIN. Ⓢ INDICATES - STAIN FINISH * INDICATES - SEE REMARKS
MEN	●	●	Ⓔ Ⓔ	●	Ⓢ	Ⓔ	
WOMEN	●	●	Ⓔ Ⓔ		Ⓢ	Ⓔ	
JANITOR	●	●	Ⓔ *		Ⓢ	Ⓔ	* EXPOSED WOOD STUDS - NO PLAST.

EXTERIOR FINISH SCHEDULE

STAIN WOOD SHAKES, RAFTERS, WD. FILLER BET. RAFTS., WD. LOUVERS & FRAMES.
PAINT CONC. BLOCK, CONCRETE, METAL DOORS * & FRAMES.
* NOTE: SEE SKETCH FOR FIGURES TO BE PAINTED ON DOORS.

DOOR SCHEDULE

MARK	SIZE	DESCRIPTION	FRAME	REMARKS
1	3° x 6° 8"	1 3/4" H.M.	STEEL	SEE SPECIFICATIONS
2	3° x 6° 8"	1 3/4" H.M.	STEEL	
3	2° 4" x 6° 8"	1 3/4" H.M.	STEEL	

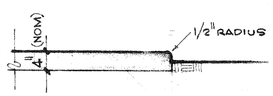

SIDEWALK EDGE 16/3

SCALE 3/4" = 1'-0"

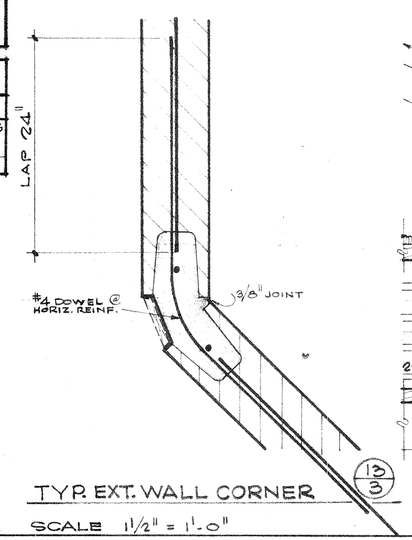

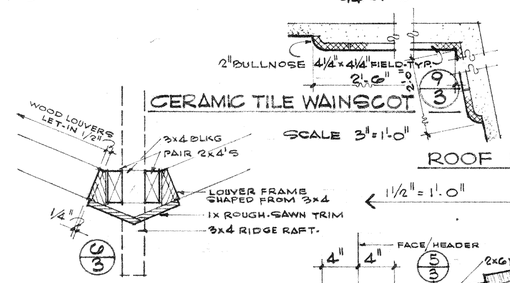

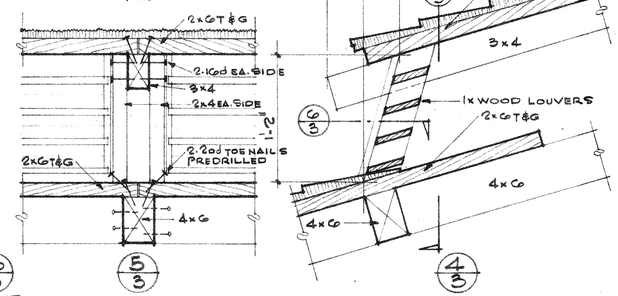

ROOF FRAMING DETAILS

1 1/2" = 1'-0" SCALE 3" = 1'-0"

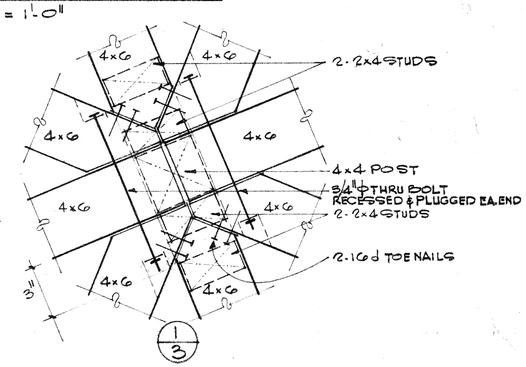

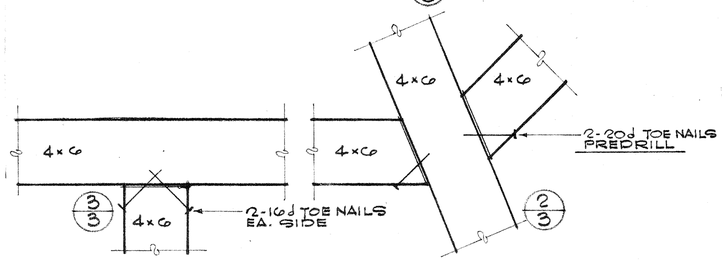

JAMES L. MATTHEWS, JR., A.I.A., ARCHITECT, RIVERSIDE, CALIFORNIA (714)-682-1524

JOB NO.

PARK SANITARY FACILITIES BUILDING
ARLINGTON PARK

CONSTRUCTION DETAILS

REVISIONS	BY	DATE		
		1-9-79	DESIGNED	
			DRAWN	
			CHECKED	
			DATE	
			APPROVED	

3 OF 4

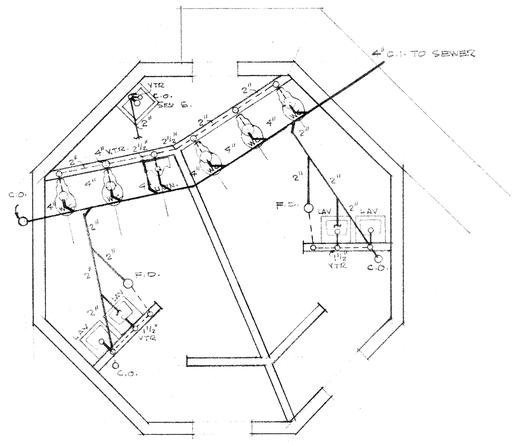

WASTE & DRAINAGE DIAGRAM

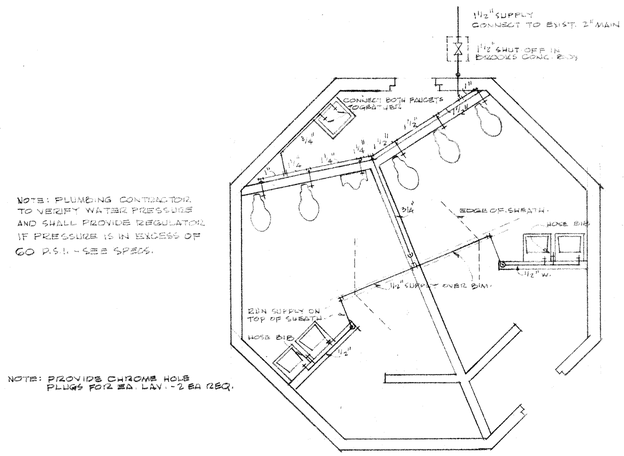

NOTE: PLUMBING CONTRACTOR TO VERIFY WATER PRESSURE AND SHALL PROVIDE REGULATOR IF PRESSURE IS IN EXCESS OF 60 P.S.I. - SEE SPECS.

NOTE: PROVIDE CHROME HOLE PLUGS FOR EA. LAV. - 2 EA REQ.

WATER SUPPLY DIAGRAM

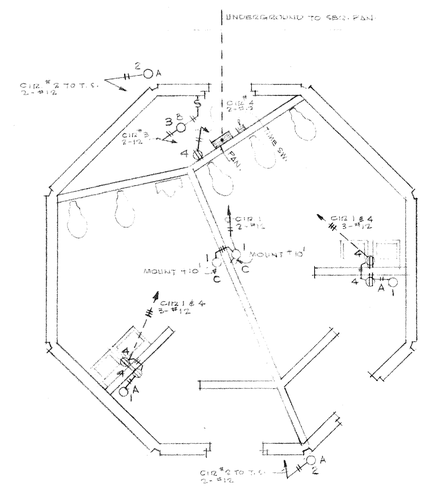

ELECTRICAL PLAN
1/4"=1'-0"

MARK LETTER	FIXTURES AND EQUIPMENT				
	LOCATION	MANUFACTURER	CAT. NO.	LAMP	REMARKS
A	EXTERIOR-INTERIOR	MARCO	511	150 A	NO SW. - NO OUTLET
B	JANITOR	ALABAX	AL 2140	100 A	
C	INTERIOR-AREA	MARCO	83	2-100 A	MOUNT HORIZONTAL
	JAN. ROOM-NEAR PANEL	YORK TIME SWITCH	7200		PLAIN DIAL

PANEL SCHEDULE					
CIR. NO.	ITEM	WATTS L-1	WATTS L-2	CIR. SIZE	REMARKS
1	GEN. LIGHTING	500		20 A	INSIDE
2	OUTDOOR LIGHTS		500	"	TIME CLOCK SWITCH
3	JANITOR RM. LIGHT	100		"	
4	CONVEN. OUTLETS		900	"	
	TOTAL	600	1200		
PAN. LOAD 1800 W ÷ 240 = 7.5 AMPS					

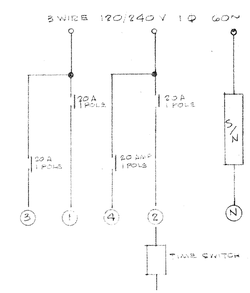

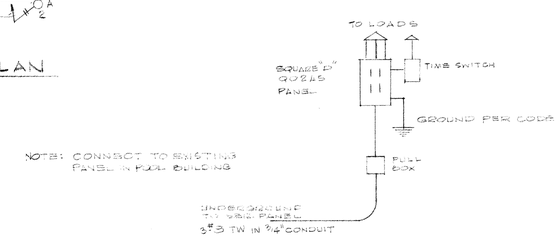

NOTE: CONNECT TO EXISTING PANEL IN POOL BUILDING

JAMES L. MATTHEWS, JR., A.I.A., ARCHITECT, RIVERSIDE, CALIFORNIA (714)-682-1524

PARK SANITARY FACILITIES BUILDING
ARLINGTON PARK

ELECTRICAL PLAN
PLUMBING PLAN

REVISIONS	BY	DATE		
		1-9-79	DESIGNED	
			DRAWN	
			CHECKED	
			DATE	
			APPROVED	

JOB NO.

4 OF 4