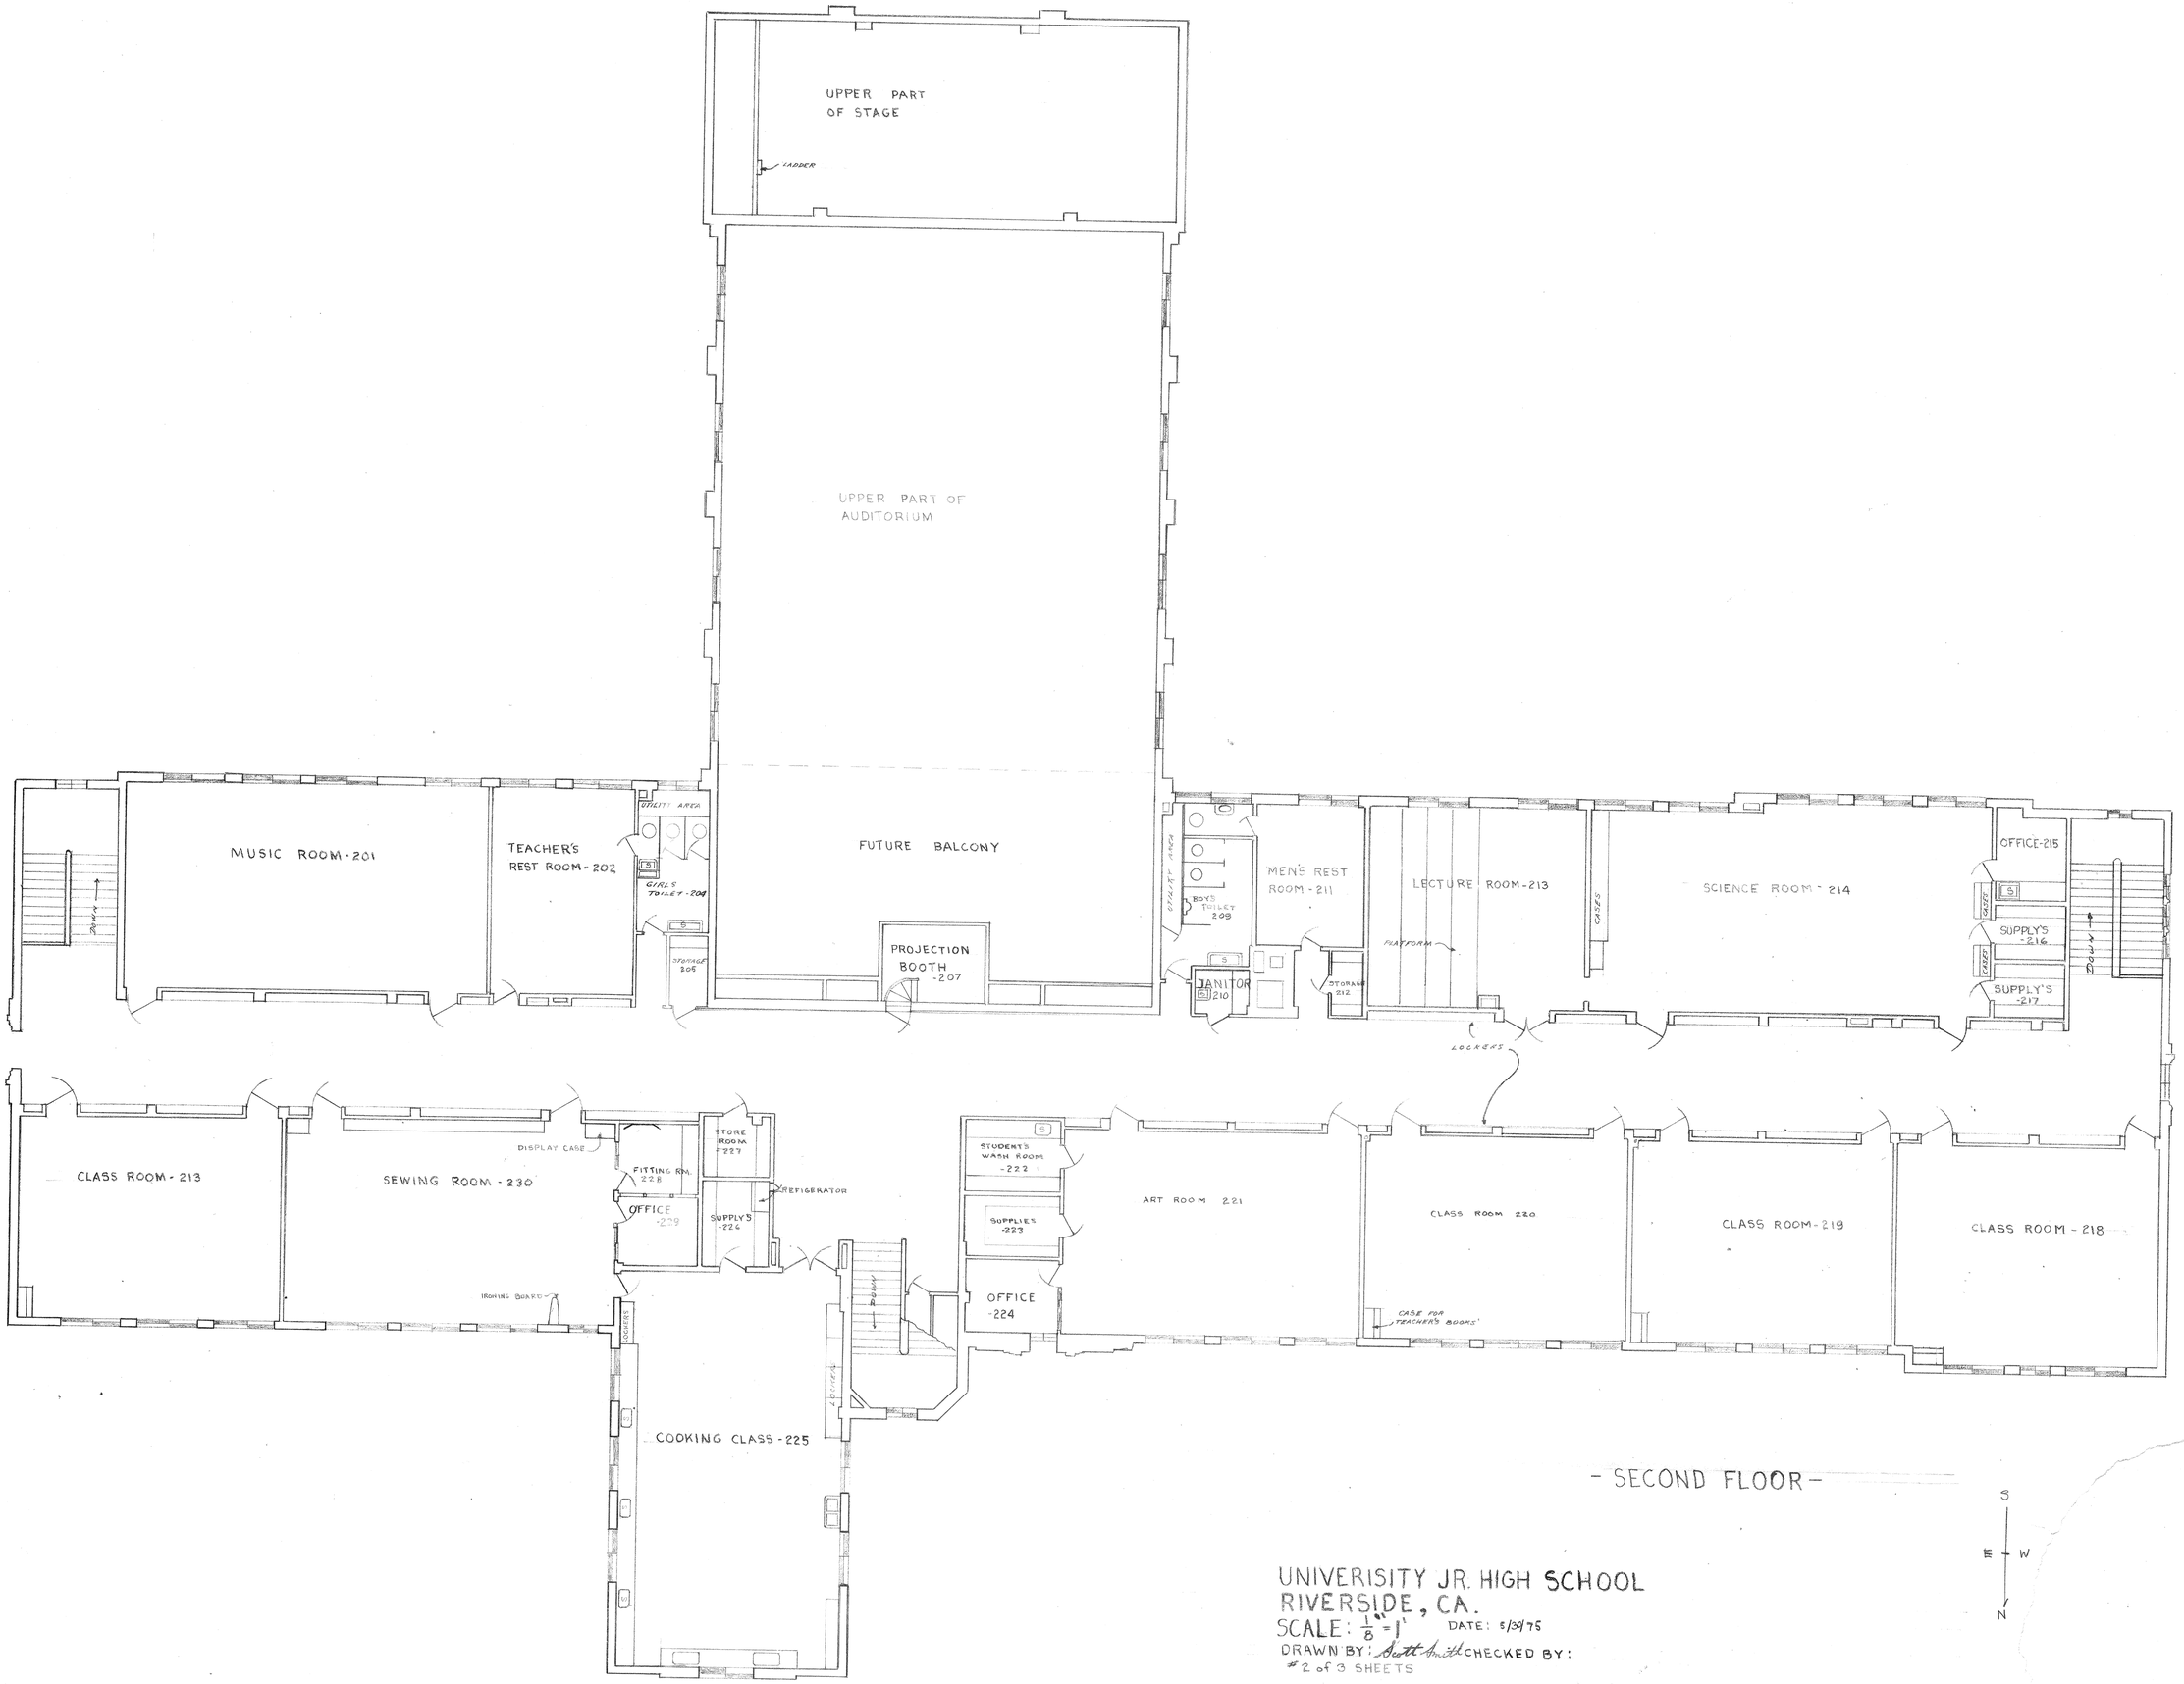

- SECOND FLOOR -

UNIVERISITY JR. HIGH SCHOOL
RIVERSIDE, CA.
SCALE: $\frac{1}{8}$" = 1' DATE: 5/29/75
DRAWN BY: Scott Smith CHECKED BY:
#2 of 3 SHEETS