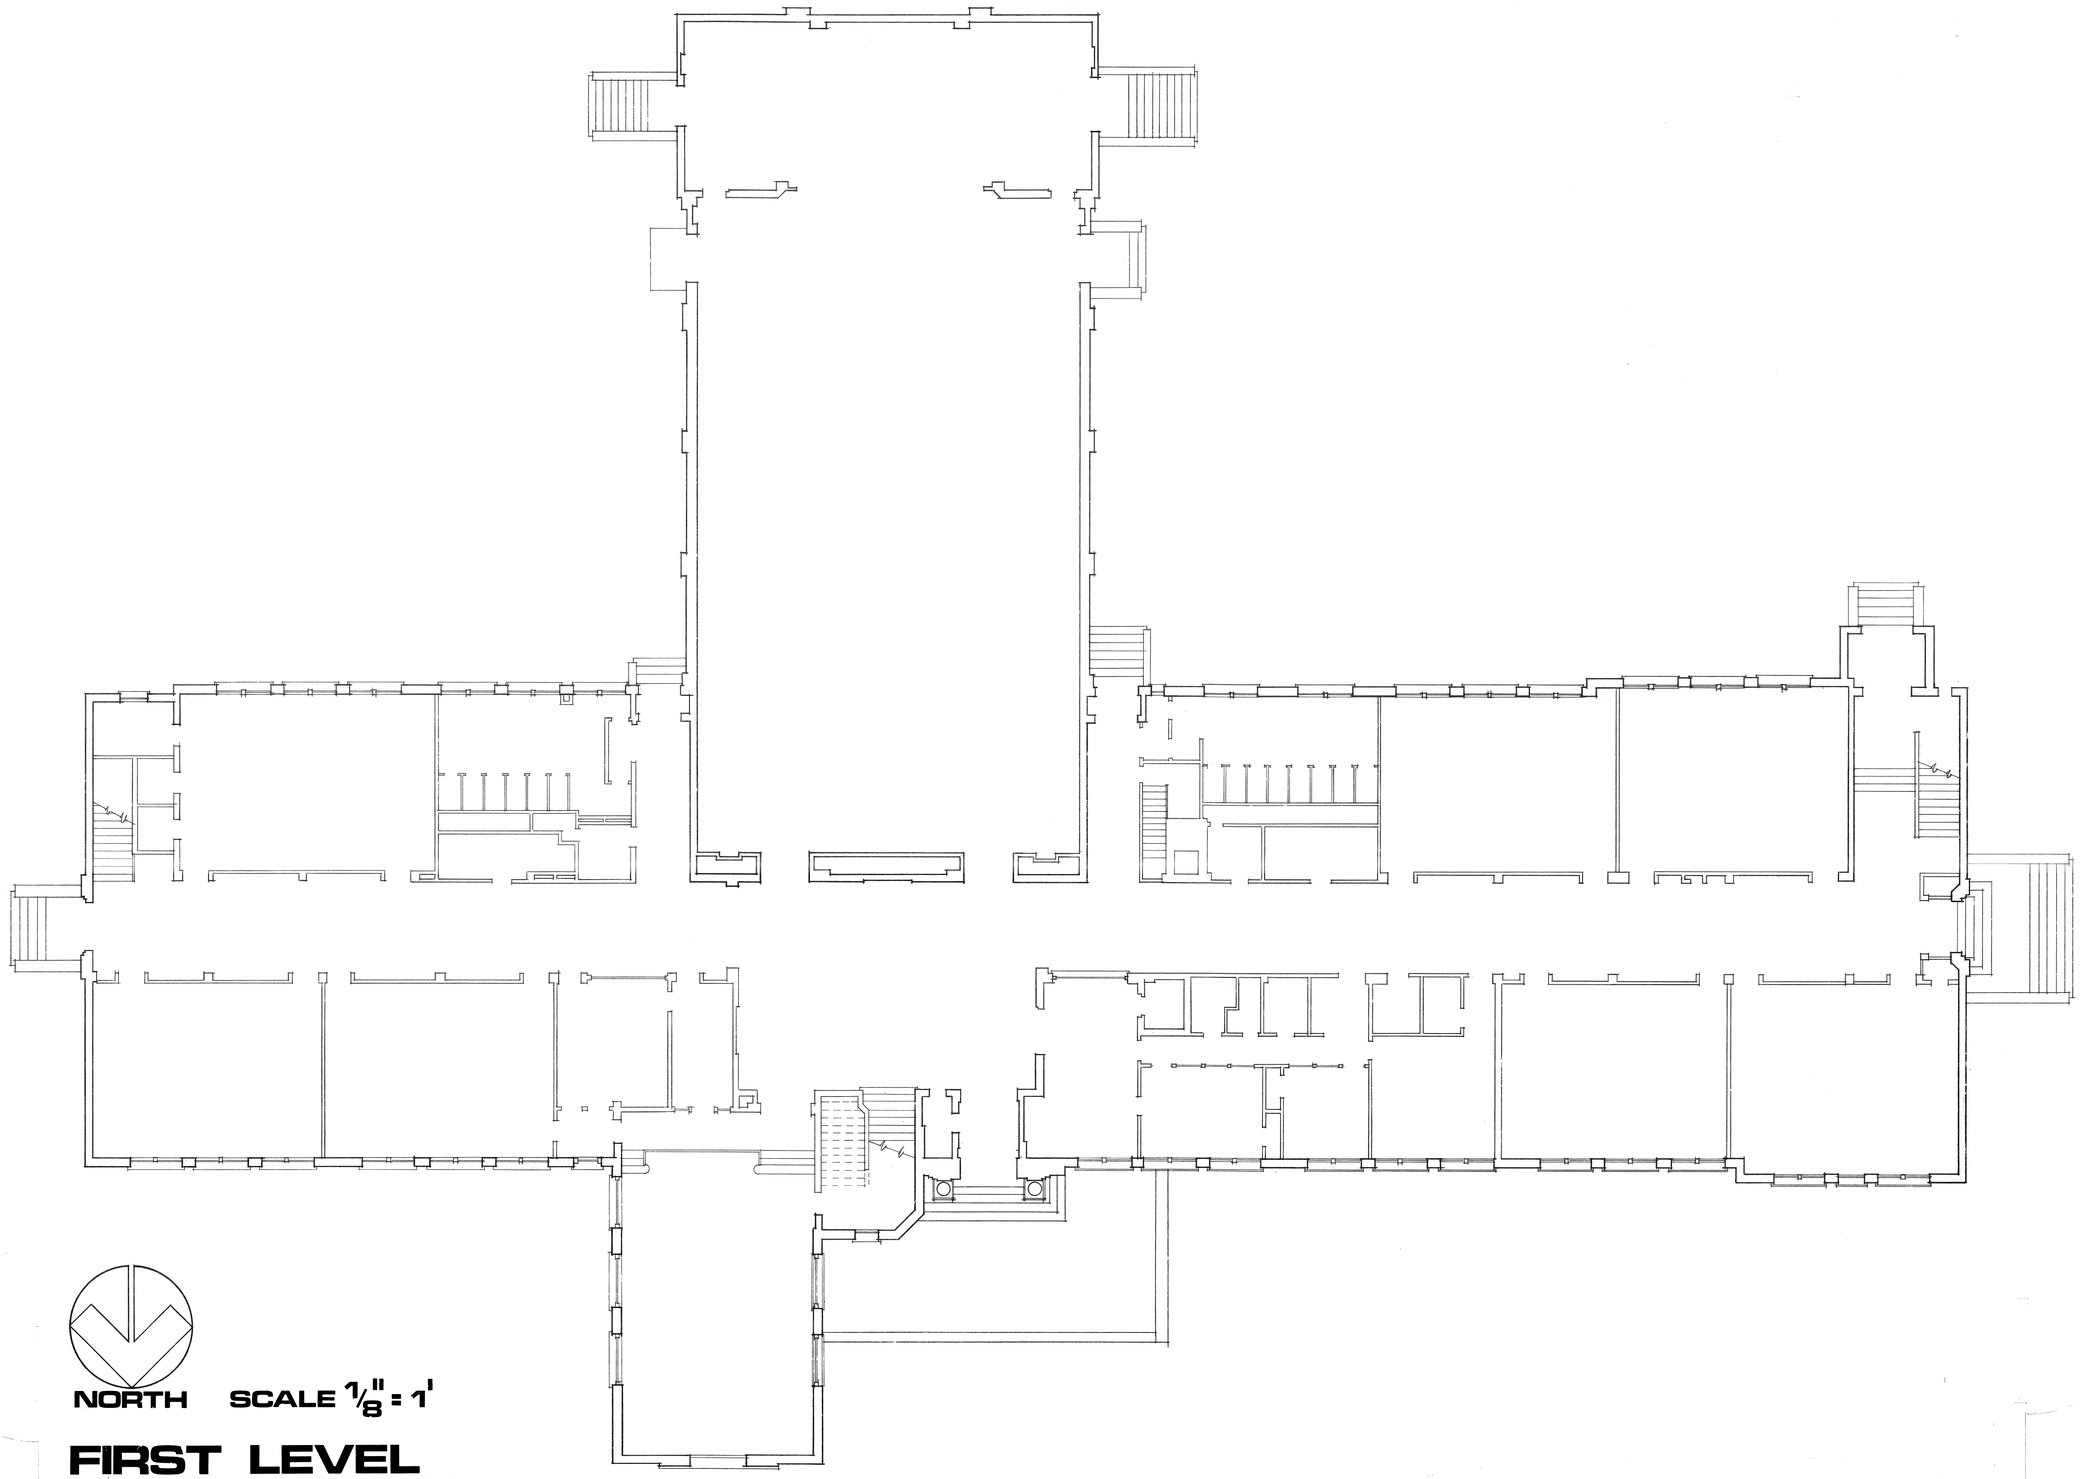

FIRST LEVEL FLOOR PLAN

DRAWING NUMBER
BOB





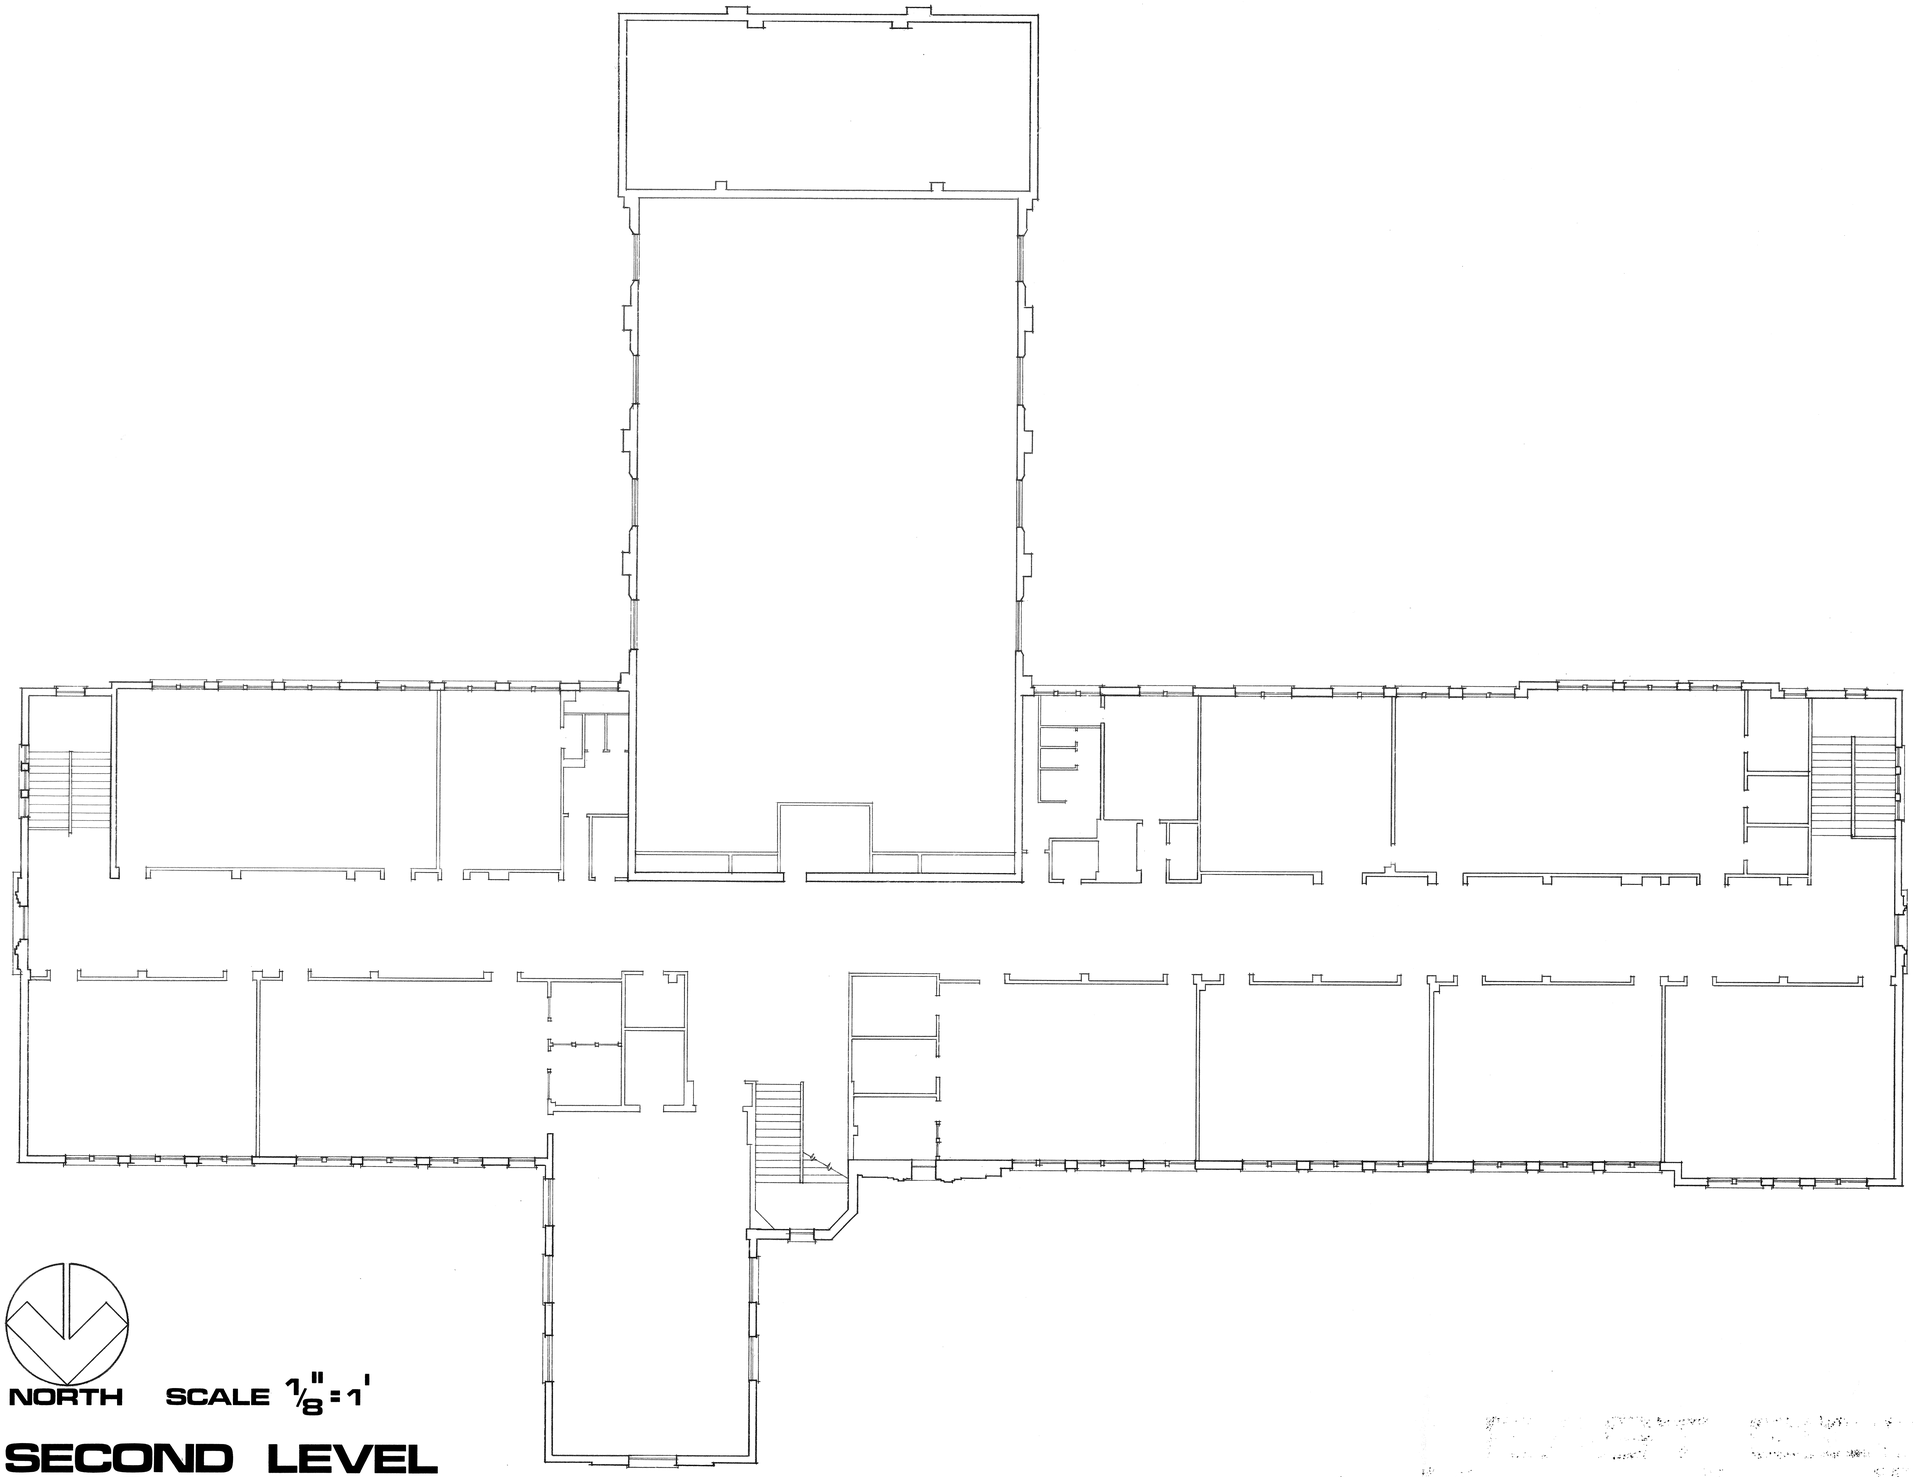

NORTH SCALE 1/8" = 1'

SECOND LEVEL FLOOR PLAN

DRAWING NUMBER
BB-98




