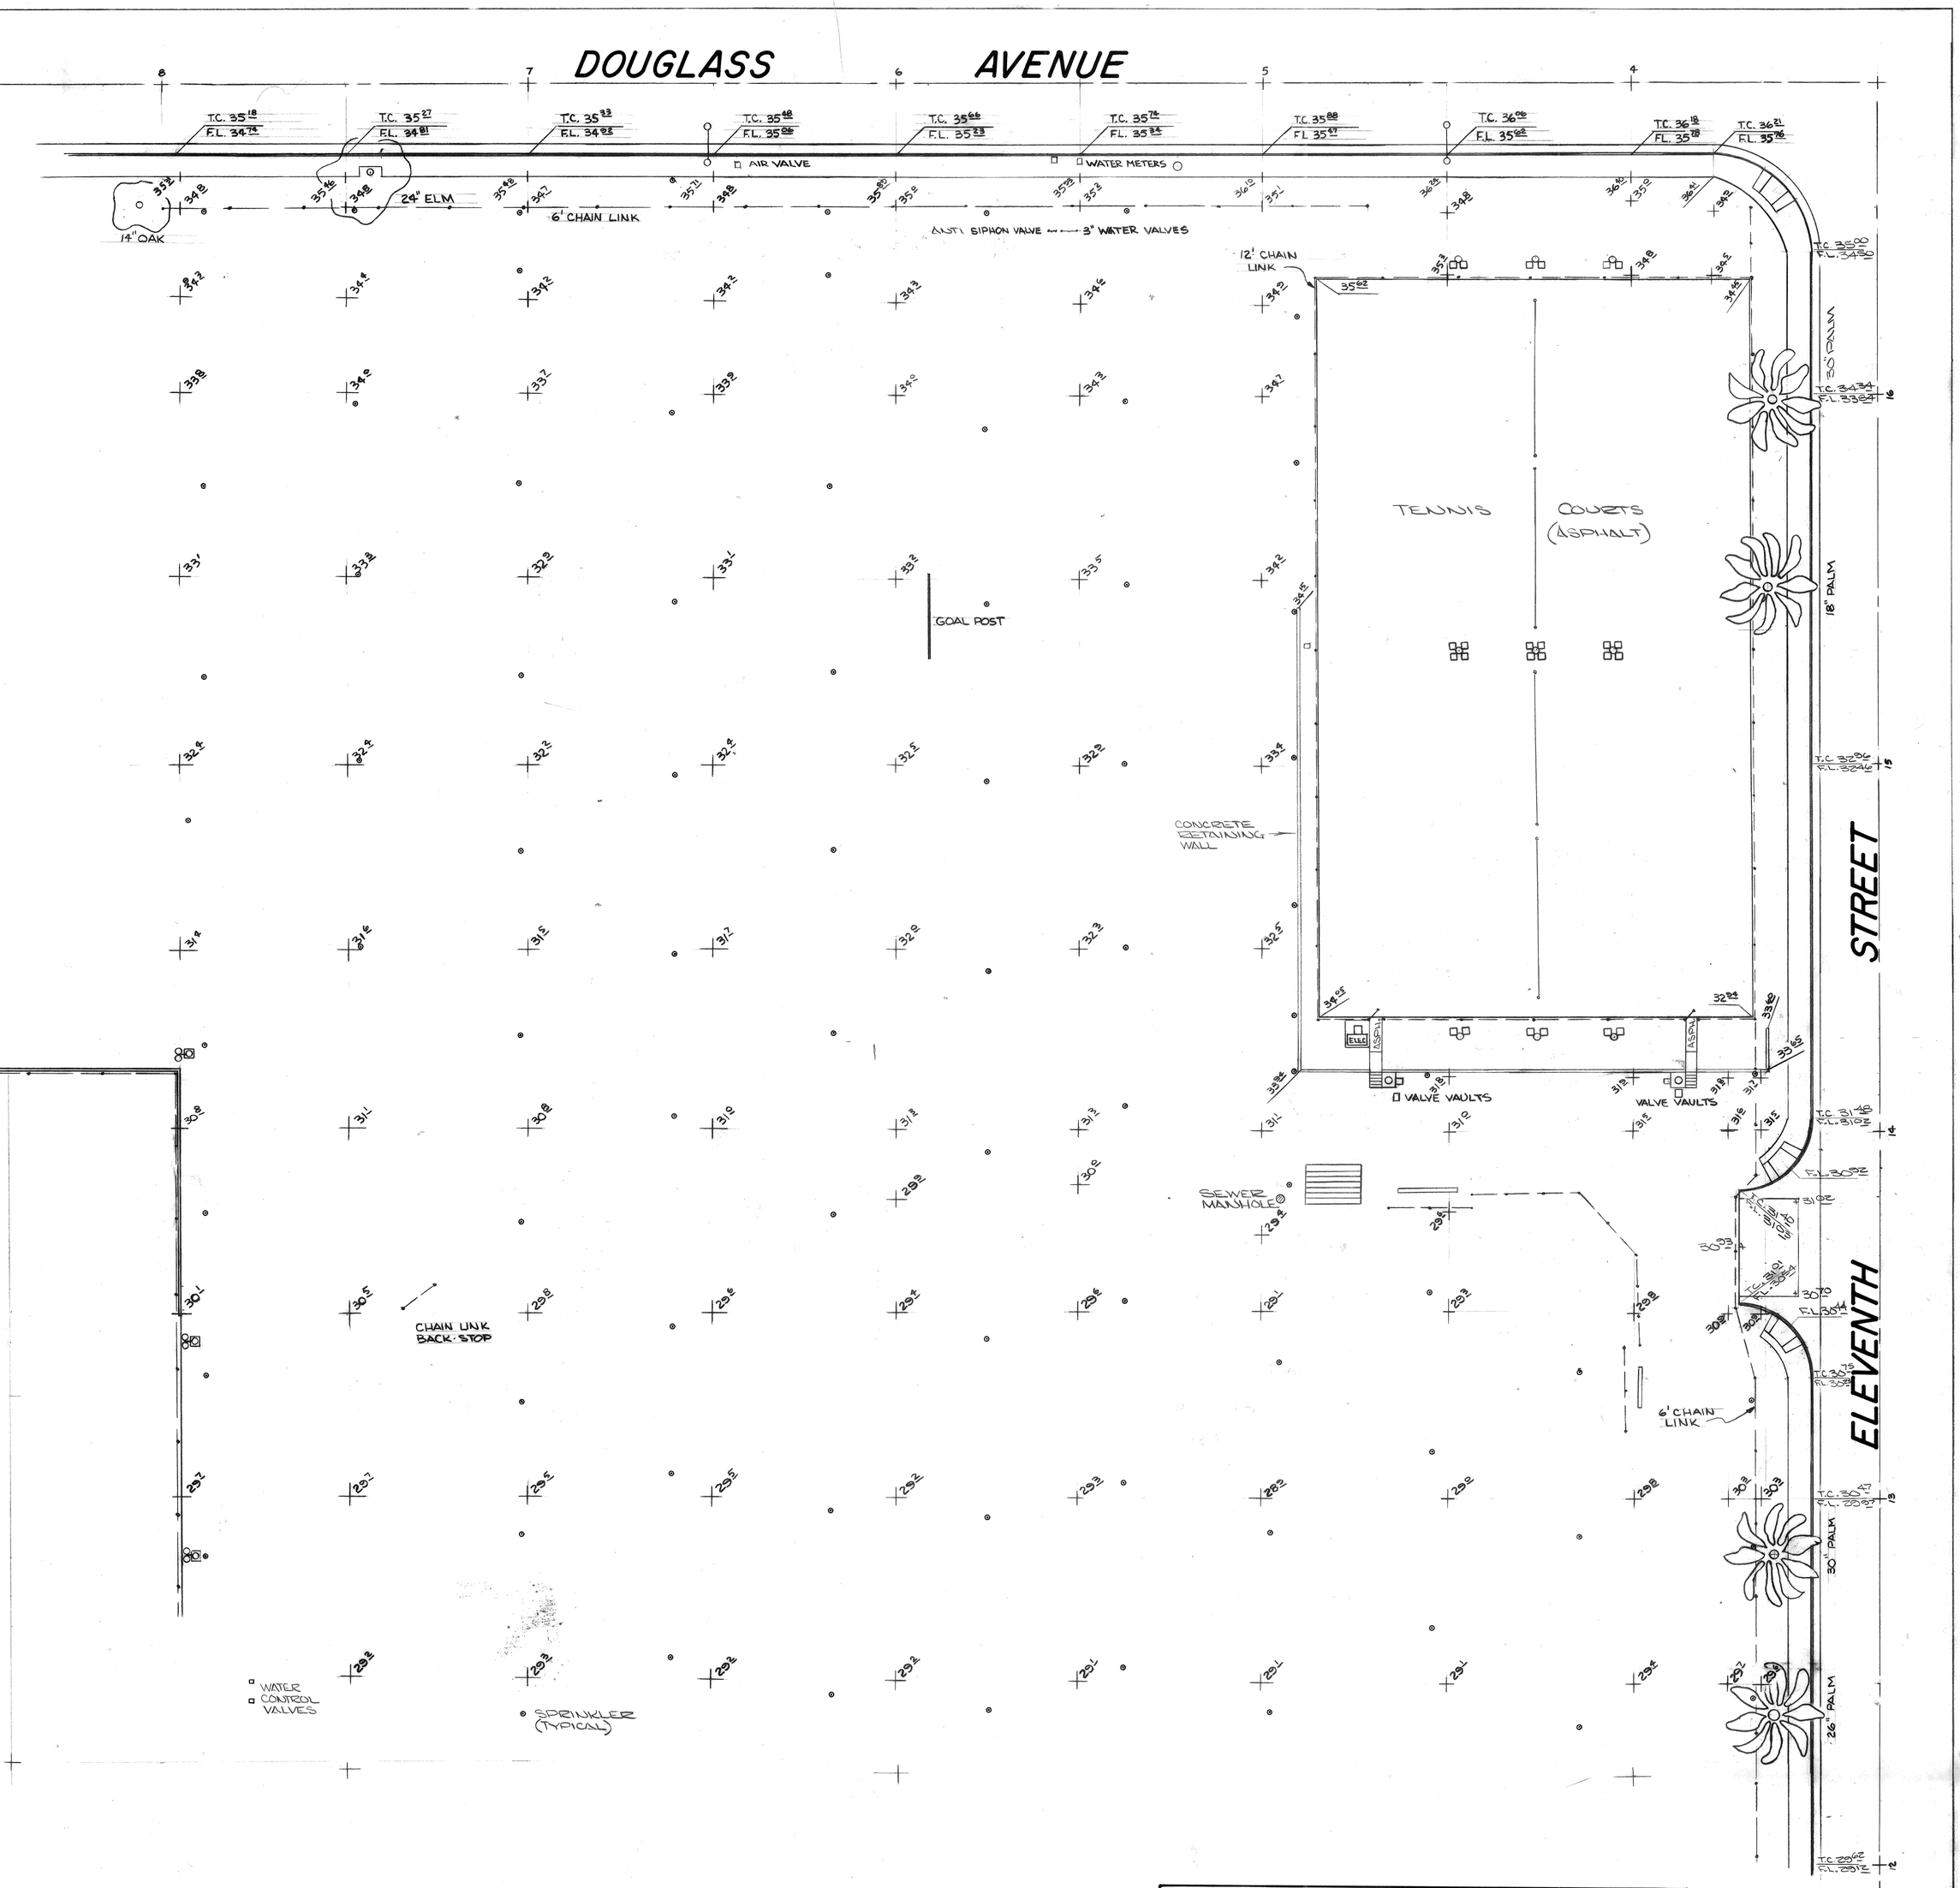

BENCHMARK

NAIL AND TIN AT CENTERLINE INTERSECTION OF 11TH STREET AND DOUGLASS AVE.
ELEV. 936.36

BOBBY BONDS PARK TOPOGRAPHY

PREPARED BY: SURVEY SECTION, PUB. WKS. DEPT.
DATE: APRIL 17, 1986 SCALE 1" = 20'

DRAWING NUMBER 808
PLAN HOLD CORPORATION • IRVINE, CALIFORNIA
REORDER BY NUMBER 07548

DRAWING NUMBER
PLAN HOLD CORPORATION • IRVINE, CALIFORNIA
REORDER BY NUMBER 07548

DRAWING NUMBER
PLAN HOLD CORPORATION • IRVINE, CALIFORNIA
REORDER BY NUMBER 07548

DRAWING NUMBER B8-118
PLAN HOLD CORPORATION • IRVINE, CALIFORNIA
REORDER BY NUMBER 07548

DRAWING NUMBER 808
PLAN HOLD CORPORATION • IRVINE, CALIFORNIA
REORDER BY NUMBER 07548