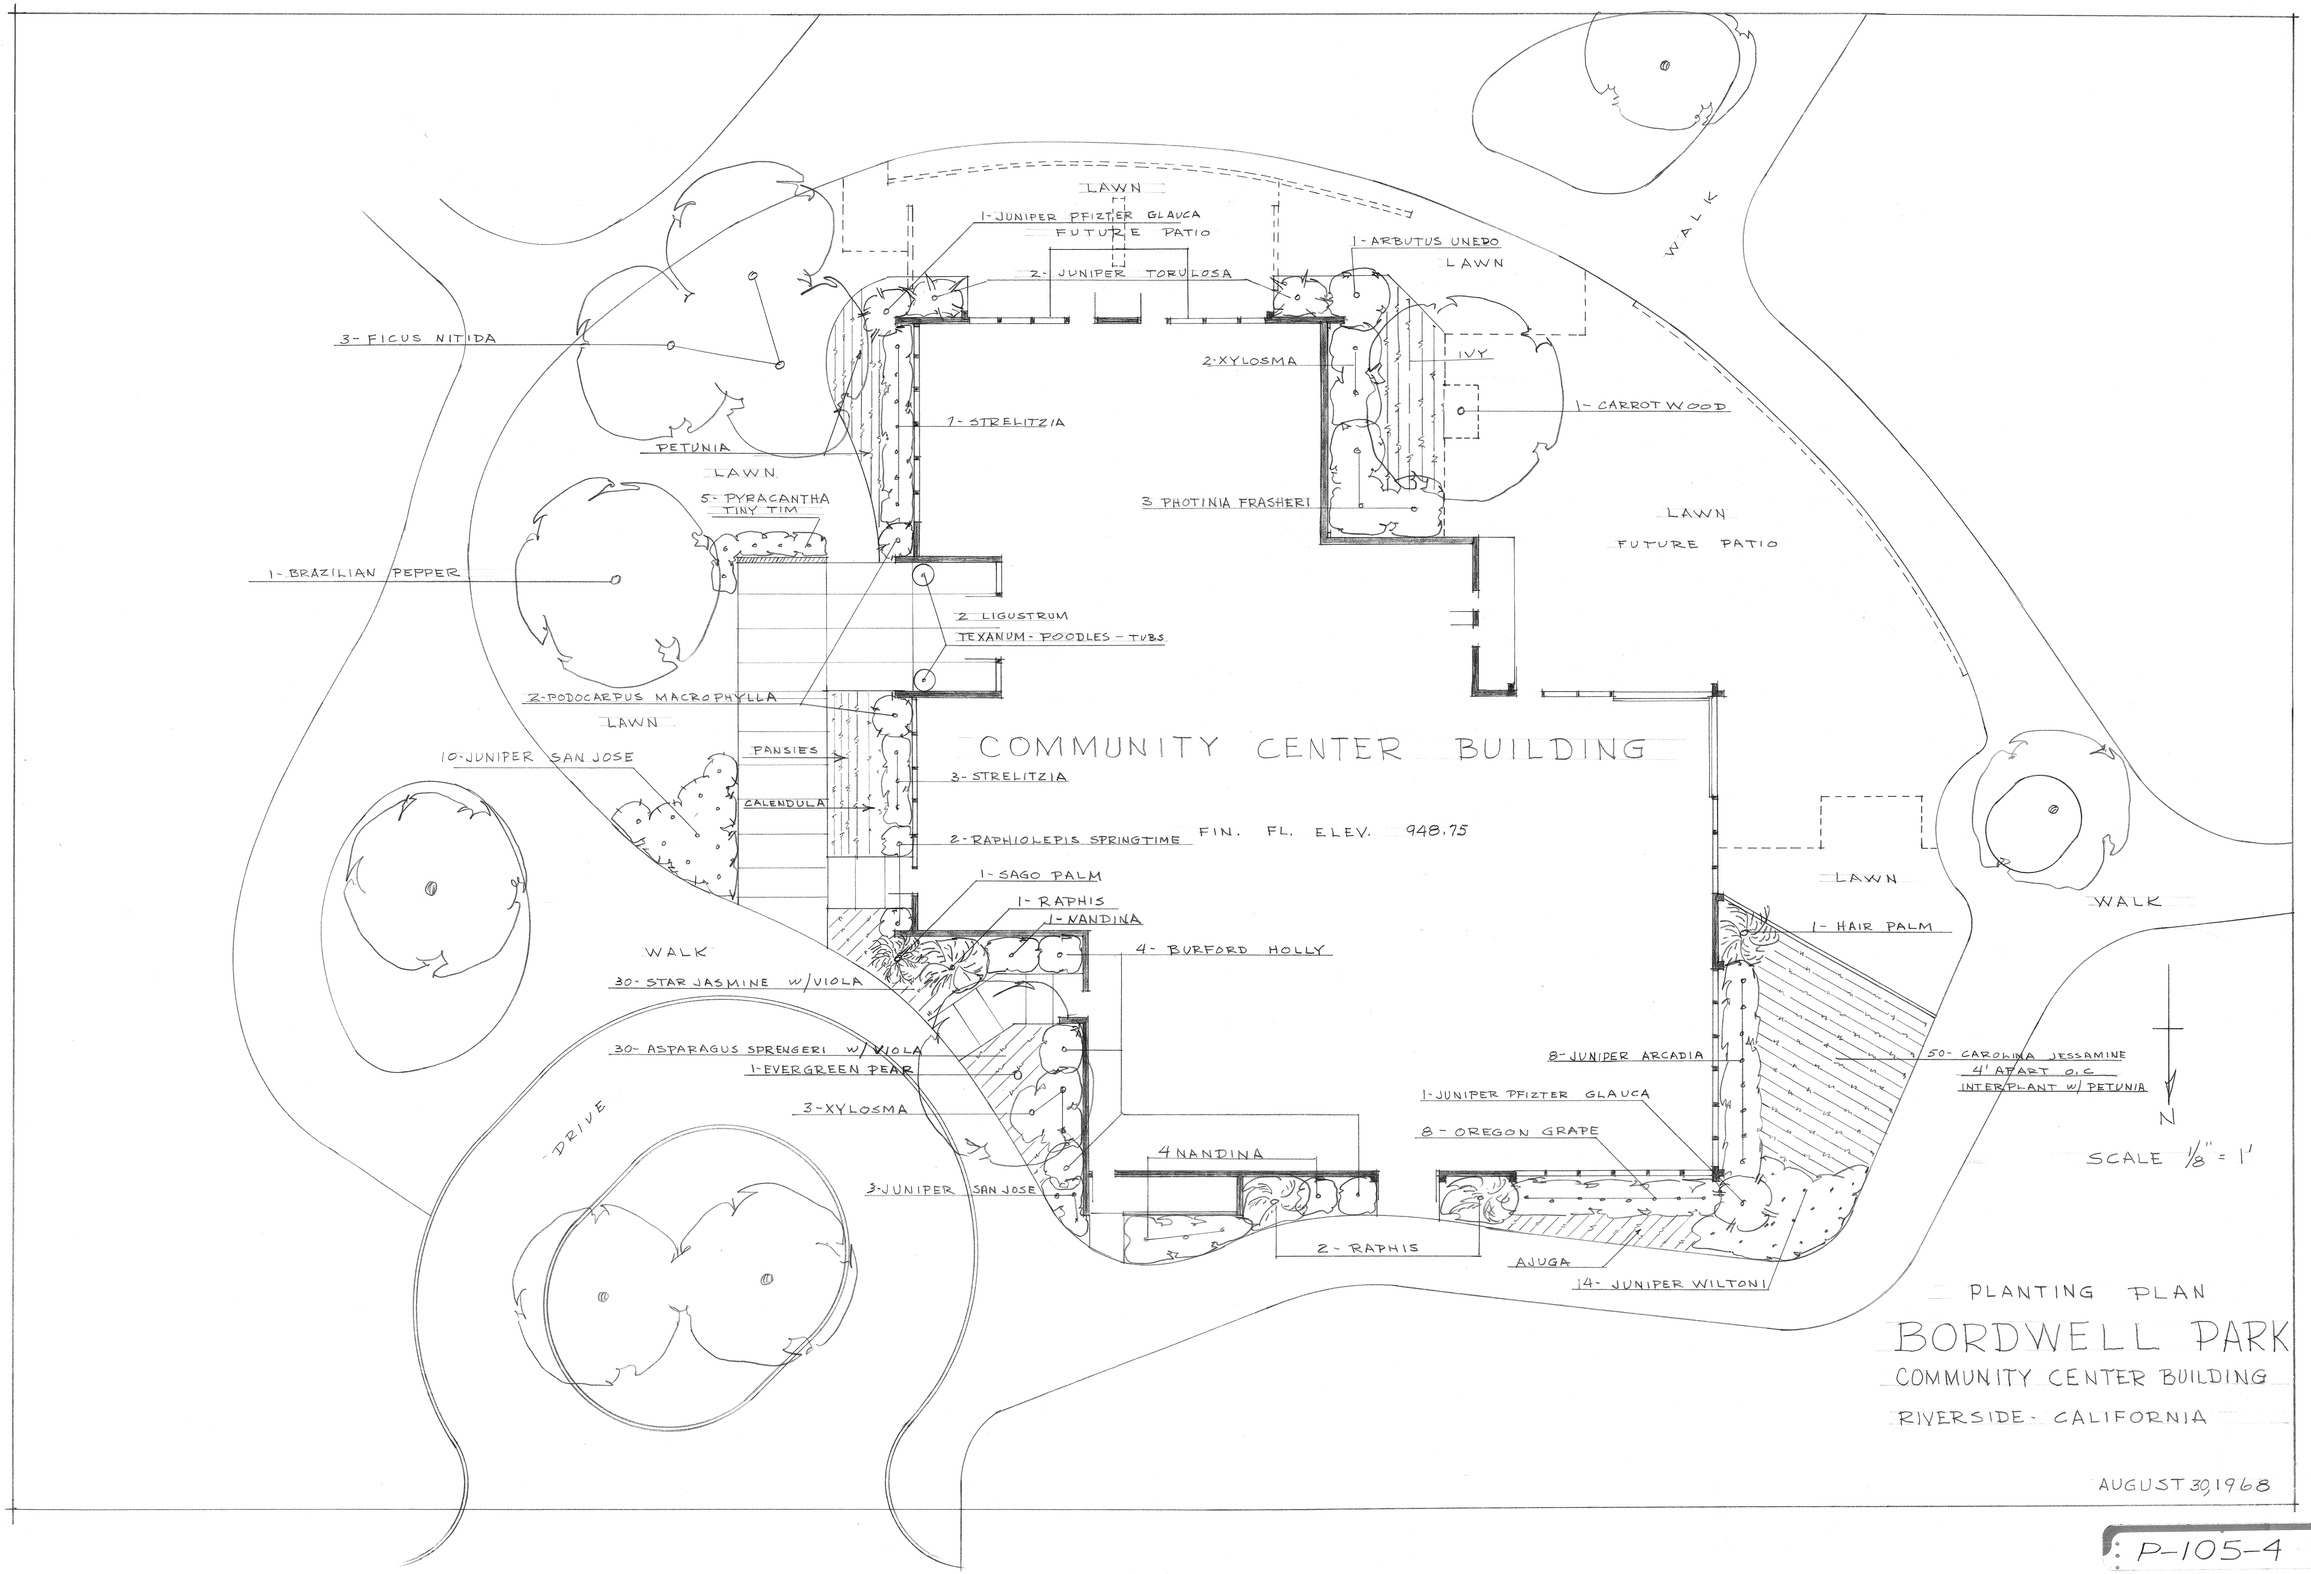

PLANTING PLAN

BORDWELL PARK

COMMUNITY CENTER BUILDING

RIVERSIDE - CALIFORNIA

AUGUST 30, 1968

P-105-4

DRAWING NUMBER
PLAN-HOLD CORPORATION • IRVINE, CALIFORNIA
REORDER BY NUMBER 07040

DRAWING NUMBER
PLAN-HOLD CORPORATION • IRVINE, CALIFORNIA
REORDER BY NUMBER 07040

DRAWING NUMBER
80-37
PLAN-HOLD CORPORATION • IRVINE, CALIFORNIA
REORDER BY NUMBER 07040

DRAWING NUMBER
BOR
PLAN-HOLD CORPORATION • IRVINE, CALIFORNIA
REORDER BY NUMBER 07040

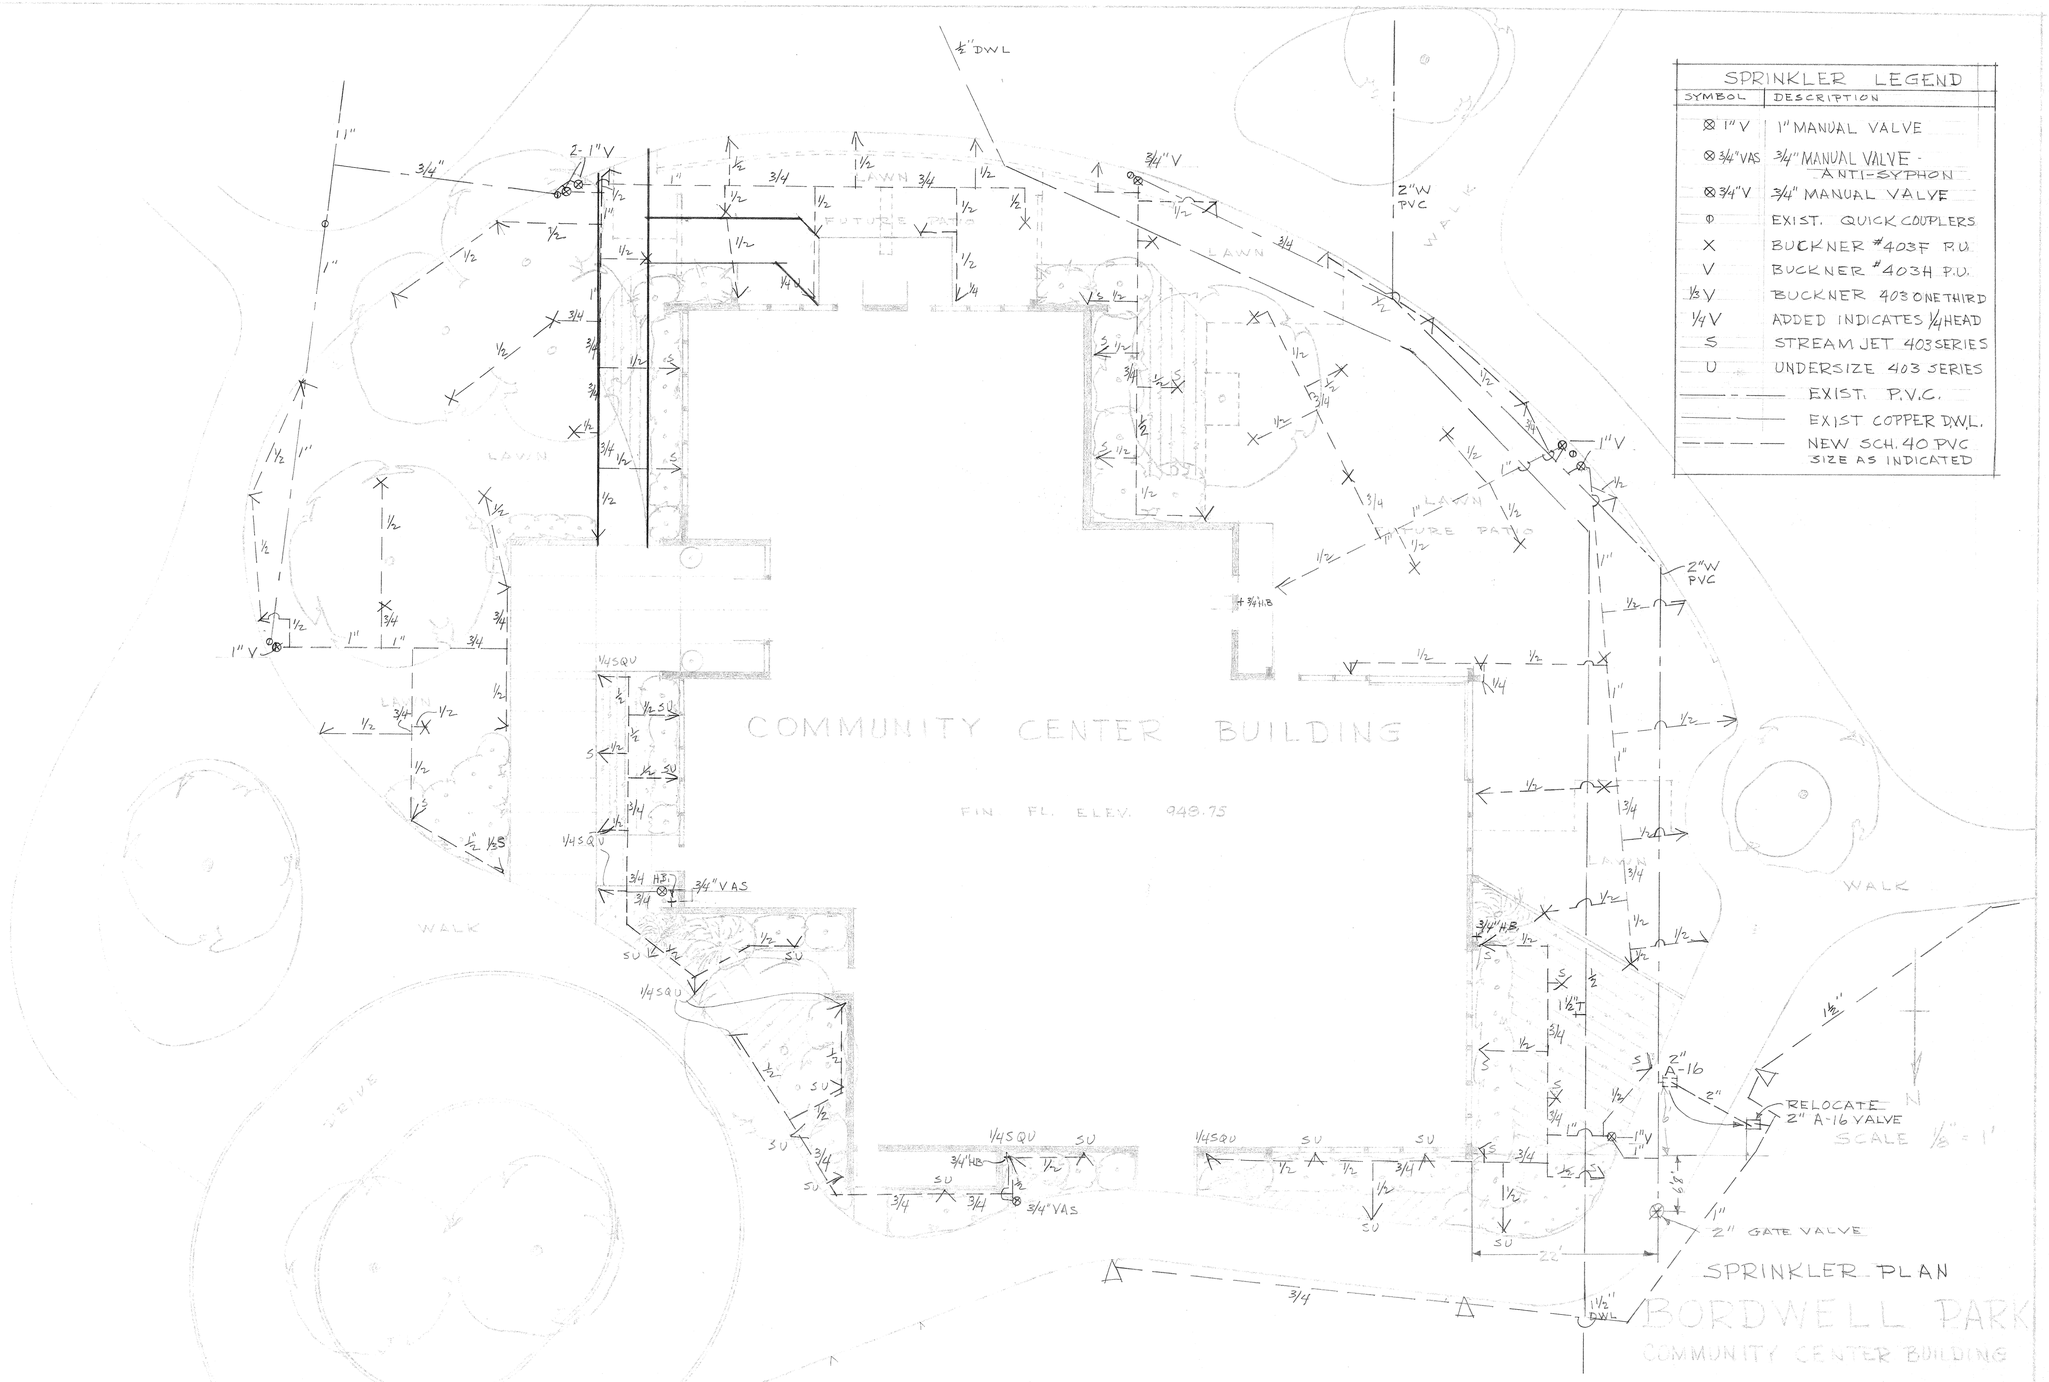

SPRINKLER LEGEND	
SYMBOL	DESCRIPTION
⊗ 1"V	1" MANUAL VALVE
⊗ 3/4"VAS	3/4" MANUAL VALVE - ANTI-SYPHON
⊗ 3/4"V	3/4" MANUAL VALVE
Φ	EXIST. QUICK COUPLERS
X	BUCKNER #403F P.U.
V	BUCKNER #403H P.U.
1/3 V	BUCKNER 403 ONE THIRD
1/4 V	ADDED INDICATES 1/4 HEAD
S	STREAM JET 403 SERIES
U	UNDERSIZE 403 SERIES
———	EXIST. P.V.C.
———	EXIST COPPER D.W.L.
———	NEW SCH. 40 PVC SIZE AS INDICATED

SPRINKLER PLAN

BORDWELL PARK

COMMUNITY CENTER BUILDING

RIVERSIDE, CALIFORNIA

AUGUST 30, 1968

DRAWING NUMBER BD-38

P-105-5