DRAWING NUMBER BR4

DRAWING NUMBER

DRAWING NUMBER

DRAWING NUMBER

DRAWING NUMBER

DRAWING NUMBER BR-9

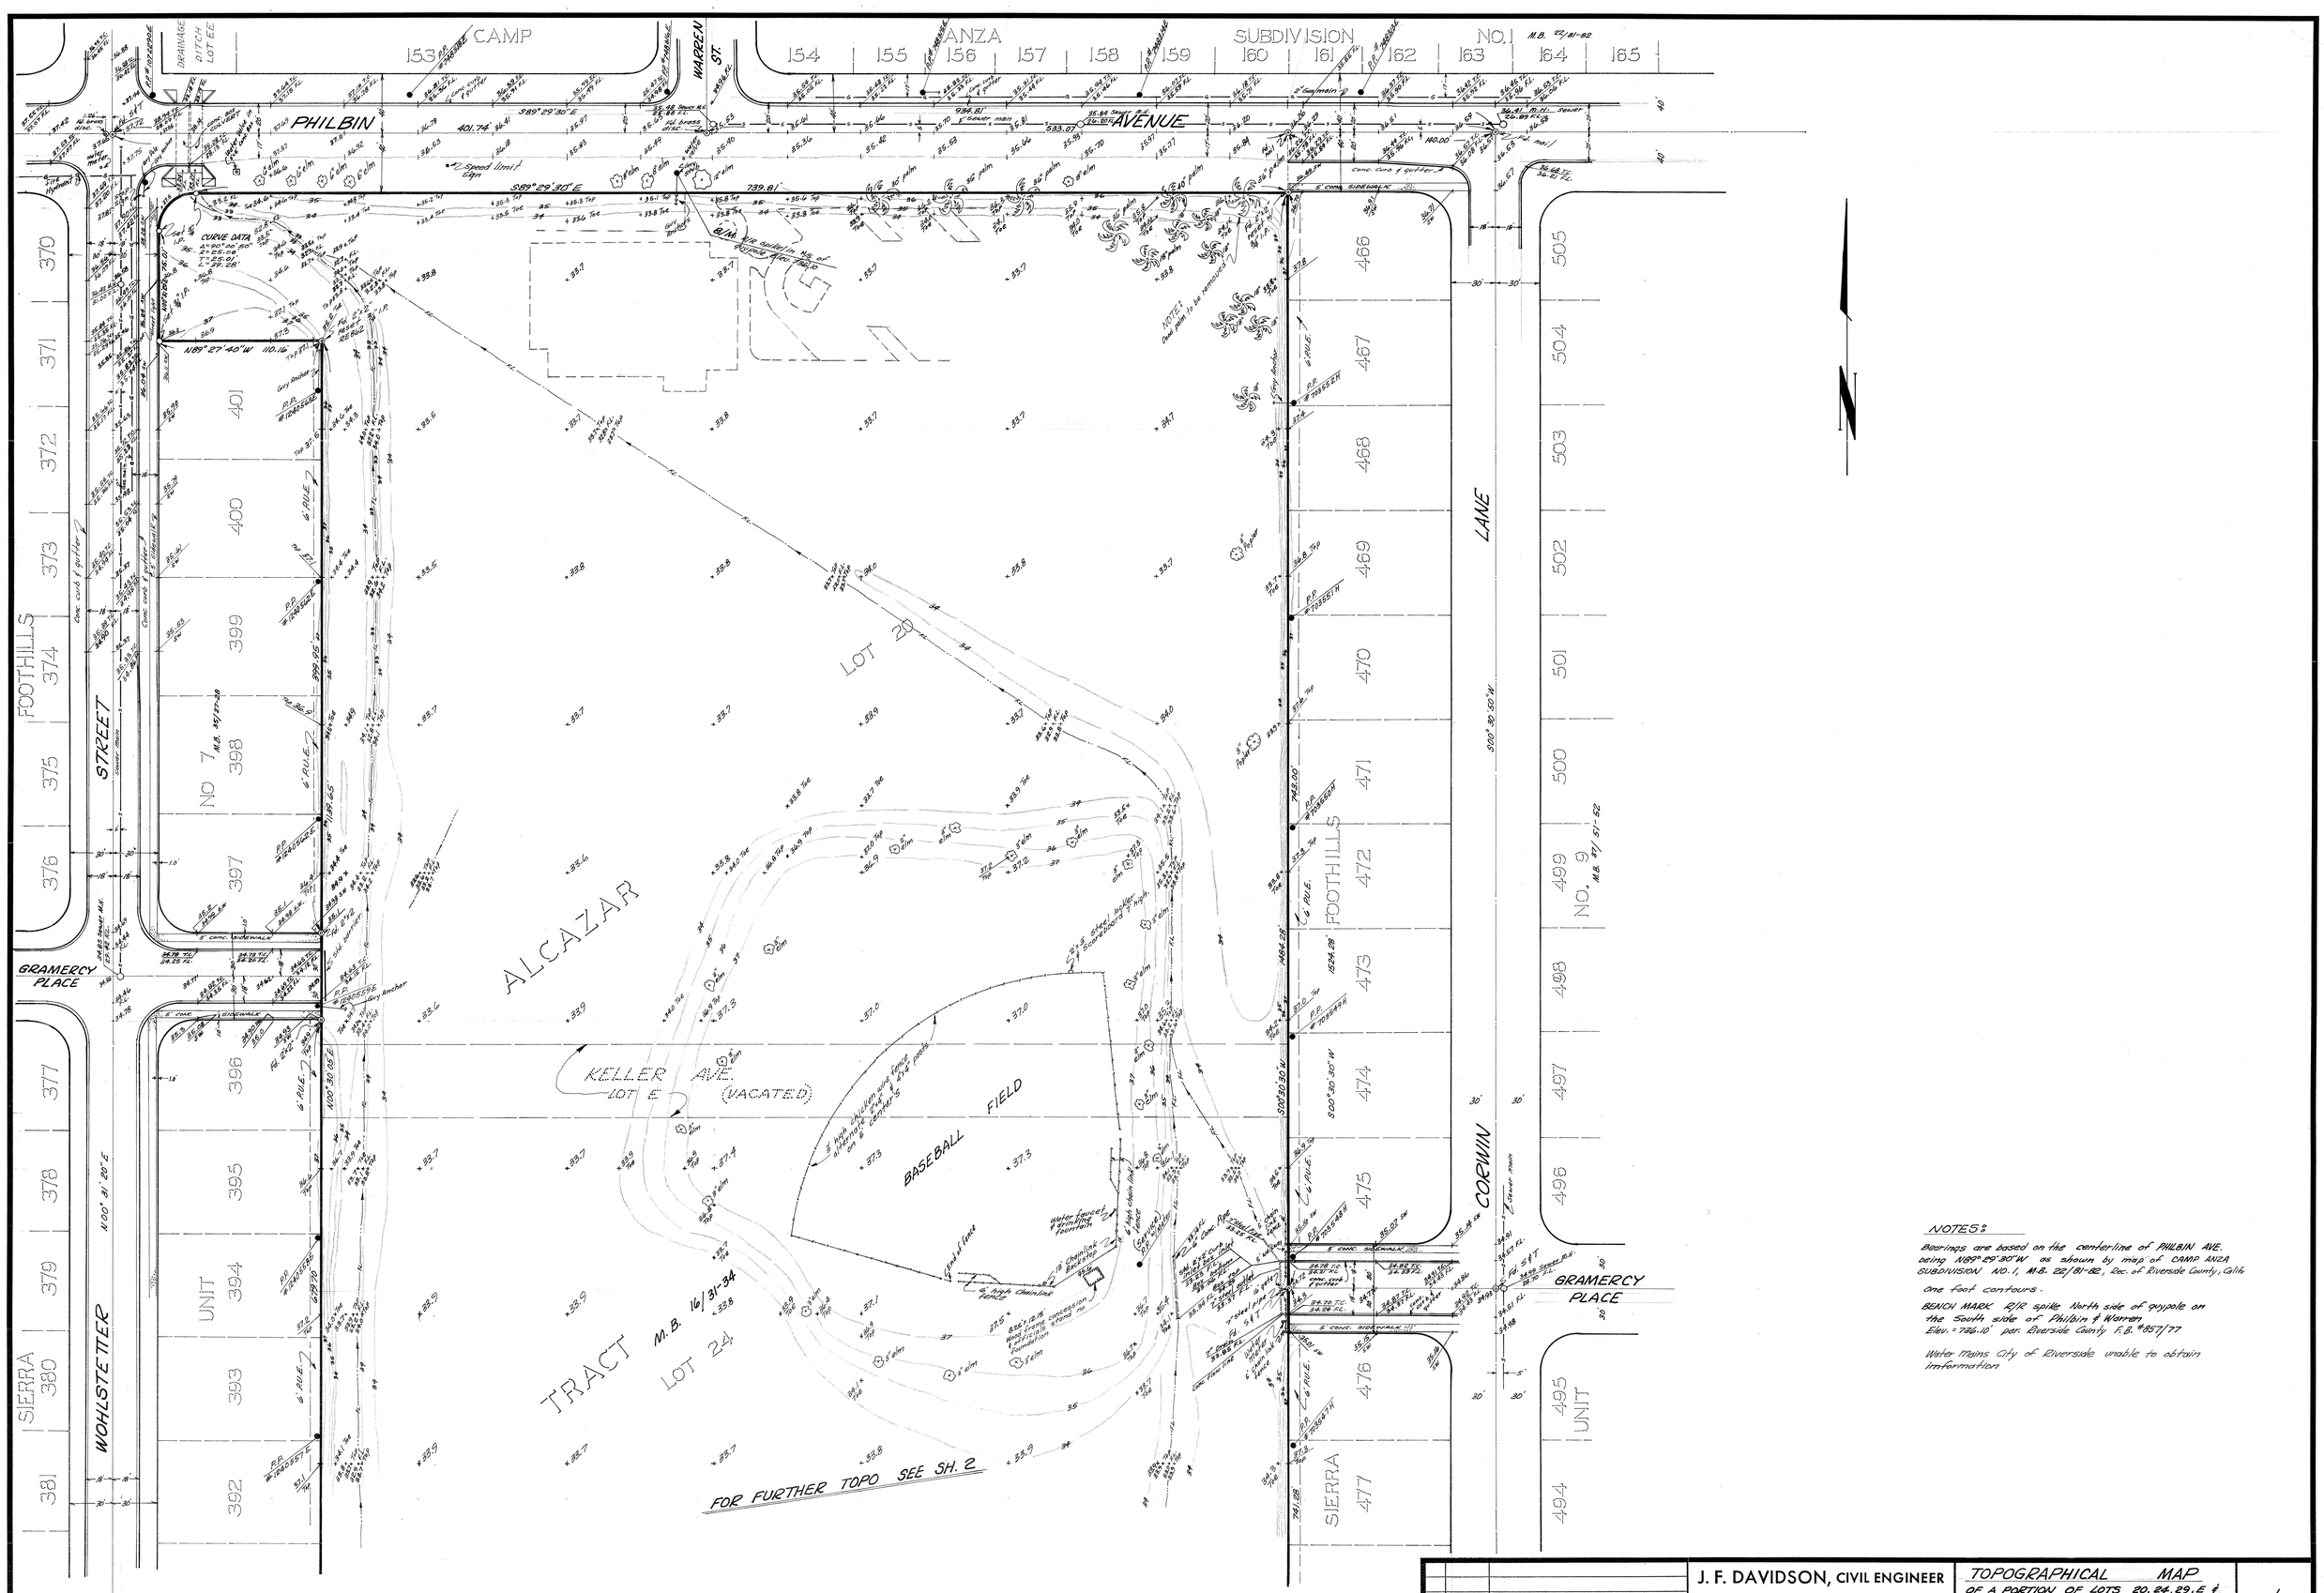

NOTES:

Bearings are based on the centerline of PHILBIN AVE. being N89°29'30"W as shown by map of CAMP ANZA SUBDIVISION NO. 1, M.B. 22/81-82, Rec. of Riverside County, Calif.

One foot contours.

BENCH MARK R/R spike North side of guypole on the South side of Philbin & Warren
Elev. = 736.10' per Riverside County F.B. #857/77

Water Mains City of Riverside unable to obtain information

NO.	DATE	REVISION

J. F. DAVIDSON, CIVIL ENGINEER
3426 TENTH STREET RIVERSIDE, CALIFORNIA

SCALE: 1"=40'
BENCH MARK: R/R SPIKE N/S GUYPOLE S/S PHILBIN & WARREN RIV. CO. F.B. 857-77 ELEV. = 736.10'
DATE NOV. 64

TOPOGRAPHICAL MAP
OF A PORTION OF LOTS 20, 24, 29, E & F OF ALCAZAR TRACT M.B. 16/31-34 OF RECORDS RIVERSIDE COUNTY, CALIF. (IN RD. LA SIERRA SEPULVEDA)

W.O. 139 FOR: CITY OF RIVERSIDE F.B. 891/32-69

1 OF 2 SHEETS
FILE NO.- 2923

P-106-2

DRAWING NUMBER BRY

DRAWING NUMBER BR-8

P-106-1