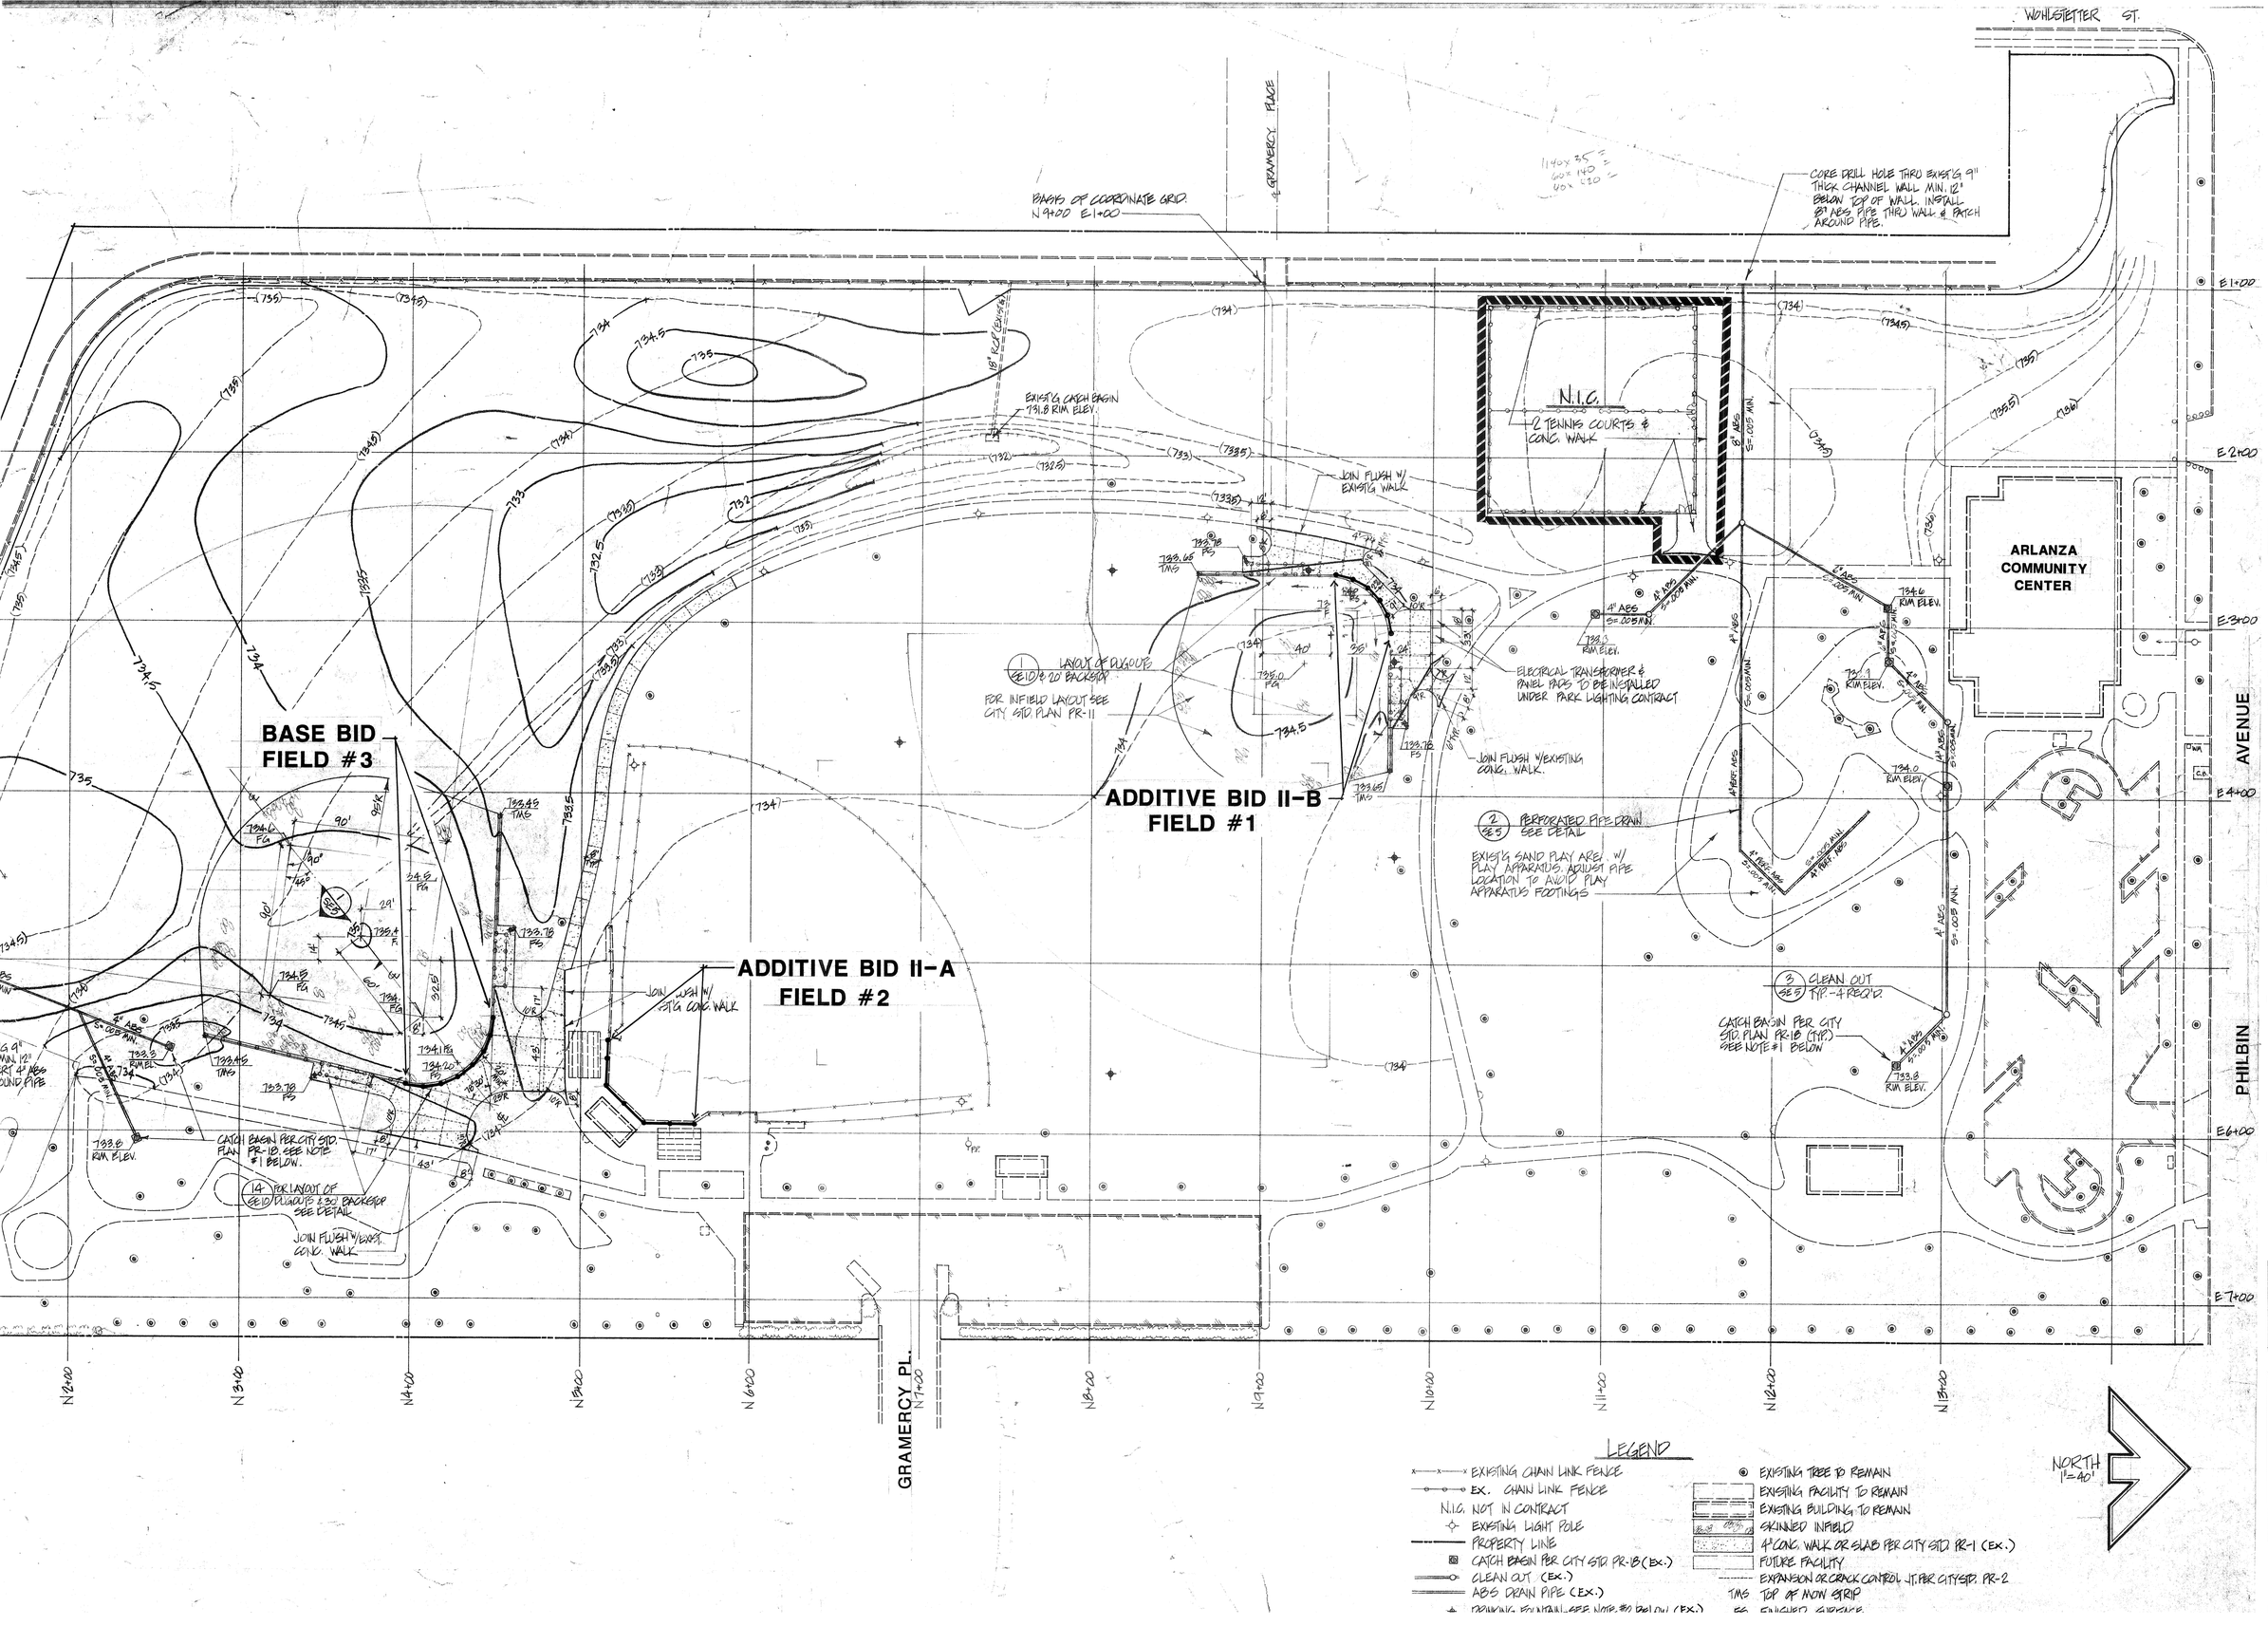

BRYANT PARK - BACKSTOPS
5950 PHILBIN AVENUE, RIVERSIDE, CA

SITE PLAN

city of riverside park & recreation department
3900 MAIN ST (909) 715-3464
RIVERSIDE, CALIFORNIA 92522

revisions	by

date	6-4-96
design	
drawn	EL
check	
acc't. no.	
SHEET	1 of 1

Bid No.: 5376

Plan No.: R-0417