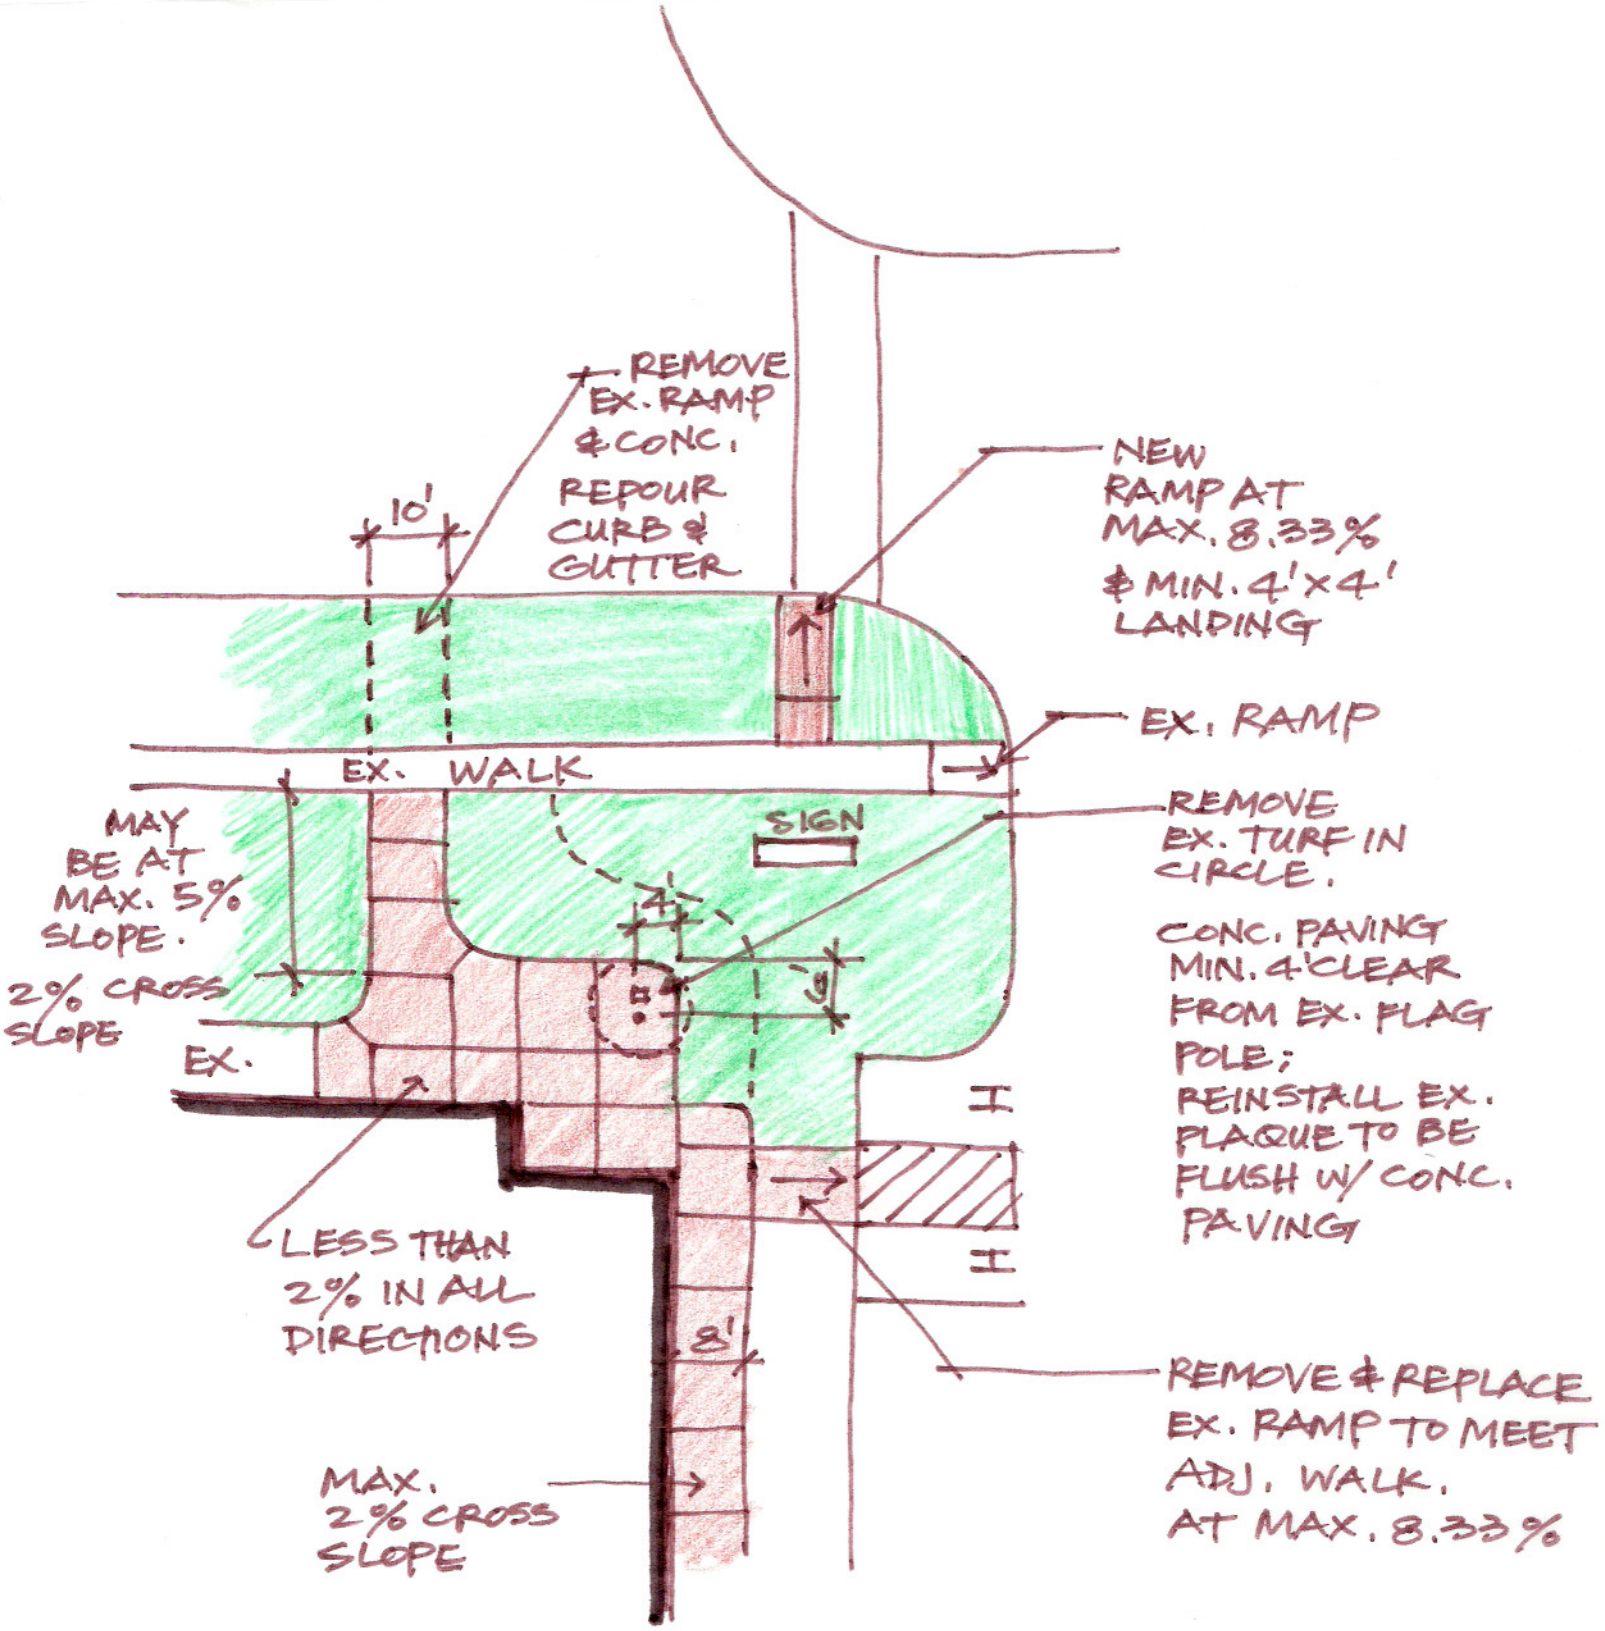

BRYANT PARK
FRONT ENTRANCE
ADA CORRECTIONS
7-31-08

EL