PLAN HOLD CORPORATION • IRVINE, CALIFORNIA
REORDER BY NUMBER 075AR
POSITION EDGE OF PRINT ON THIS LINE

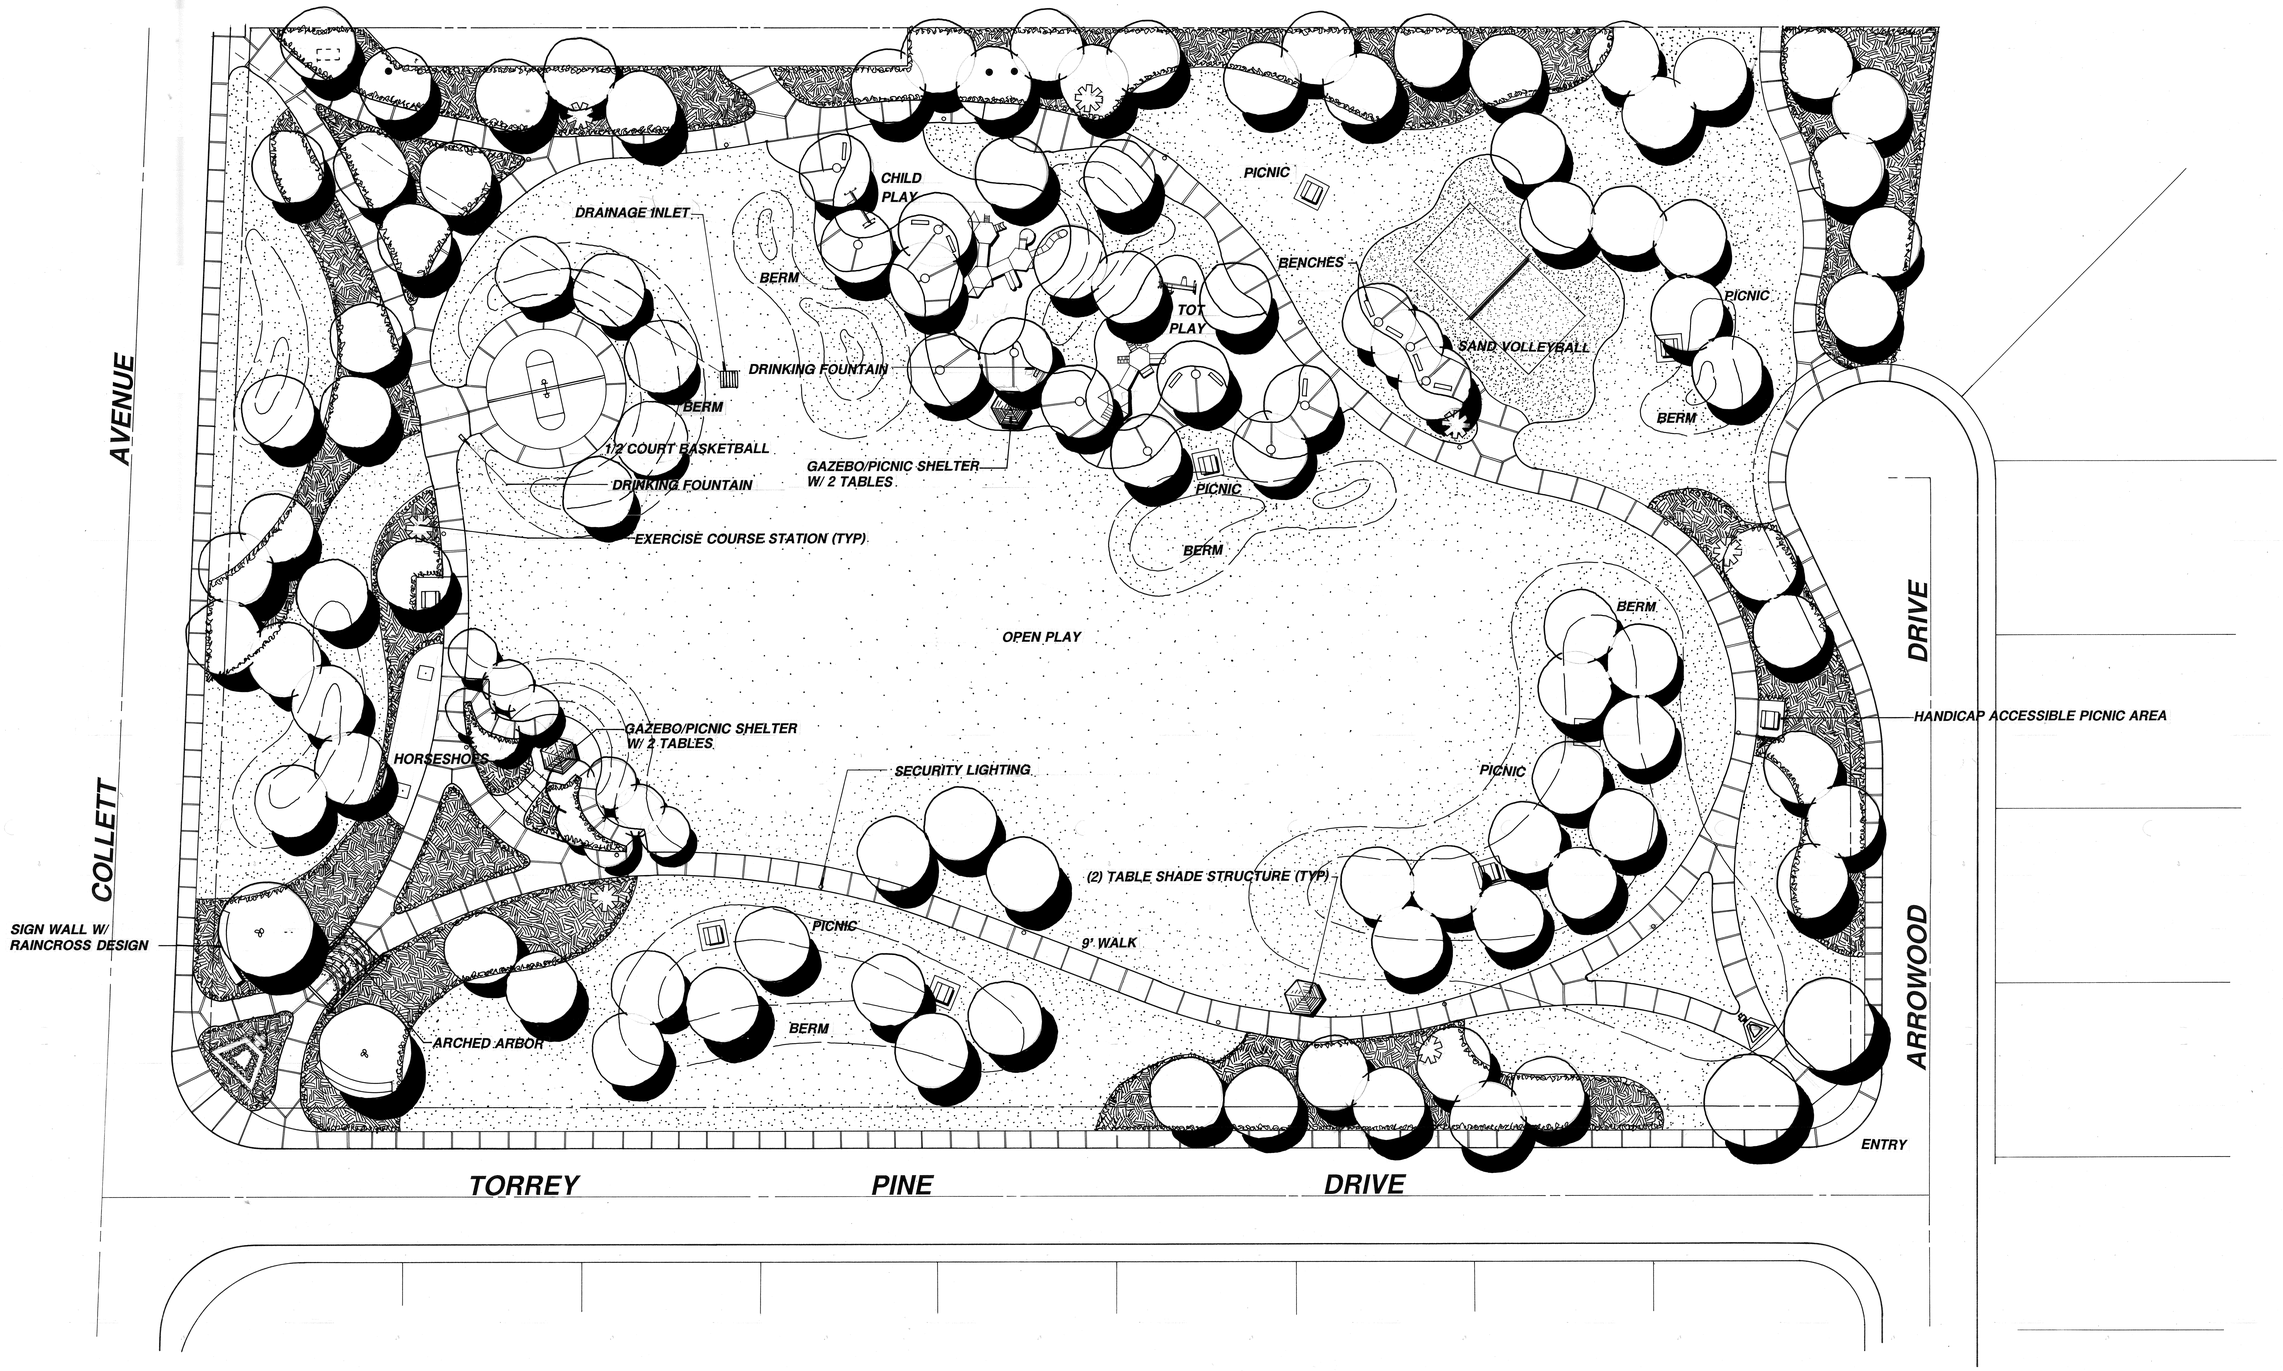

COLLETT PARK

FINAL MASTER PLAN

CITY OF RIVERSIDE
PARK & RECREATION DEPARTMENT

0 20' 40' 80' NORTH

t. i. maloney, inc.
landscape architecture ▪ planning
6180 Brockton Ave., Suite 201 Riverside, CA 92506 (714) 369-0700

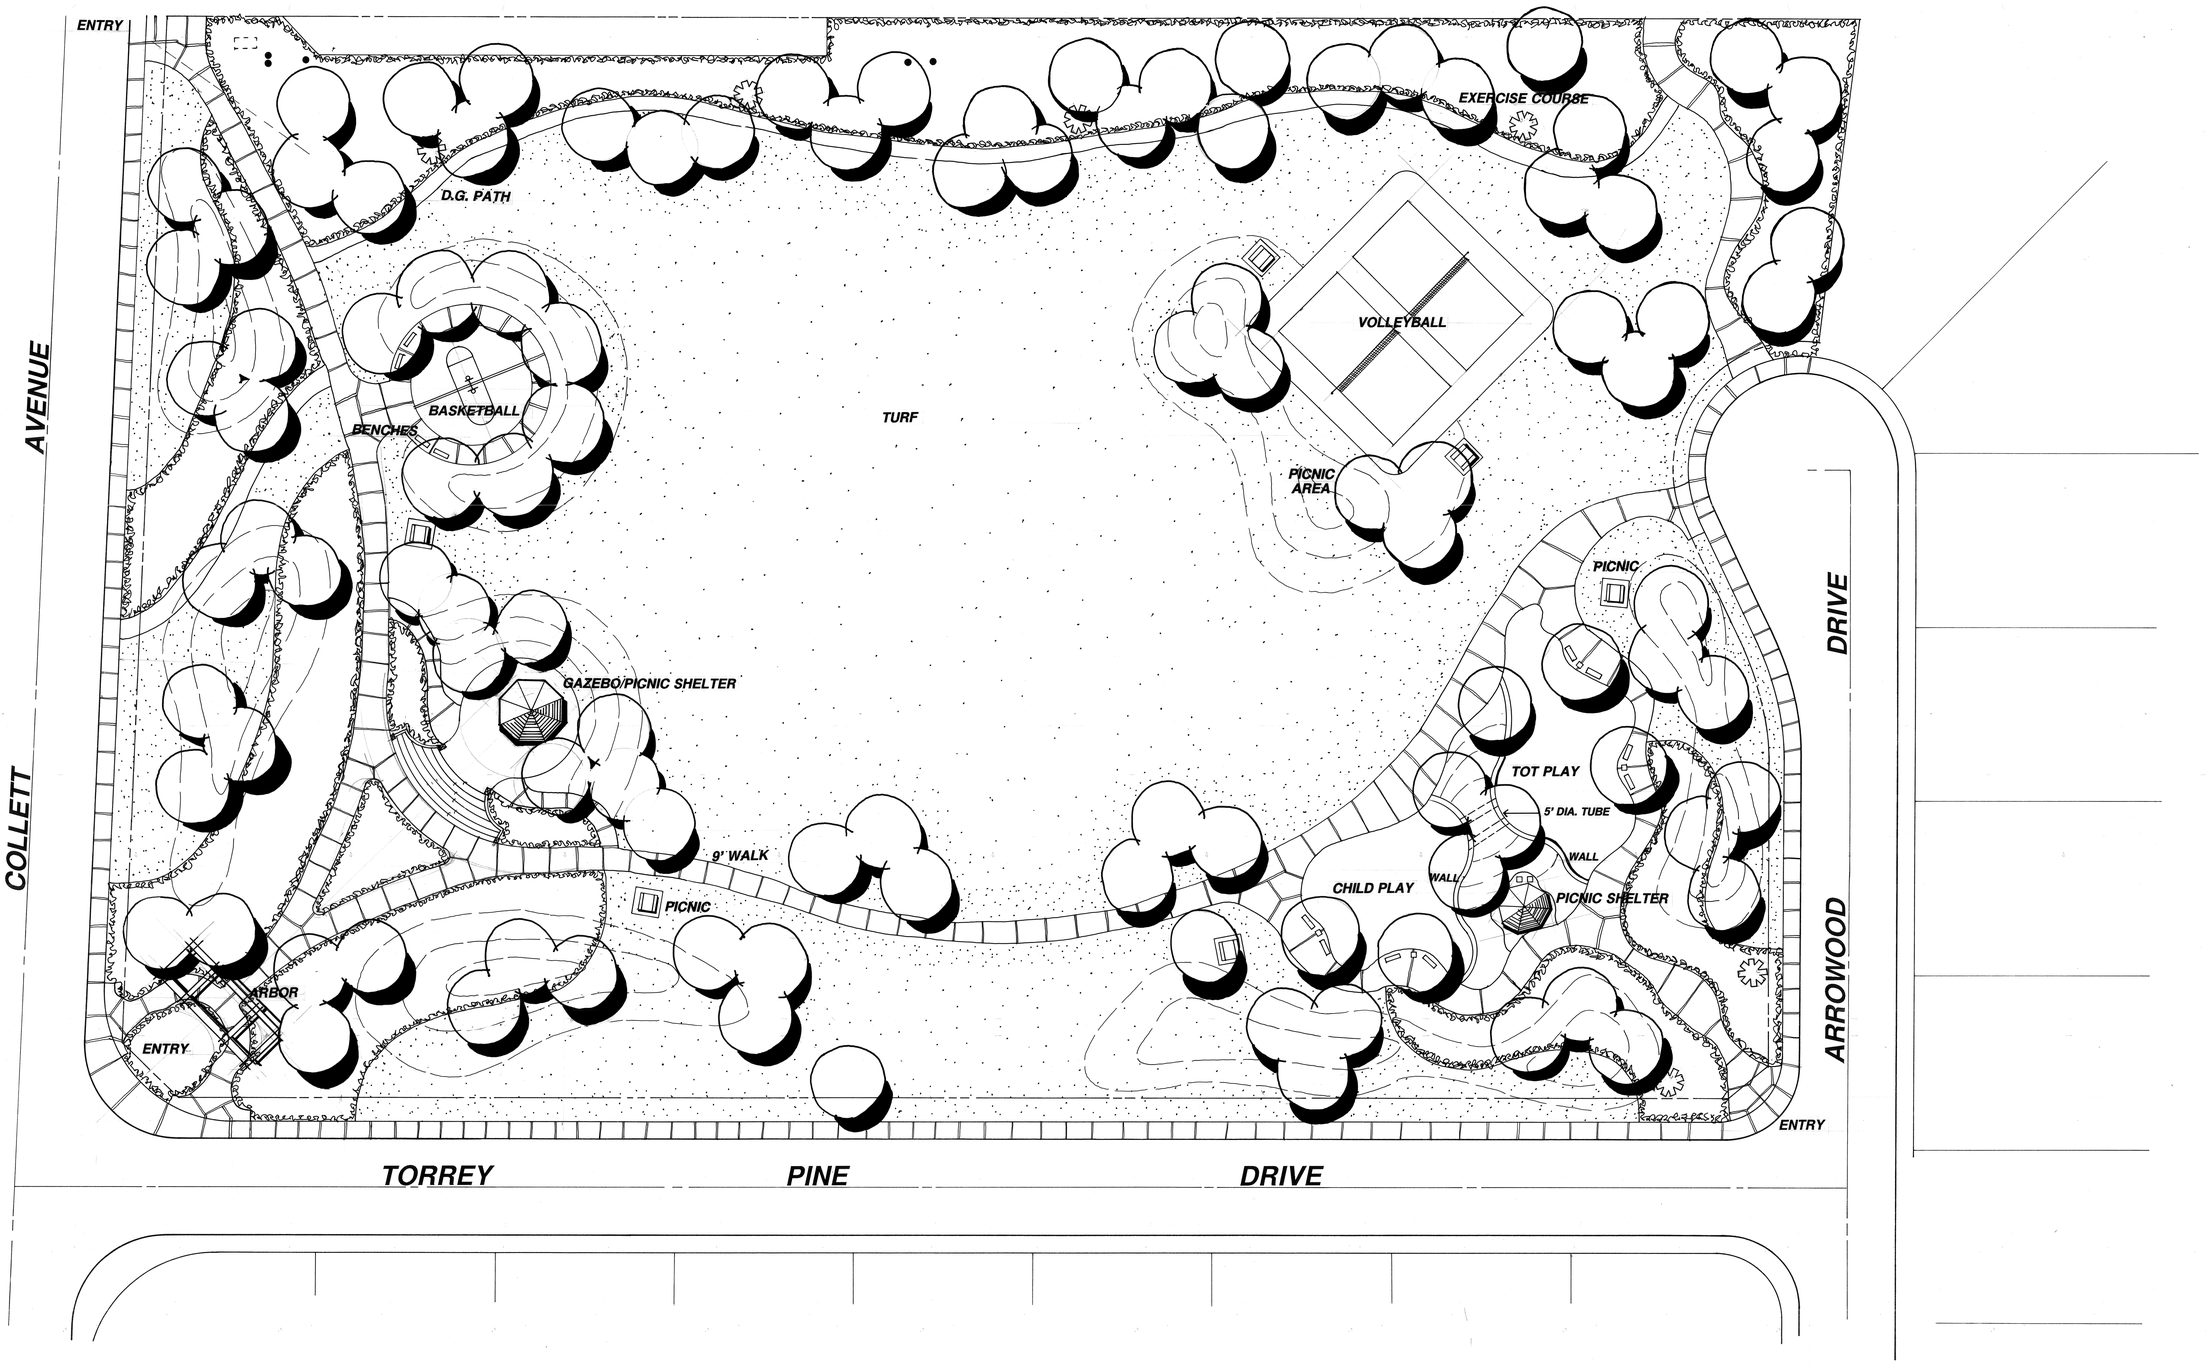

COLLETT PARK

SCHEME 'A'

CITY OF RIVERSIDE
PARK & RECREATION DEPARTMENT

0 20' 40' 80' NORTH

t. i. maloney, inc.
landscape architecture ▪ planning
6180 Brockton Ave., Suite 201, Riverside, CA 92506 (714) 369-0700

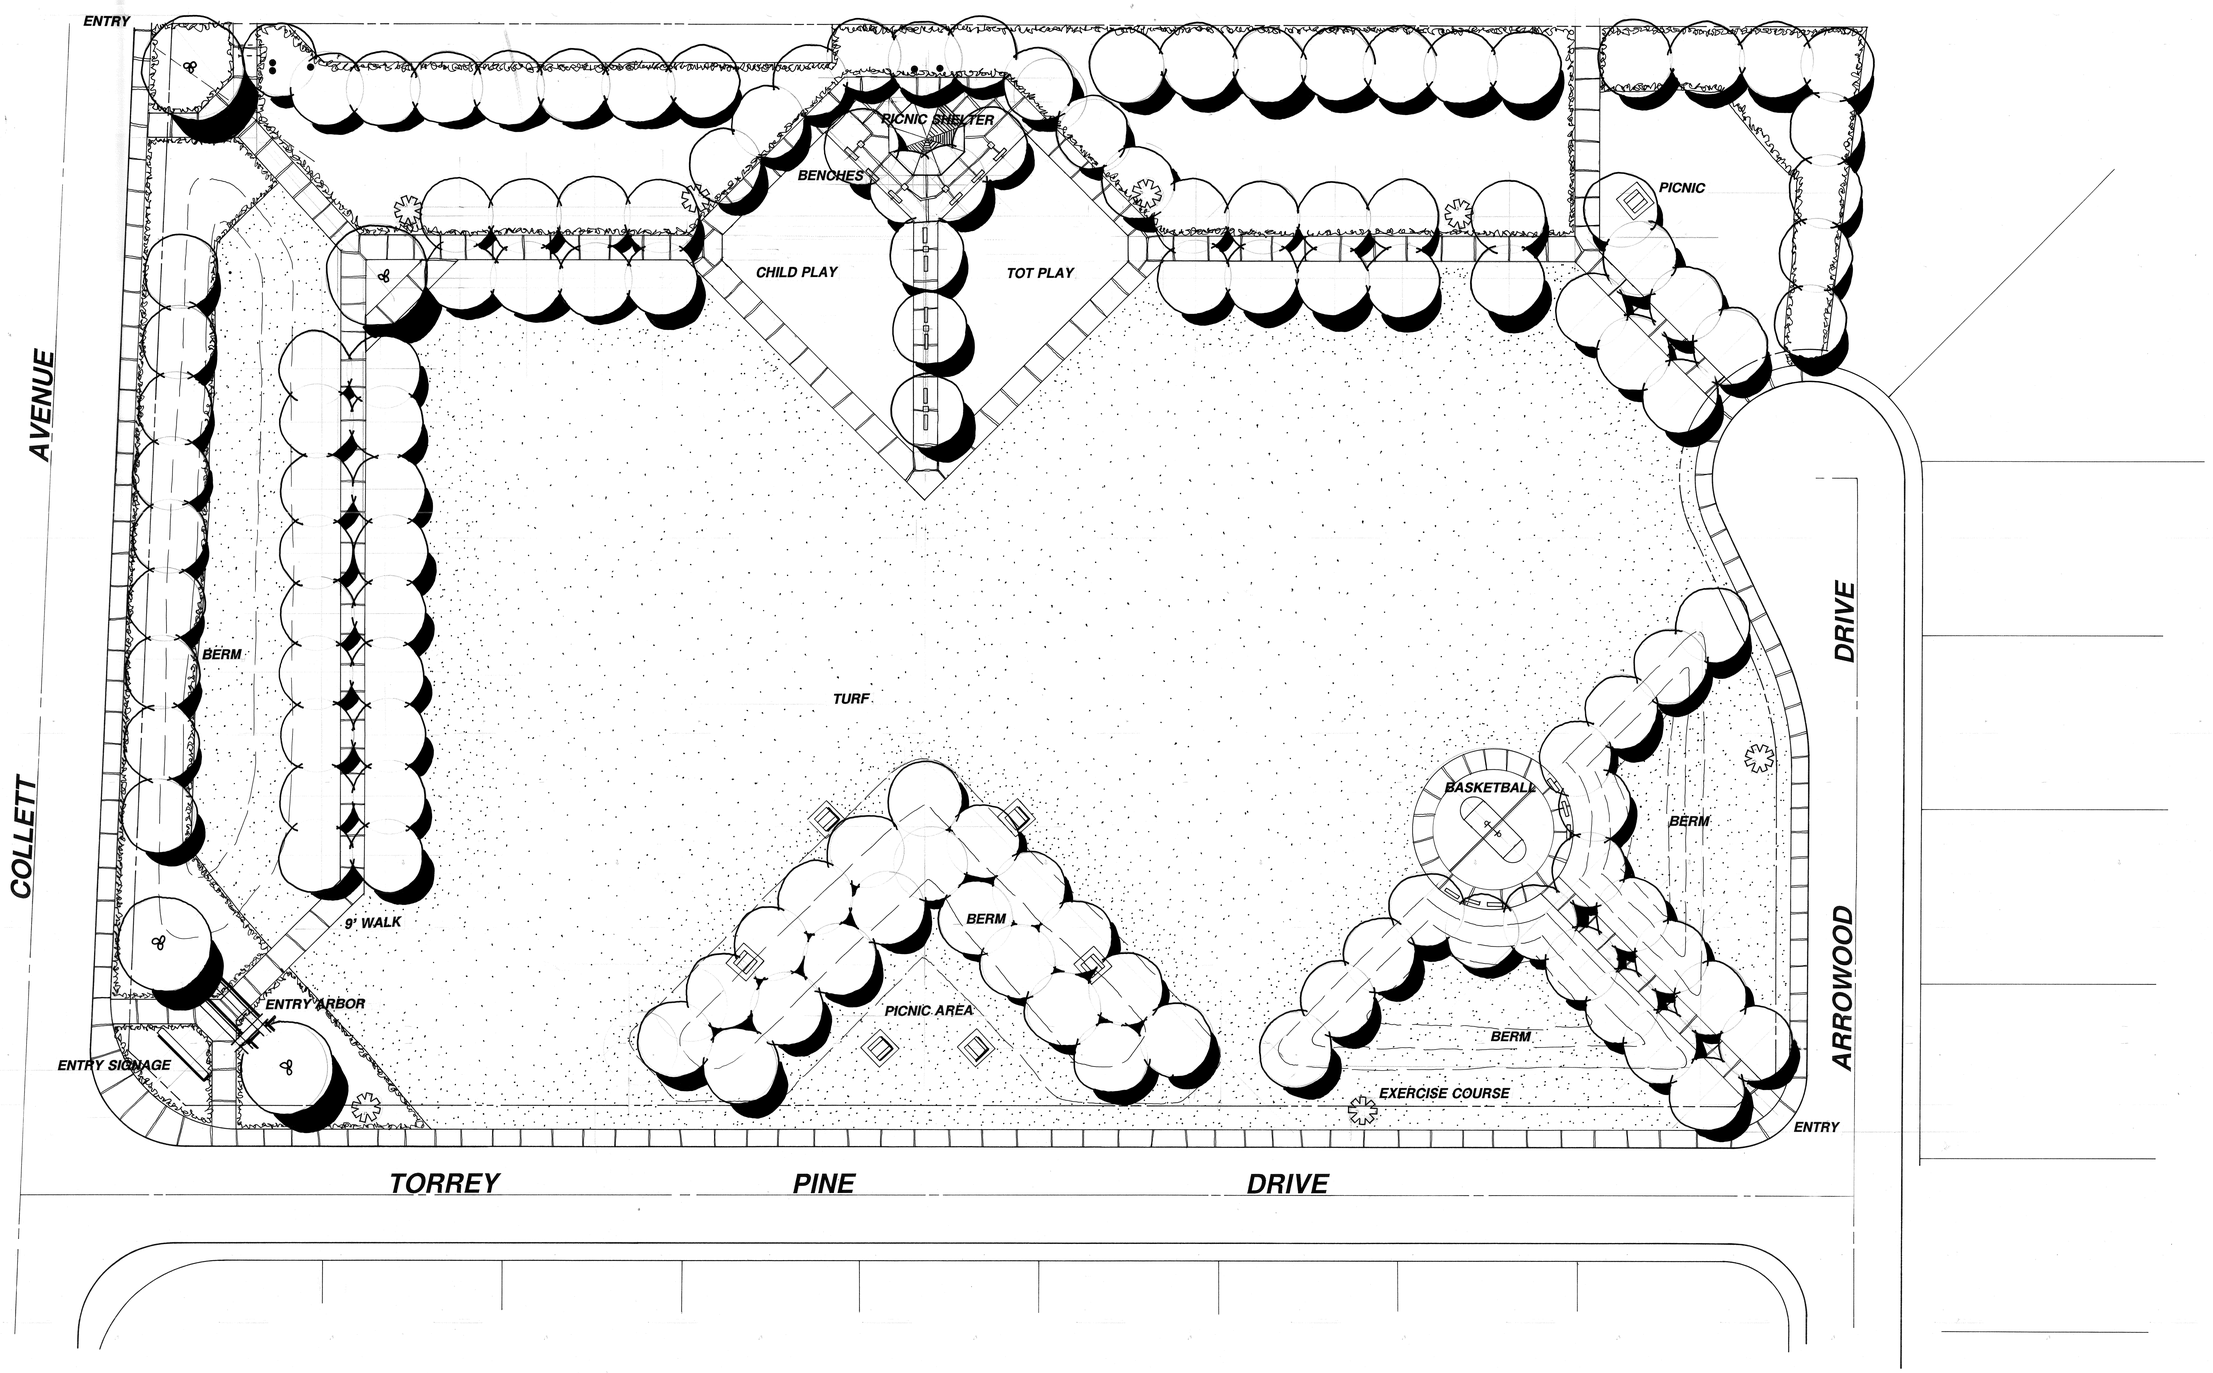

COLLETT PARK

SCHEME 'B'

CITY OF RIVERSIDE
PARK & RECREATION DEPARTMENT

0 20' 40' 80' NORTH

t. i. maloney, inc.
landscape architecture ▪ planning
6180 Brockton Ave., Suite 201, Riverside, CA 92506 (714) 369-0700

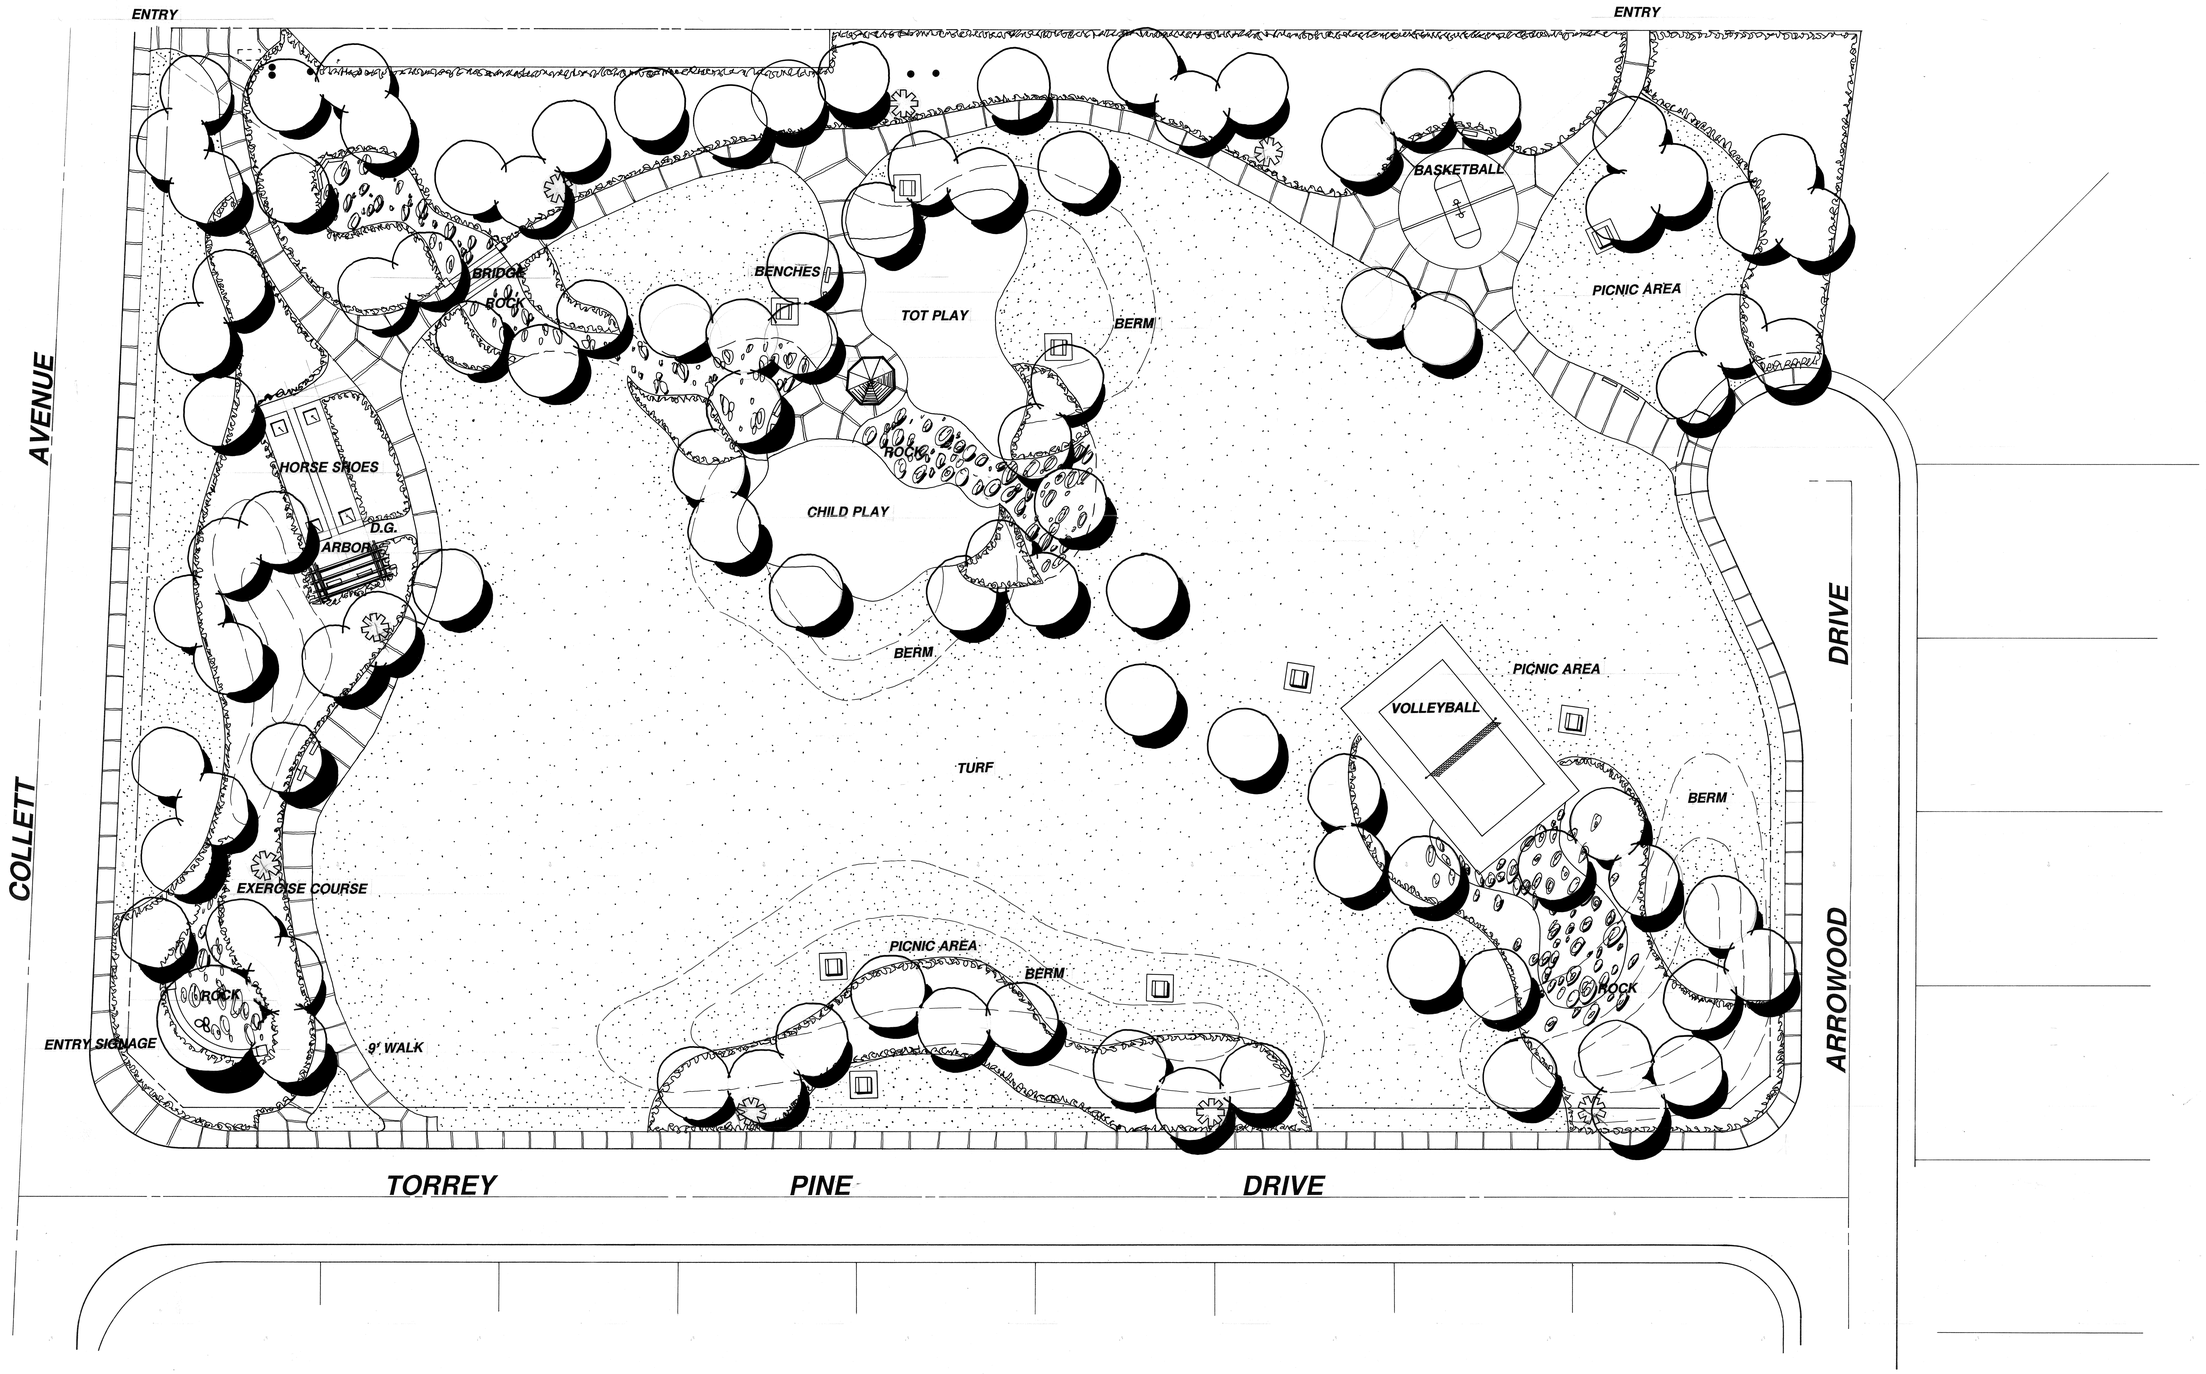

COLLETT PARK

SCHEME 'C'

CITY OF RIVERSIDE
PARK & RECREATION DEPARTMENT

0 20' 40' 80' NORTH

t. i. maloney, inc.
landscape architecture ▪ planning
6180 Brockton Ave., Suite 201, Riverside, CA 92506 (714) 369-0700

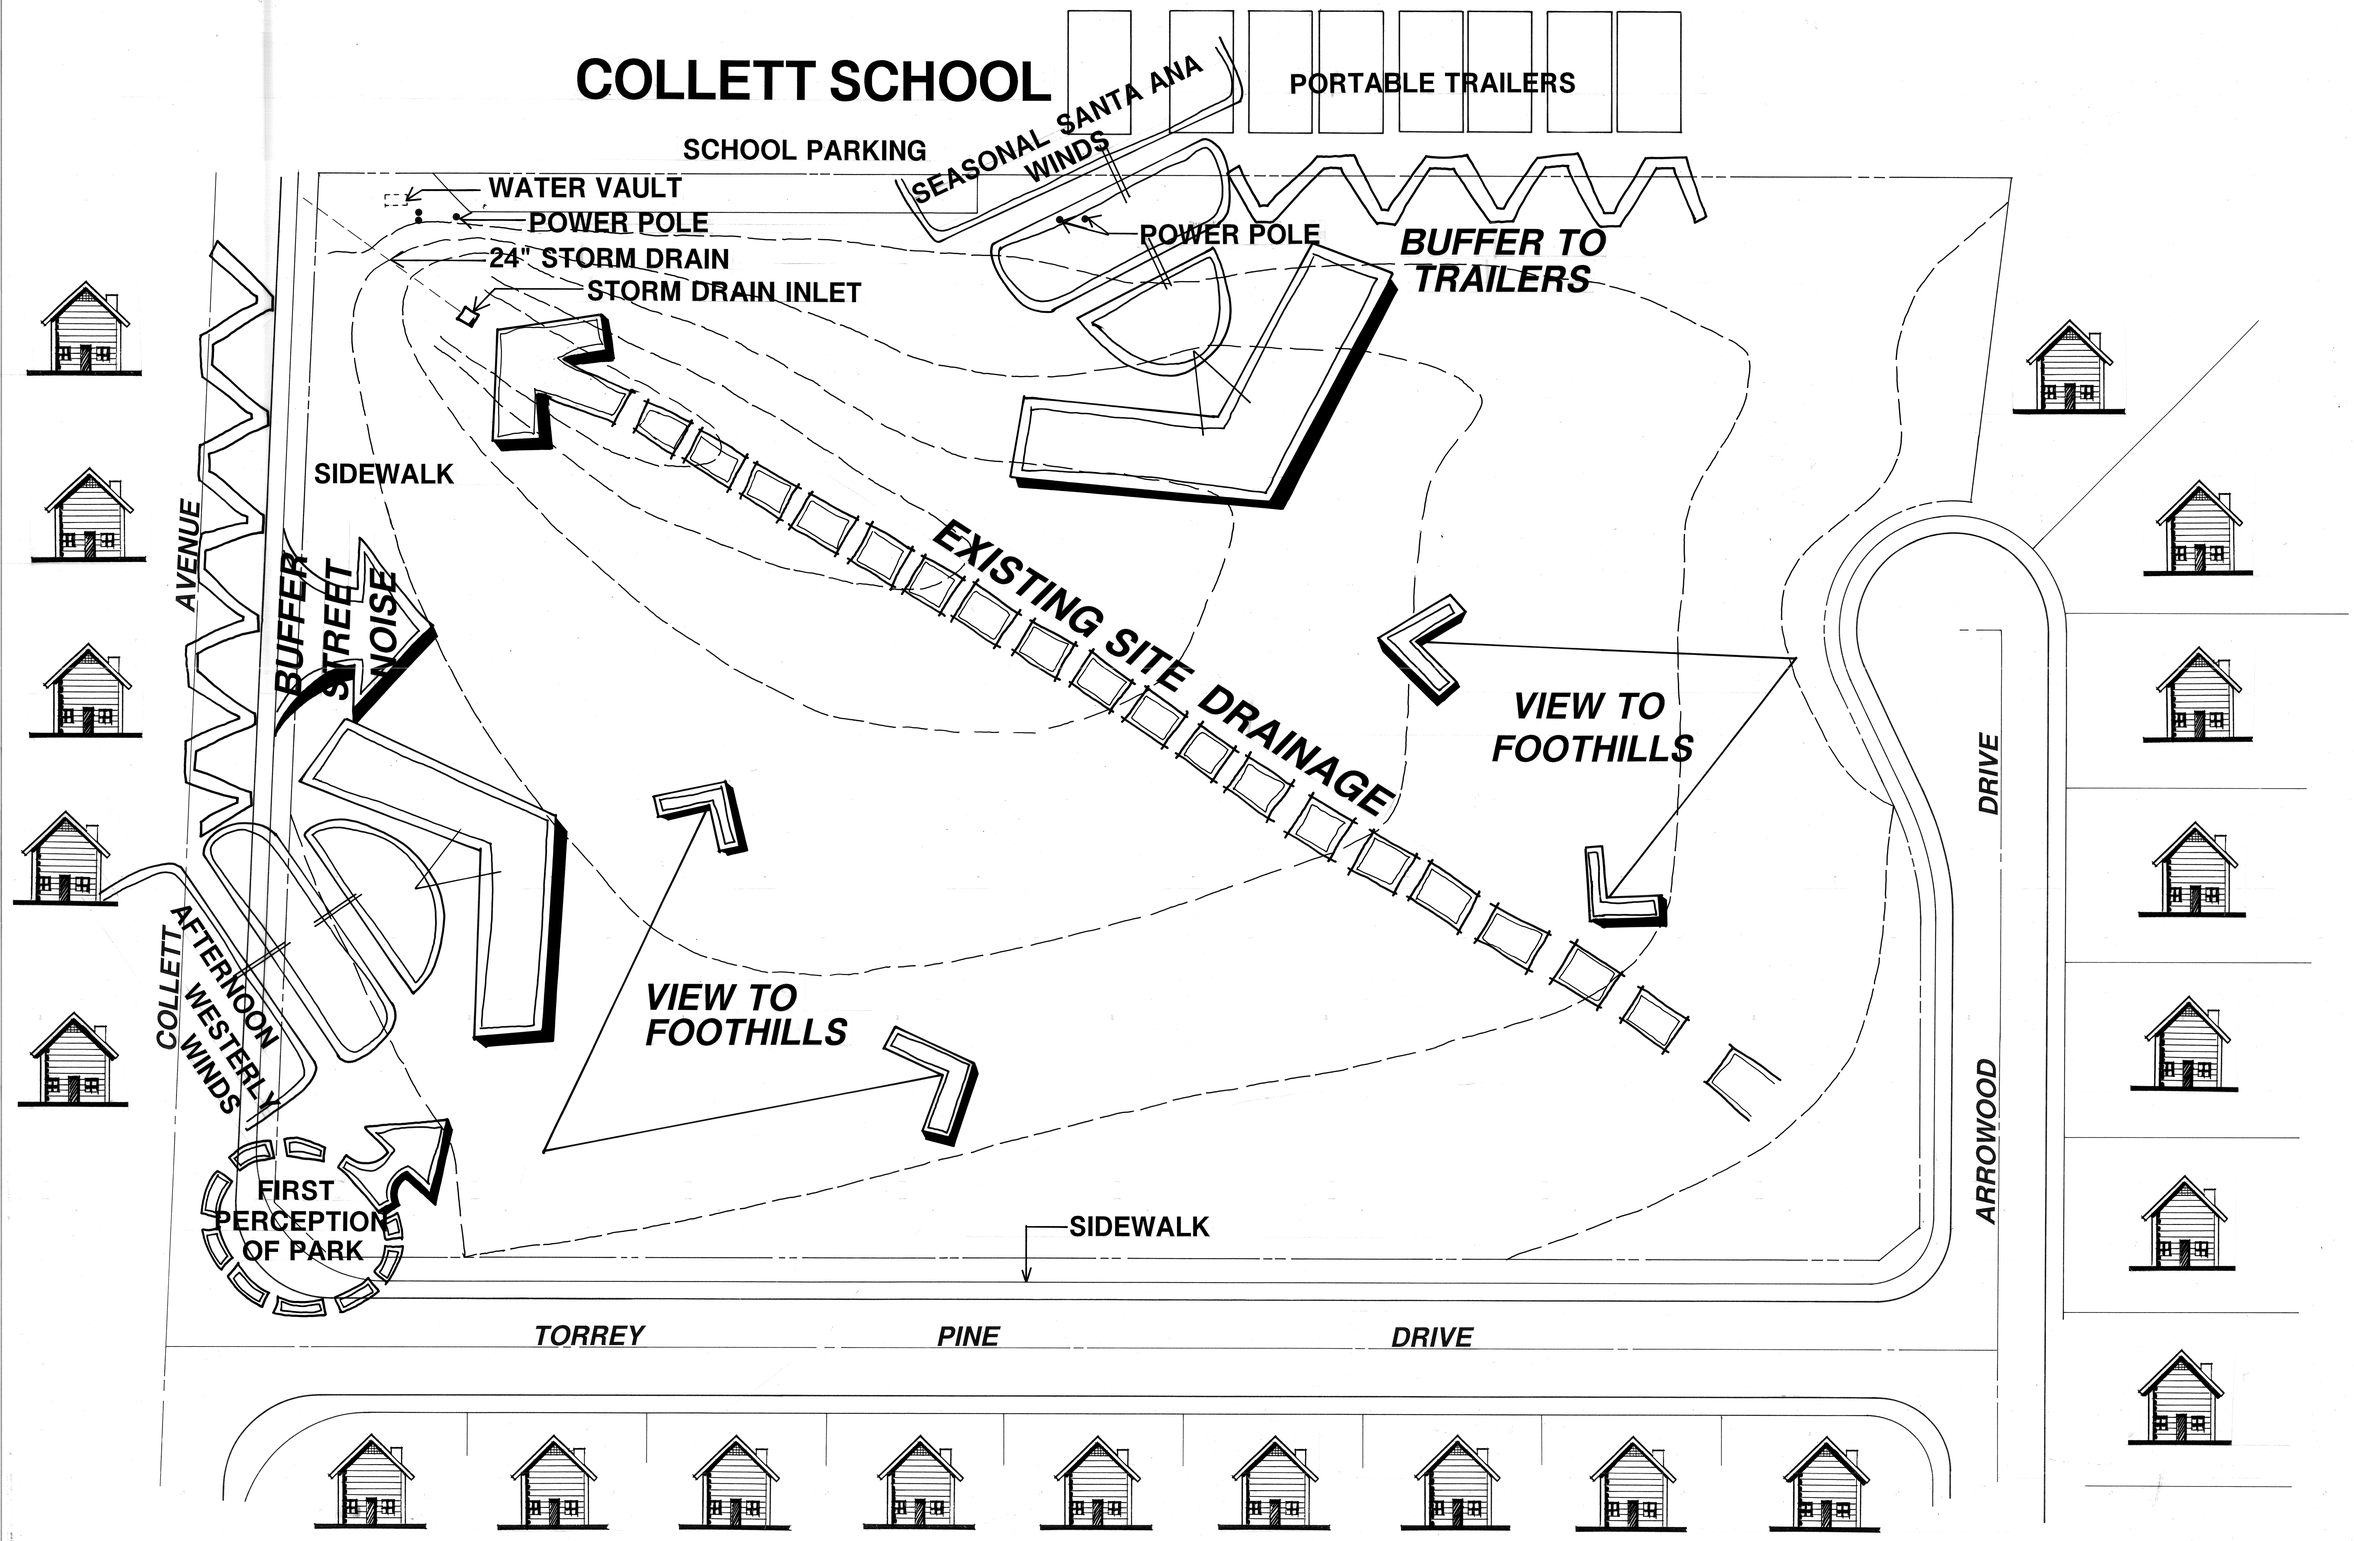

COLLETT PARK

SITE ANALYSIS

CITY OF RIVERSIDE
PARK & RECREATION DEPARTMENT

0 20' 40' 80' NORTH

t. i. maloney, inc.
landscape architecture ▪ planning
6180 Brockton Ave., Suite 201, Riverside, CA 92506 (714) 369-0700