PLAN HOLD CORPORATION • IRVINE, CALIFORNIA
REORDER BY NUMBER 07SAR

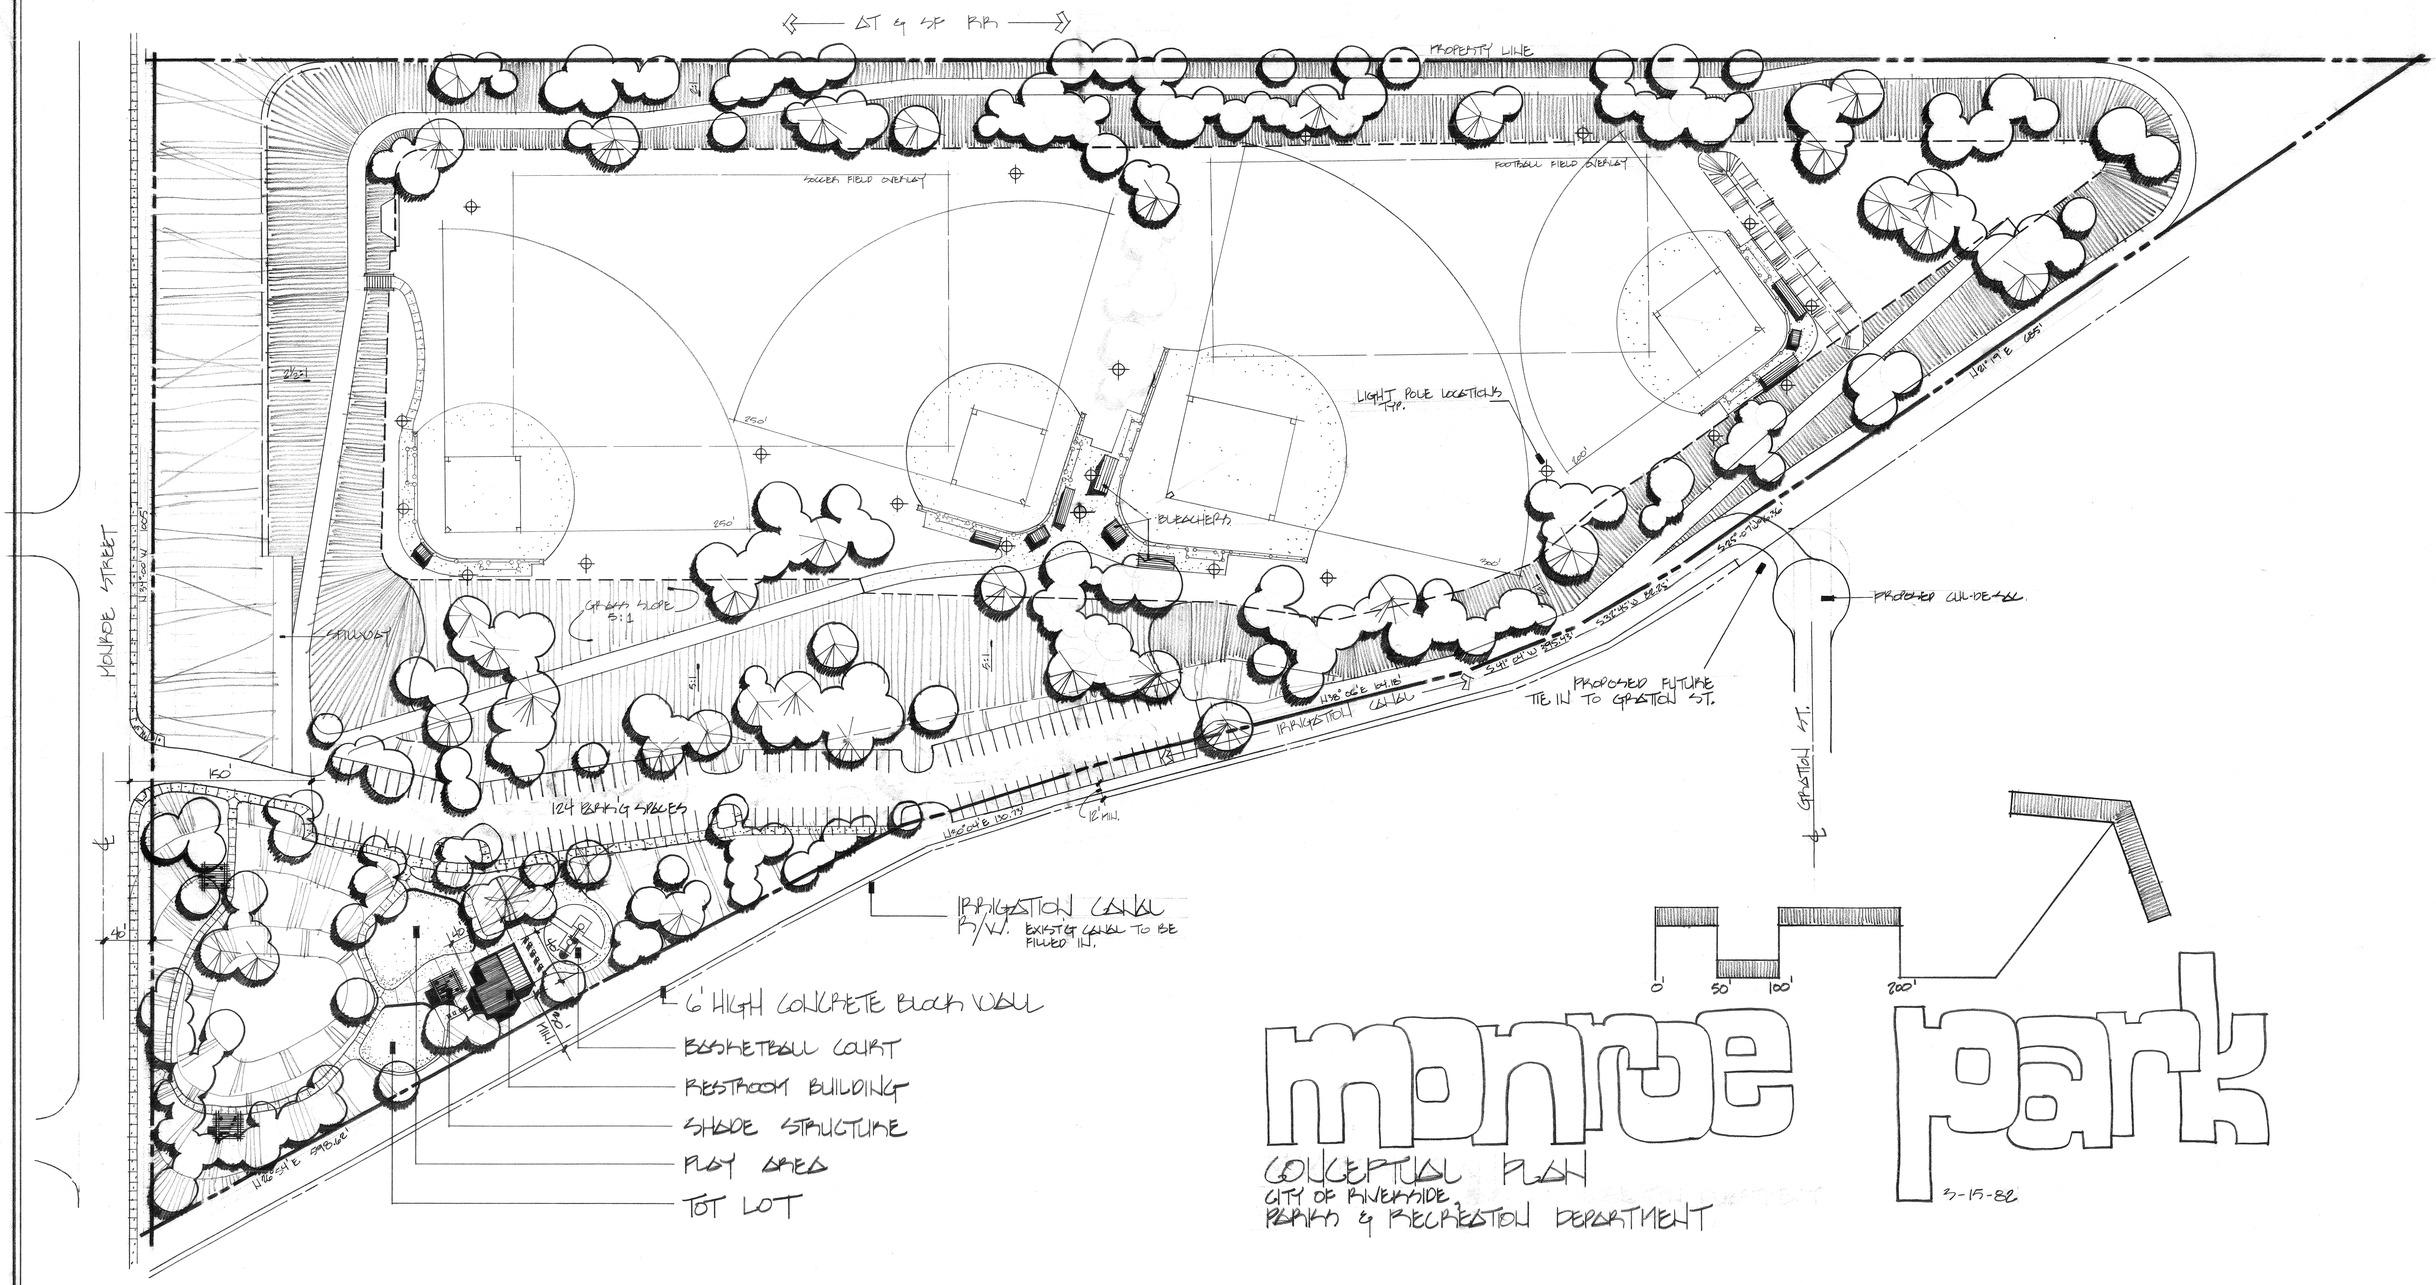

monroe park

CONCEPTUAL PLAN

CITY OF RIVERSIDE,
PARKS & RECREATION DEPARTMENT

3-15-82

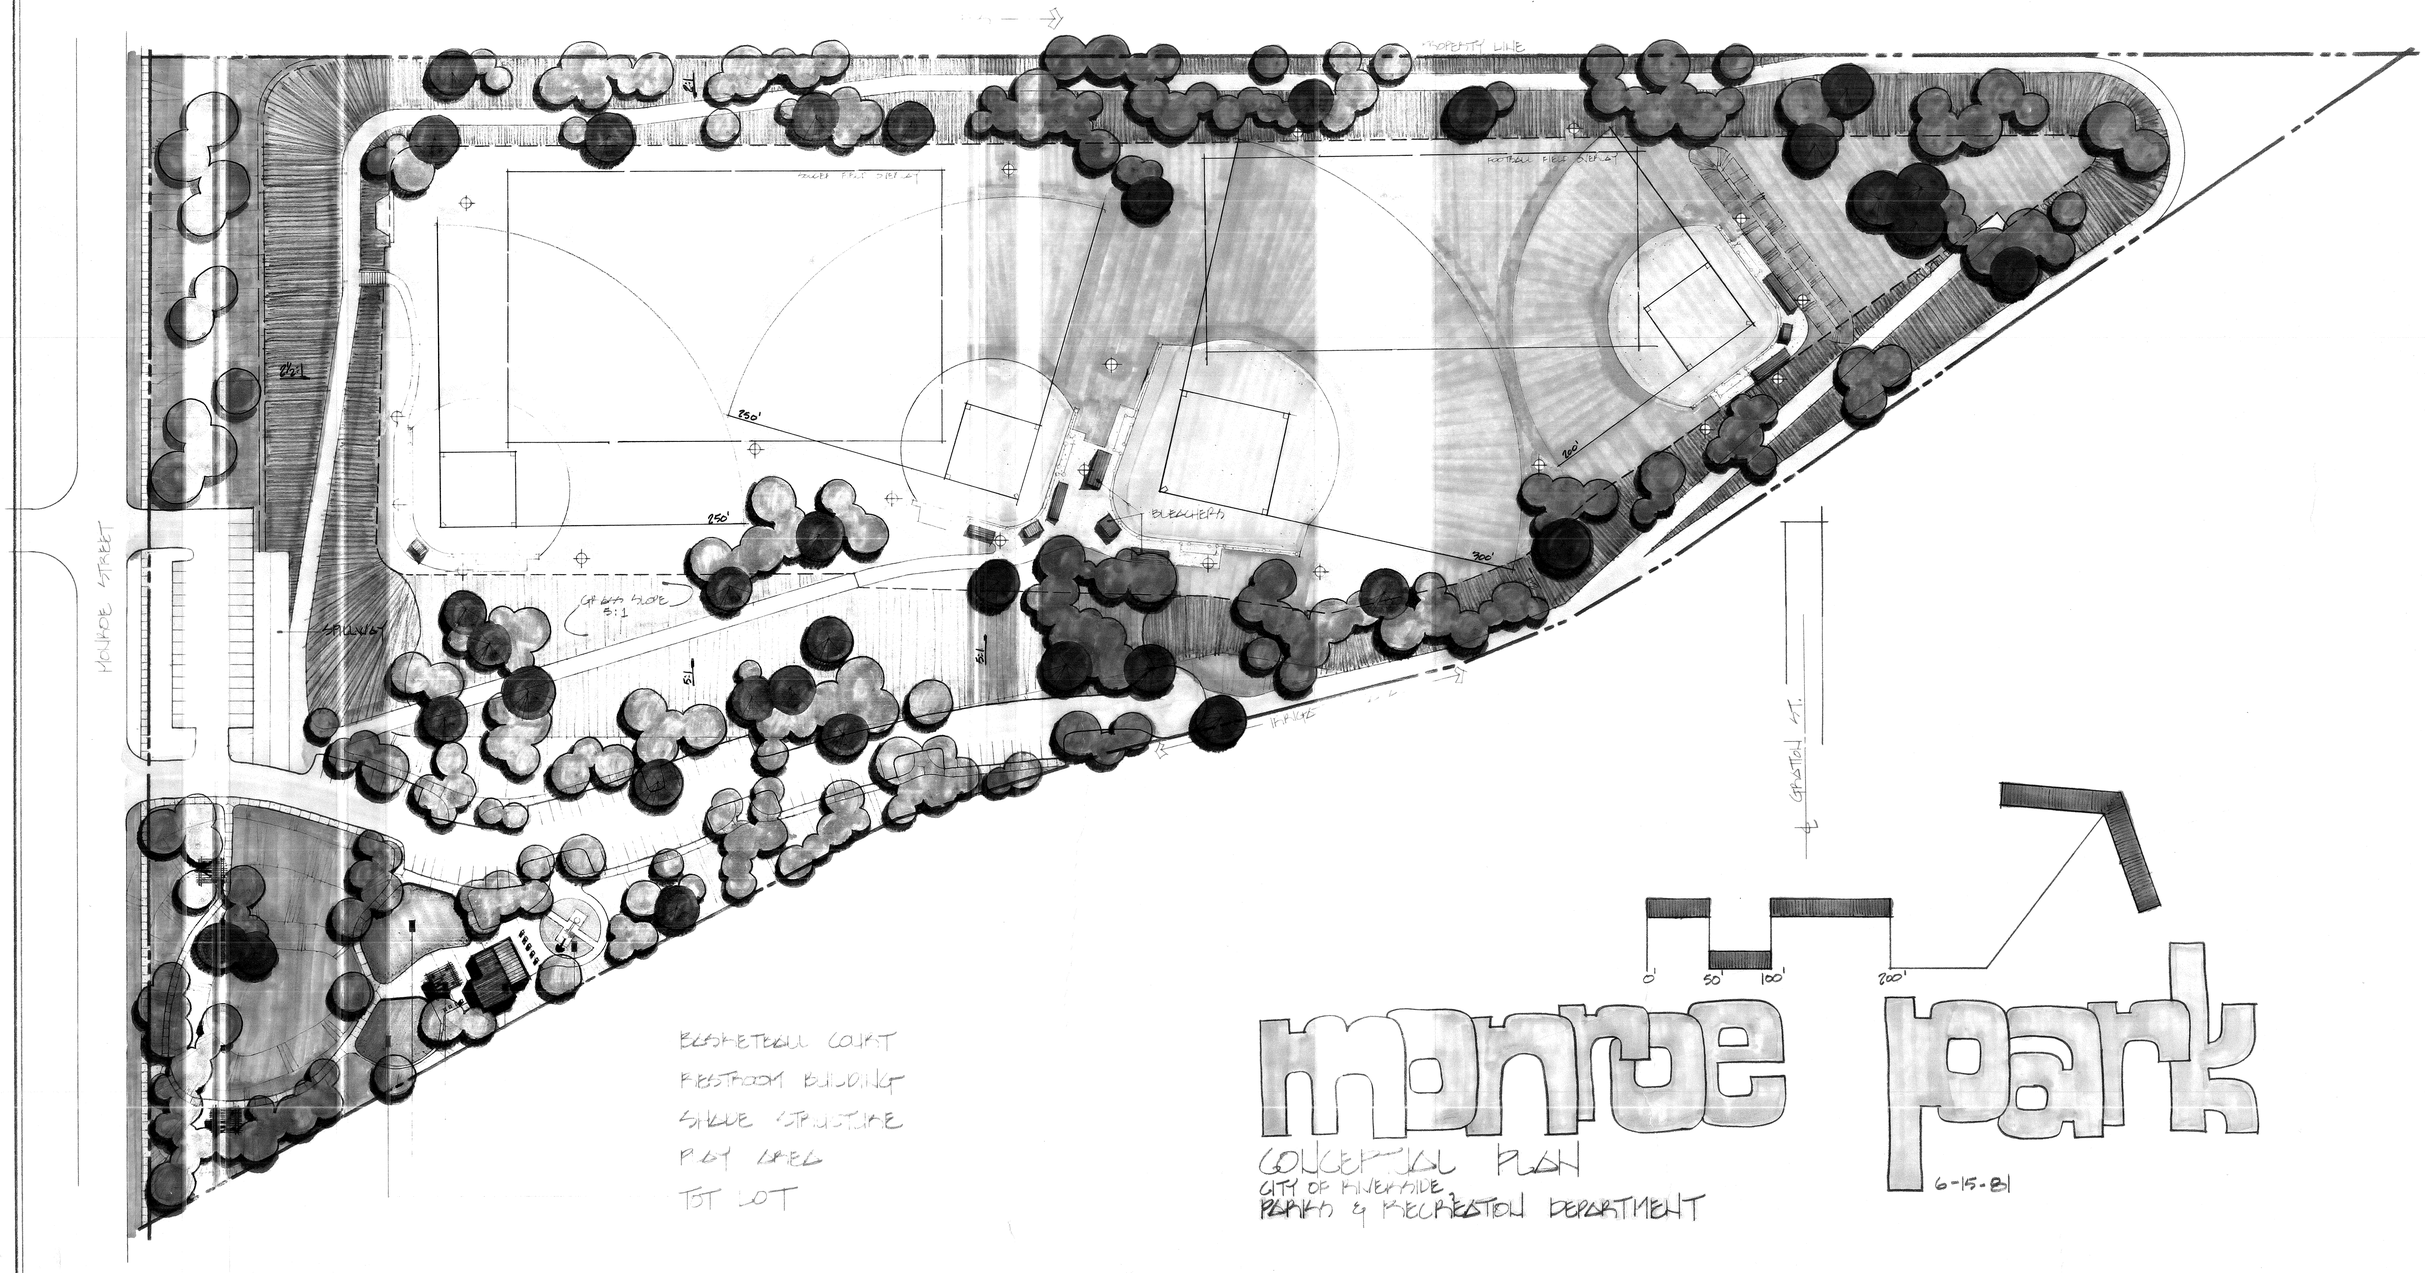
PROPERTY LINE
FOOTBALL FIELD OVERLAY
SOCCER FIELD OVERLAY
BLEACHERS
GRASS SLOPE 5:1
SPILLWAY
IRRIGA
MONROE STREET
GRATTON ST.
250'
250'
300'
200'
0'
50'
100'
200'
BASKETBALL COURT
RESTROOM BUILDING
SHADE STRUCTURE
PLAY AREA
TOT LOT
monroe park
CONCEPTUAL PLAN
CITY OF RIVERSIDE
PARKS & RECREATION DEPARTMENT
6-15-81

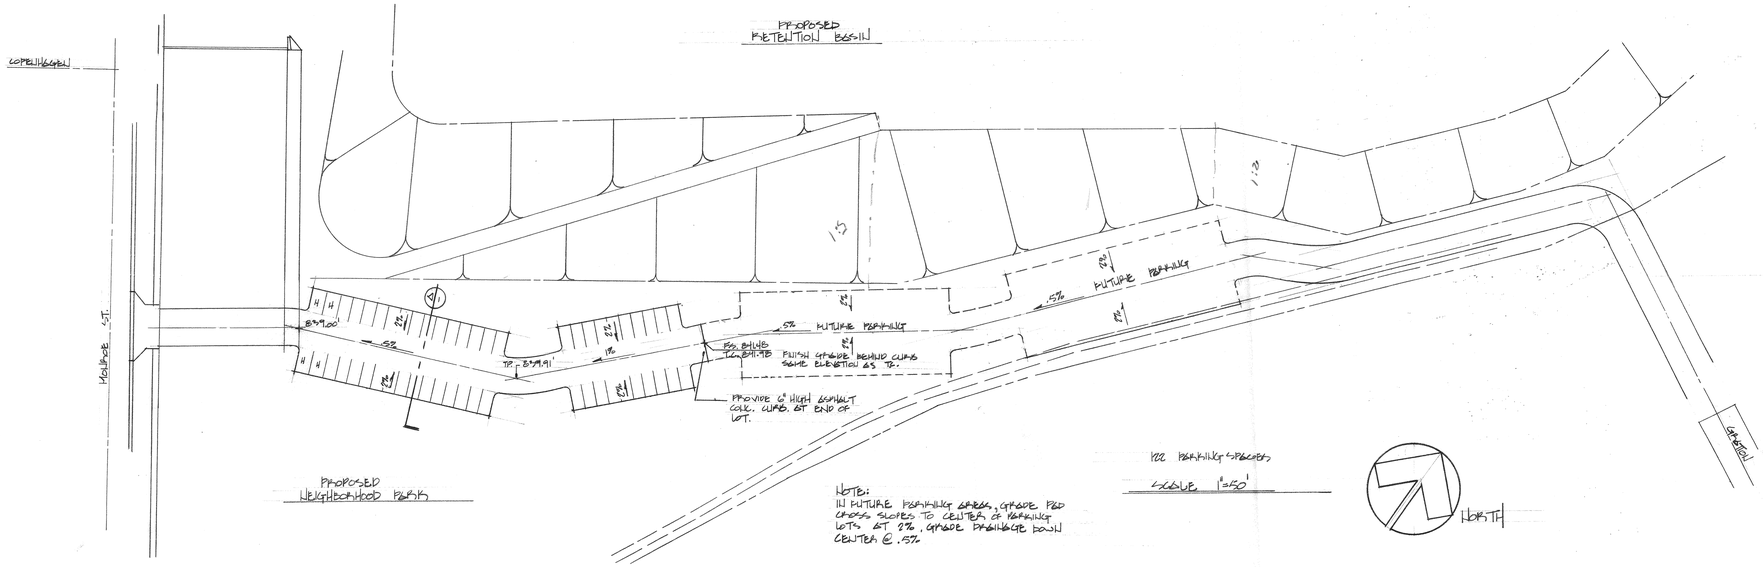

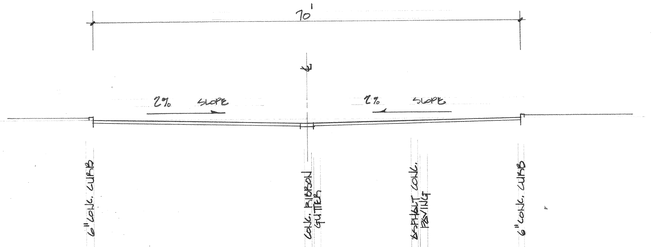

SECTION A-
TYPICAL CROSS SECTION PARKING