PROPERTY OF THE CITY OF RIVERSIDE

SCALE 1" = 200'

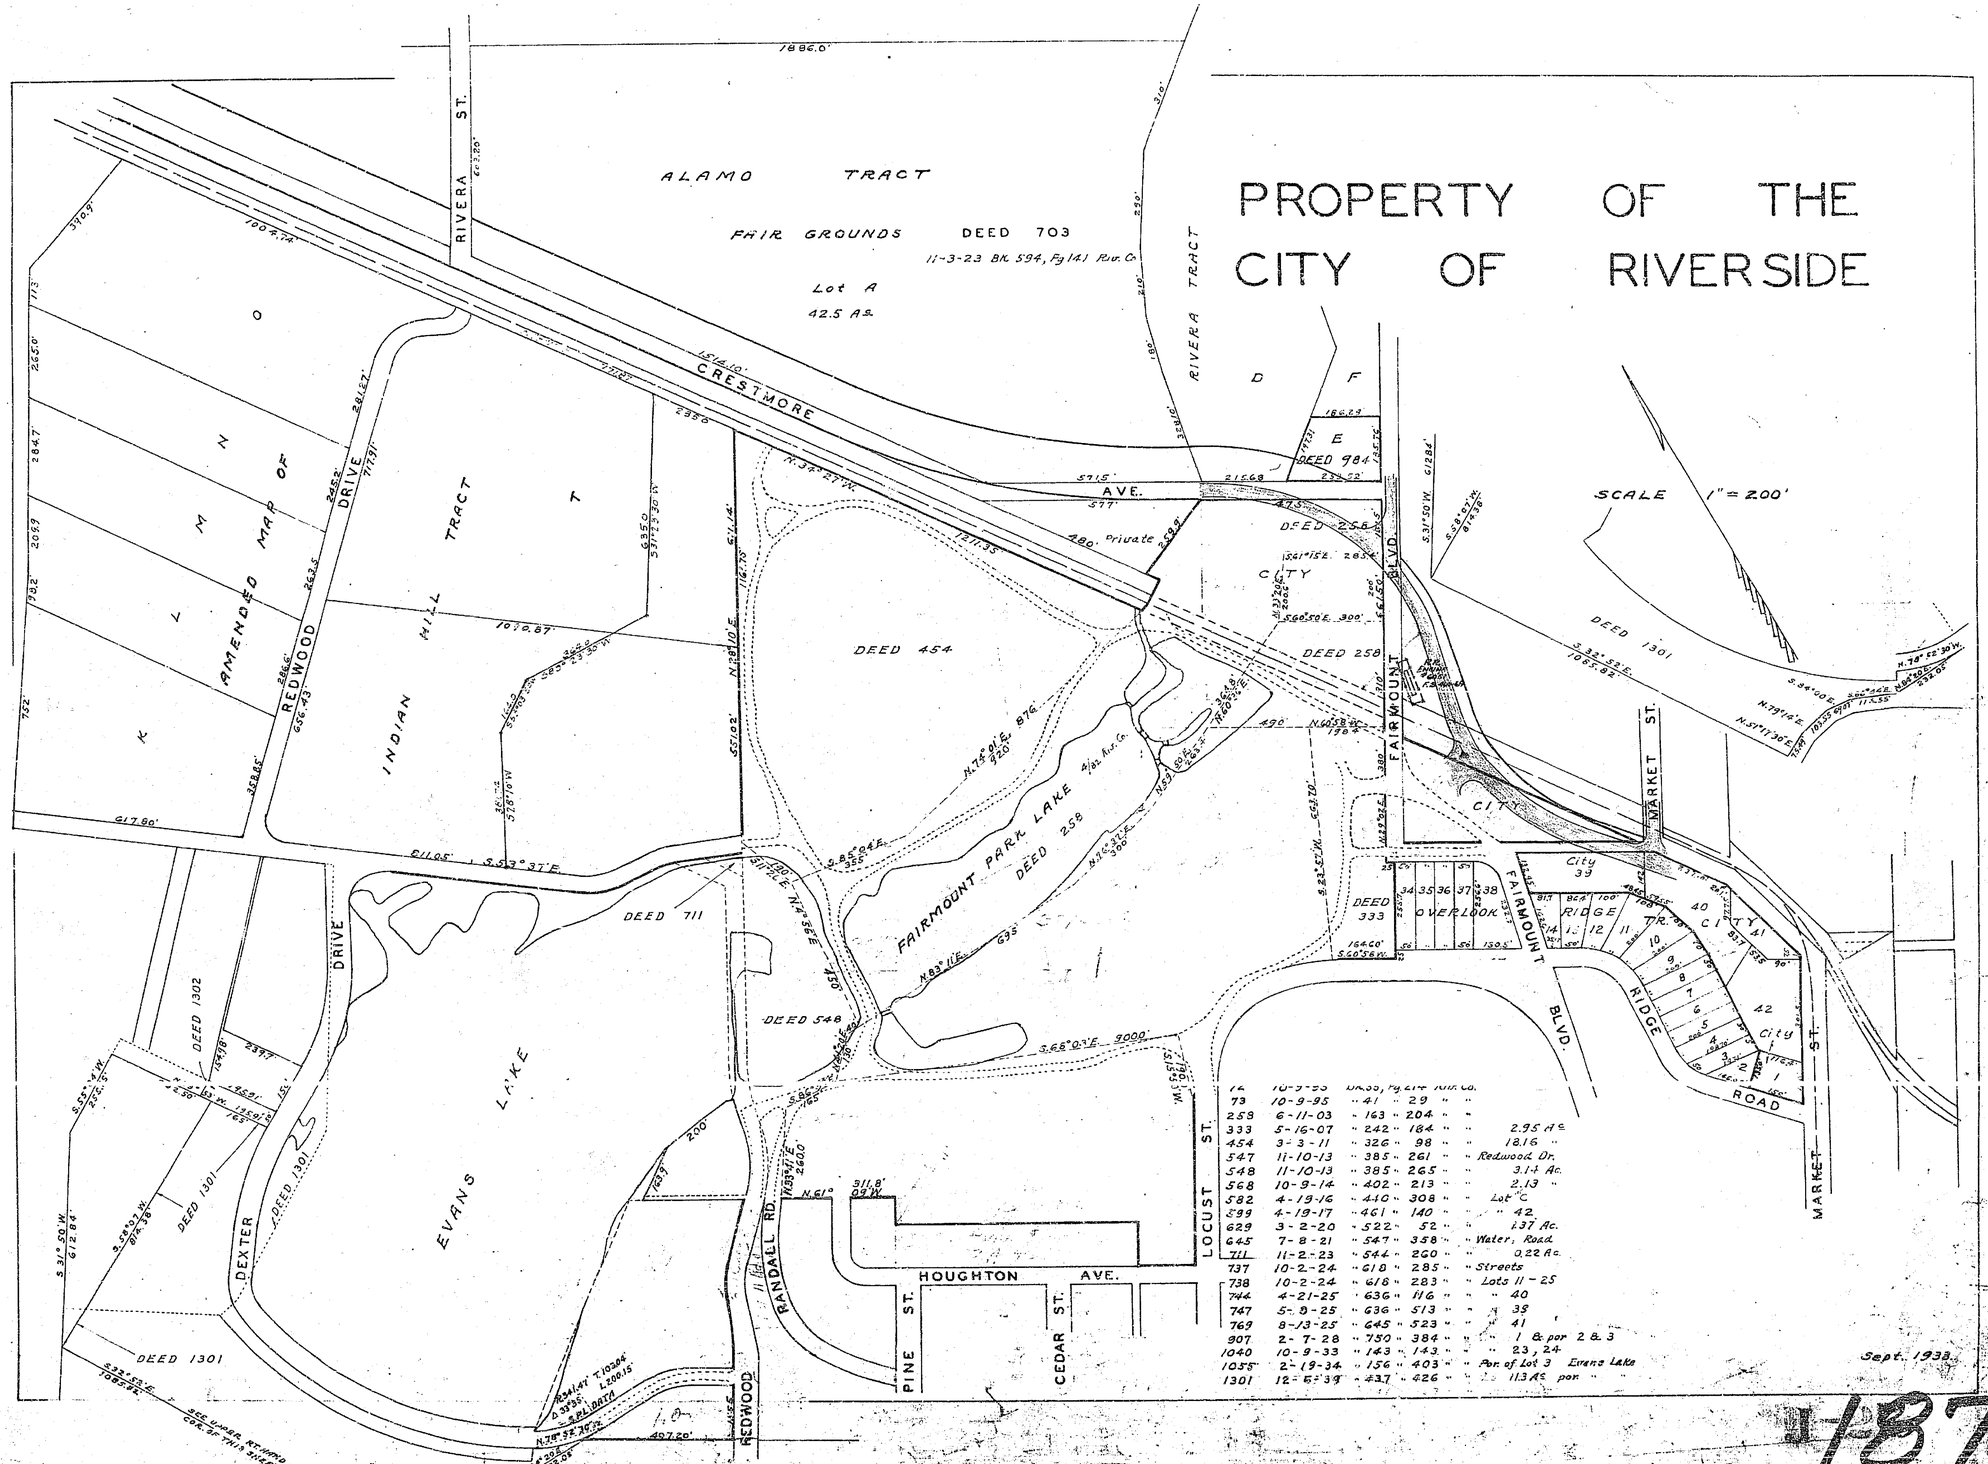

12	10-3-23	Bk. 33, Pg. 214	Riv. Co.			
73	10-9-95	" 41	" 29	"	"	
259	6-11-03	" 163	" 204	"	"	
333	5-16-07	" 242	" 184	"	"	2.95 Ac
454	3-3-11	" 326	" 98	"	"	18.16 "
547	11-10-13	" 385	" 261	"	"	Redwood Dr.
548	11-10-13	" 385	" 265	"	"	3.14 Ac.
568	10-9-14	" 402	" 213	"	"	2.13 "
582	4-19-16	" 410	" 308	"	"	Lot "C"
599	4-19-17	" 461	" 140	"	"	" 42
629	3-2-20	" 522	" 52	"	"	1.37 Ac.
645	7-8-21	" 547	" 358	"	"	Water, Road
711	11-2-23	" 544	" 260	"	"	0.22 Ac.
737	10-2-24	" 618	" 285	"	"	Streets
738	10-2-24	" 618	" 283	"	"	Lots 11 - 25
744	4-21-25	" 636	" 116	"	"	" 40
747	5-9-25	" 636	" 513	"	"	" 39
769	8-13-25	" 645	" 523	"	"	" 41
907	2-7-28	" 750	" 384	"	"	" 1 & por 2 & 3
1040	10-9-33	" 143	" 143	"	"	" 23, 24
1055	2-19-34	" 156	" 403	"	"	Por. of Lot 3 Evans Lake
1301	12-6-39	" 437	" 426	"	"	11.3 As. por. "

Sept. 1933.

1/87

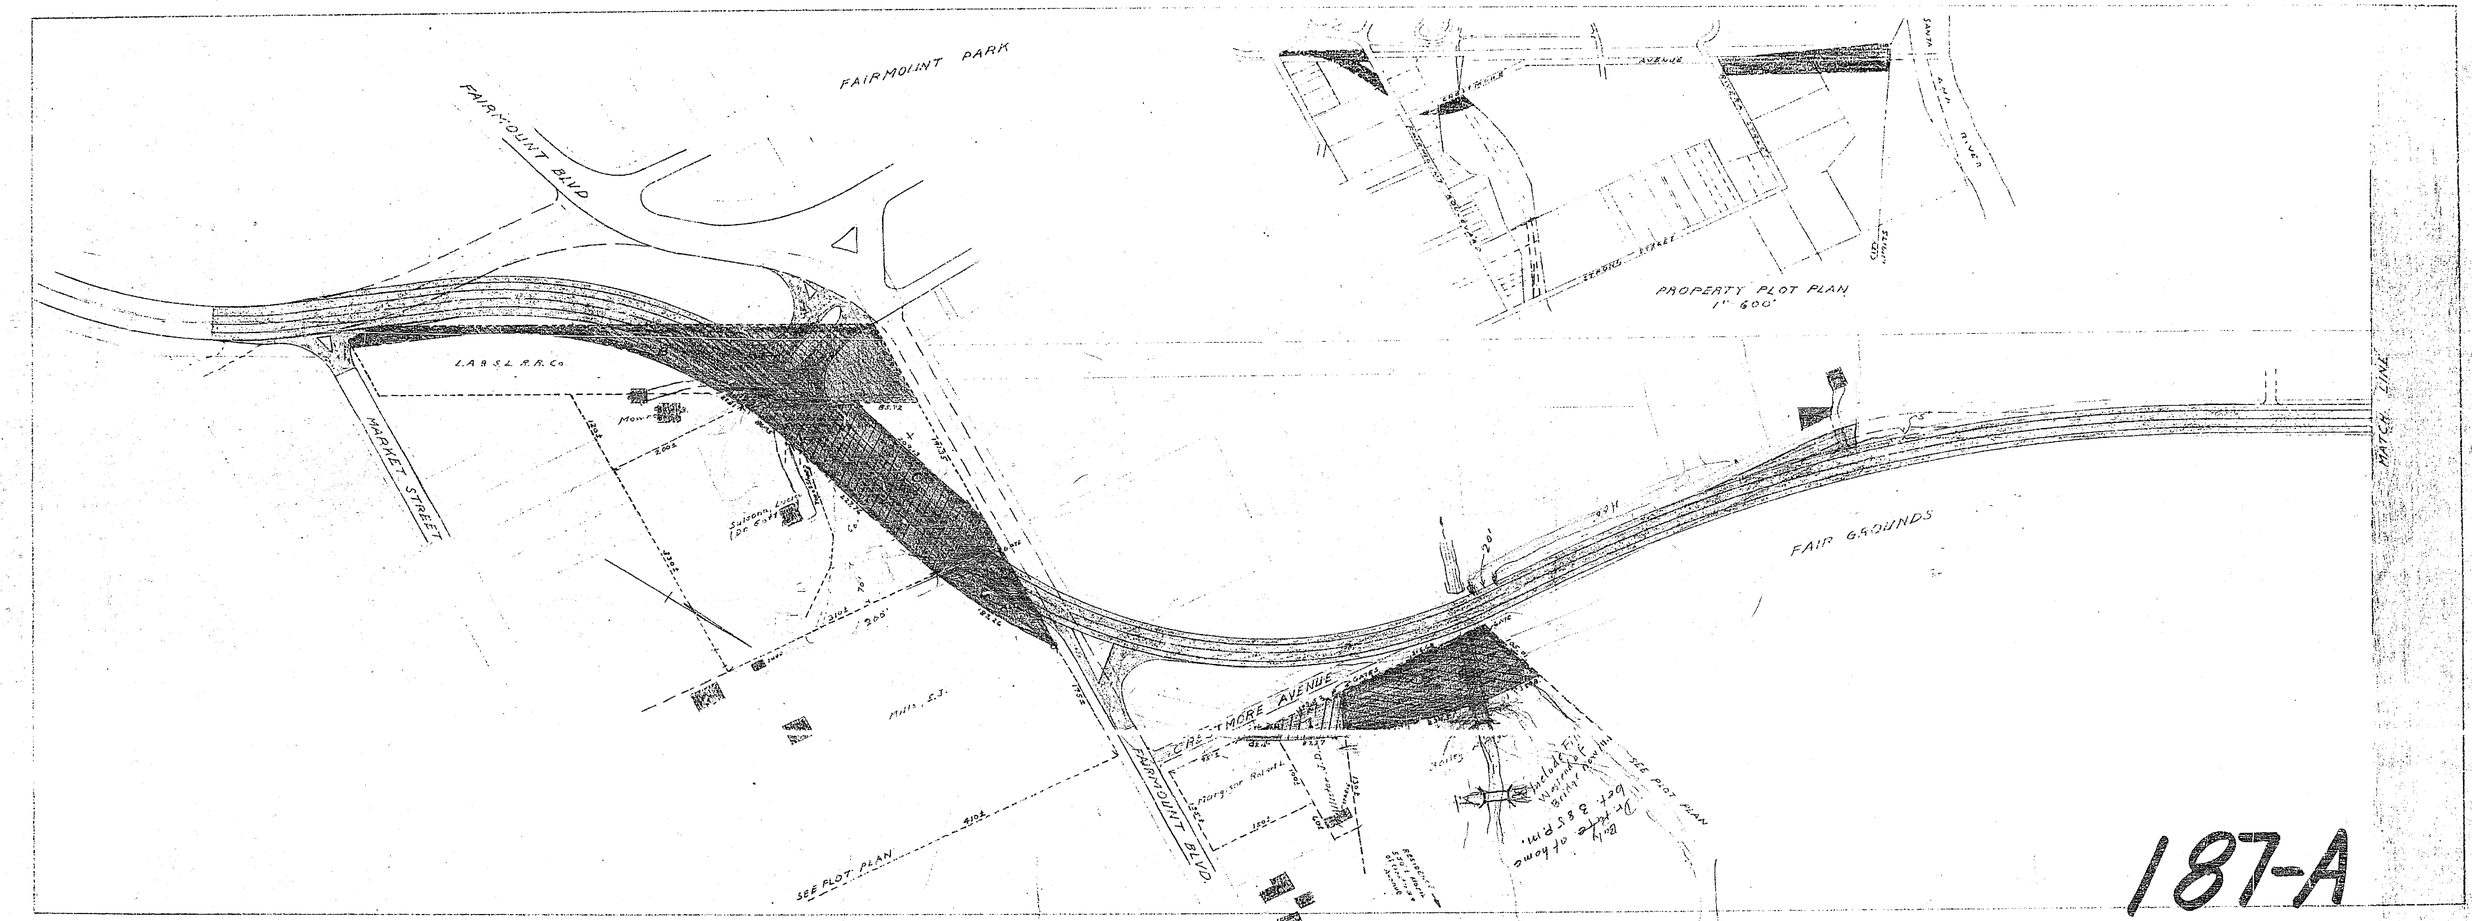
FAIRMOUNT PARK
FAIRMOUNT BLVD
MARKET STREET
L.A. & S.L. R.R. Co
Mowry
Suisun Lucy (Dr. Gott)
Mills, S.J.
CRESTMORE AVENUE
FAIRMOUNT BLVD.
Margison Robert L.
SEE PLOT PLAN
PROPERTY PLOT PLAN
1" 600'
SANTA ANA RIVER
FAIR GROUNDS
MATCH LINE
SEE PLOT PLAN
Dr. Kite at home
Bet. 3 & 5 P.M.
Include Fill
Westend of
Bridge Row
187-A

REDWOOD
DRIVE
CRESTMORE
AVENUE
SHAMEL
DRIVE
PARK
DRIVE
Old Rearing Pond
N.23-04-10 E.
Deed #2157
N.28°-10' E.
N.31-23-30 E
635'
113.63
100'
50'

187