ENTRANCE DEVELOPMENT
FAIRMOUNT PARK
RIVERSIDE - CALIFORNIA

SCALE 1" = 40'

JANUARY 1955

P-116-10

DRAWING NUMBER
FA1
PLAN-HOLD CORPORATION • IRVINE, CALIFORNIA
REORDER BY NUMBER 07SAR

DRAWING NUMBER
PLAN-HOLD CORPORATION • IRVINE, CALIFORNIA
REORDER BY NUMBER 07SAR

DRAWING NUMBER
PLAN-HOLD CORPORATION • IRVINE, CALIFORNIA
REORDER BY NUMBER 07SAR

DRAWING NUMBER
FA-32
PLAN-HOLD CORPORATION • IRVINE
REORDER BY NUMBER 07SAR

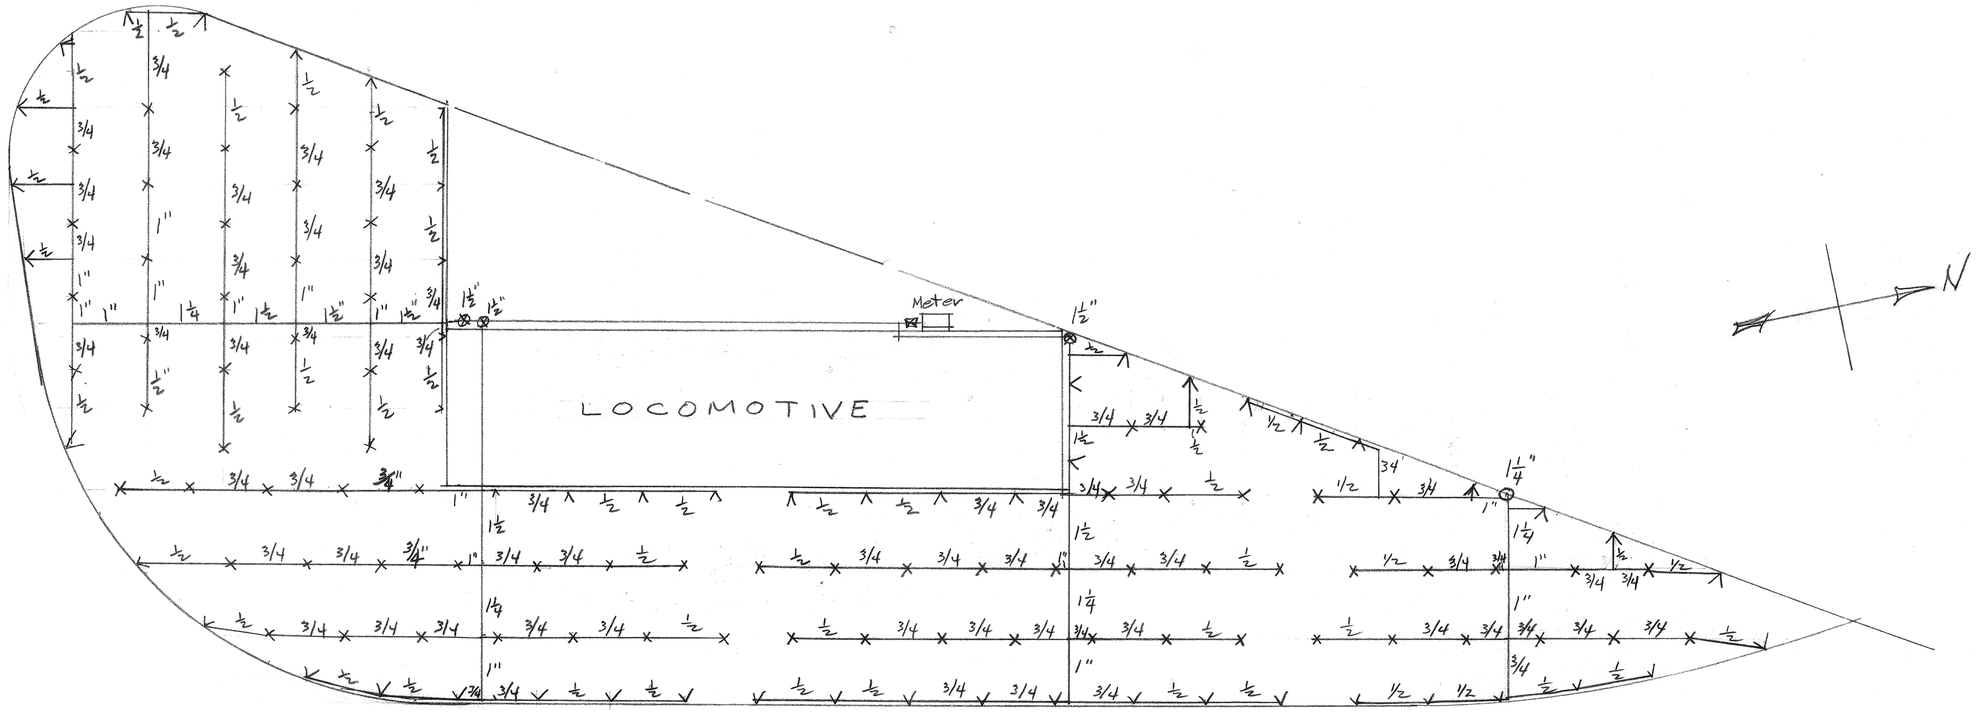

FAIRMOUNT PARK
SPRINKLER SYSTEM
AT LOCOMOTIVE
SCALE 1" = 20'
ELK 3-23-55

3
Mar
55

DRAWING NUMBER
FA1
PLAN HOLD CORPORATION • IRVINE, CALIFORNIA
REORDER BY NUMBER 075AR

DRAWING NUMBER
FA-16
PLAN HOLD CORPORATION • IRVINE, CALIFORNIA
REORDER BY NUMBER 075AR

P-116-8

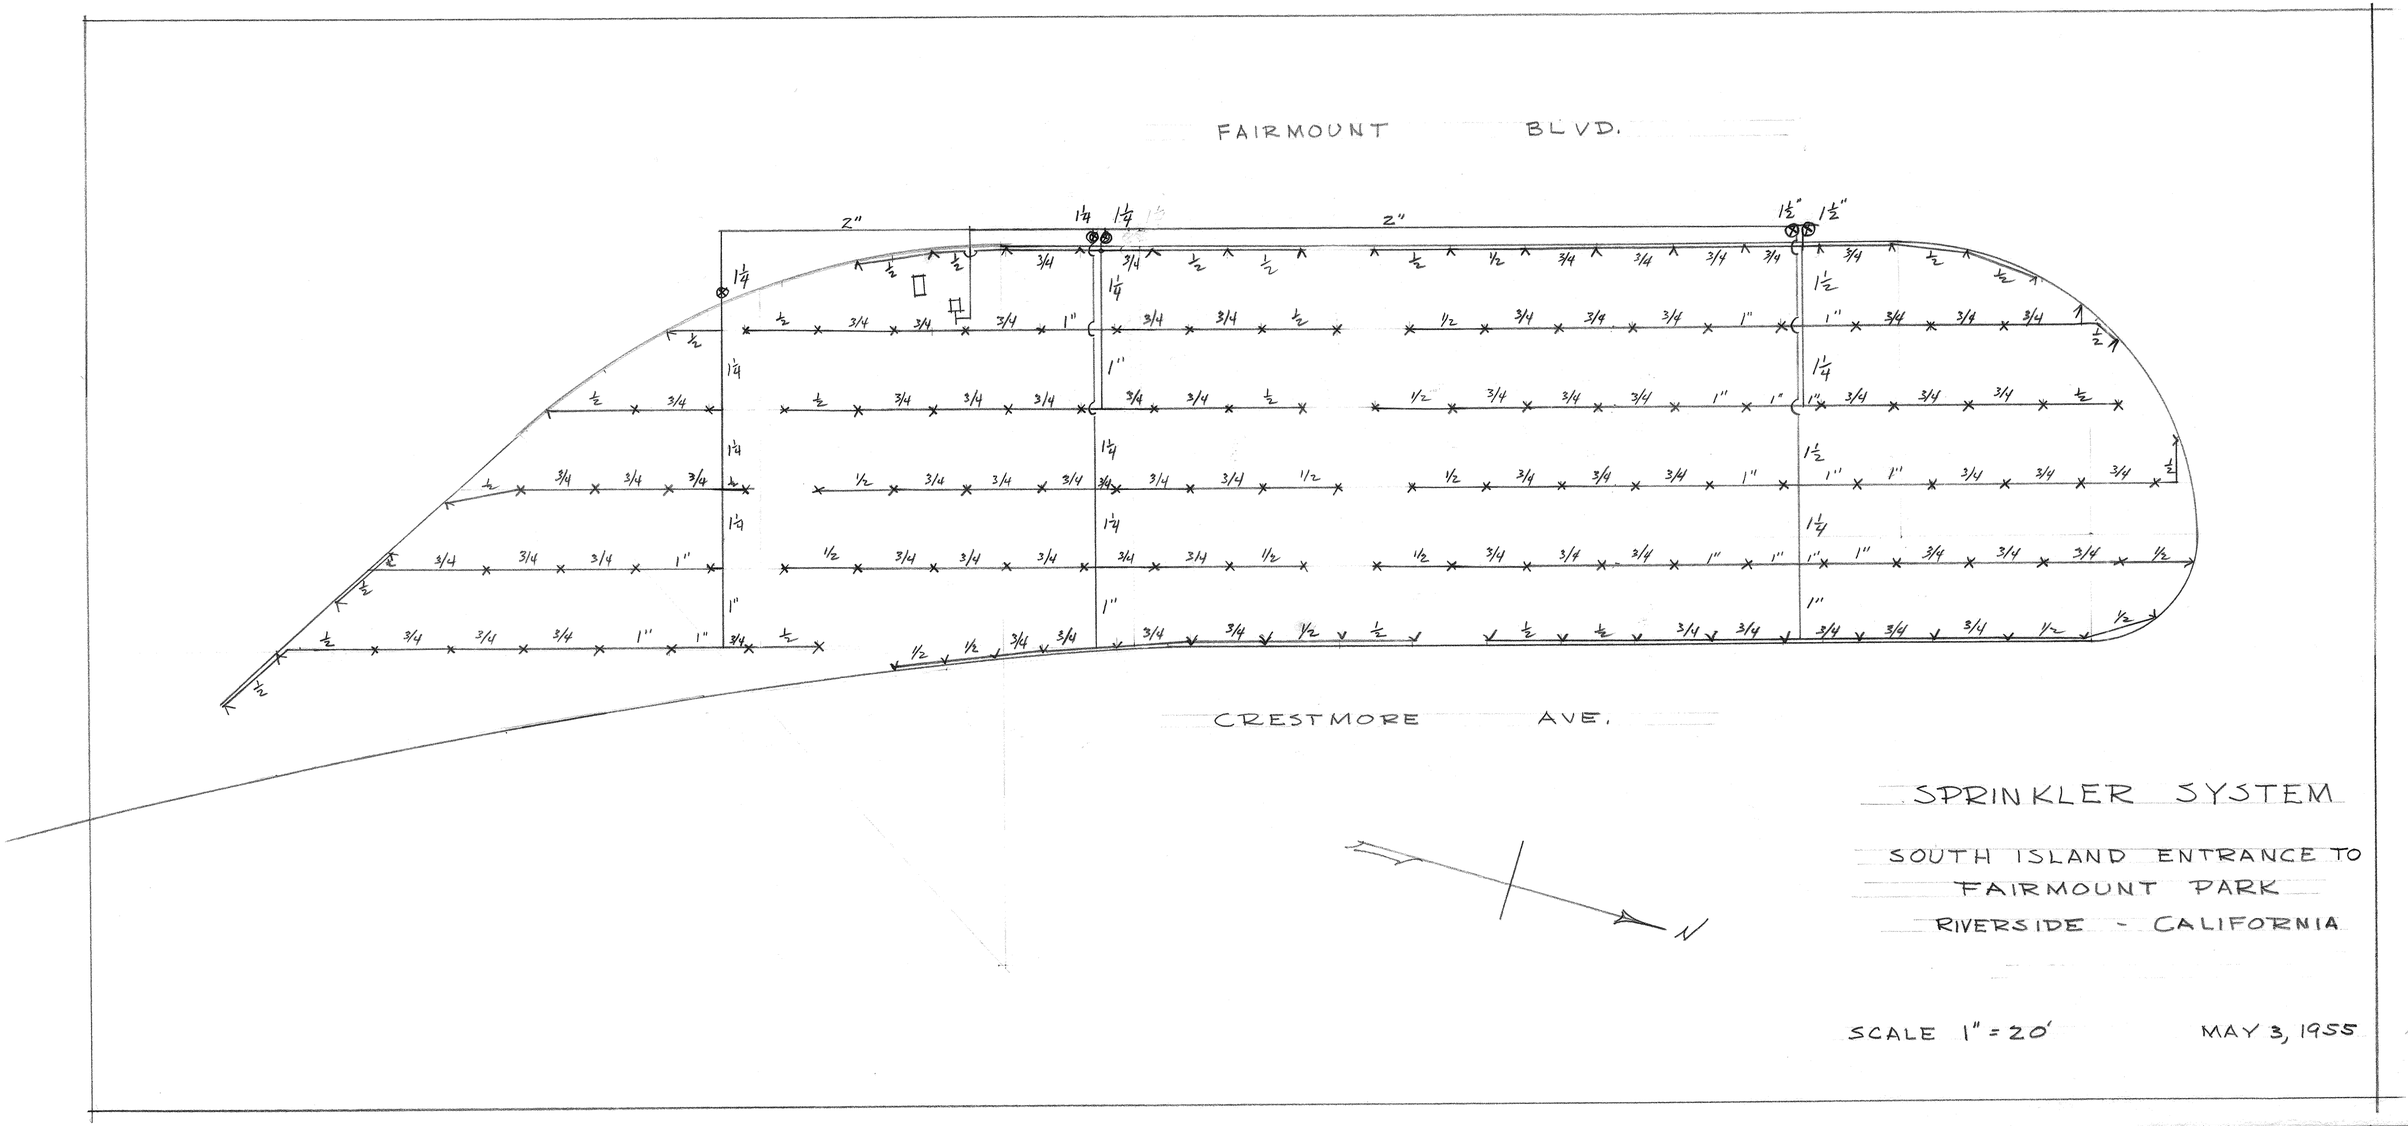

SPRINKLER SYSTEM

SOUTH ISLAND ENTRANCE TO
FAIRMOUNT PARK
RIVERSIDE - CALIFORNIA

SCALE 1" = 20'

MAY 3, 1955

3 MAY 55

P-116-9

PLAN HOLD CORPORATION • IRVINE, CALIFORNIA
REORDER BY NUMBER 075AR
PLAN HOLD CORPORATION • IRVINE, CALIFORNIA
REORDER BY NUMBER 075AR