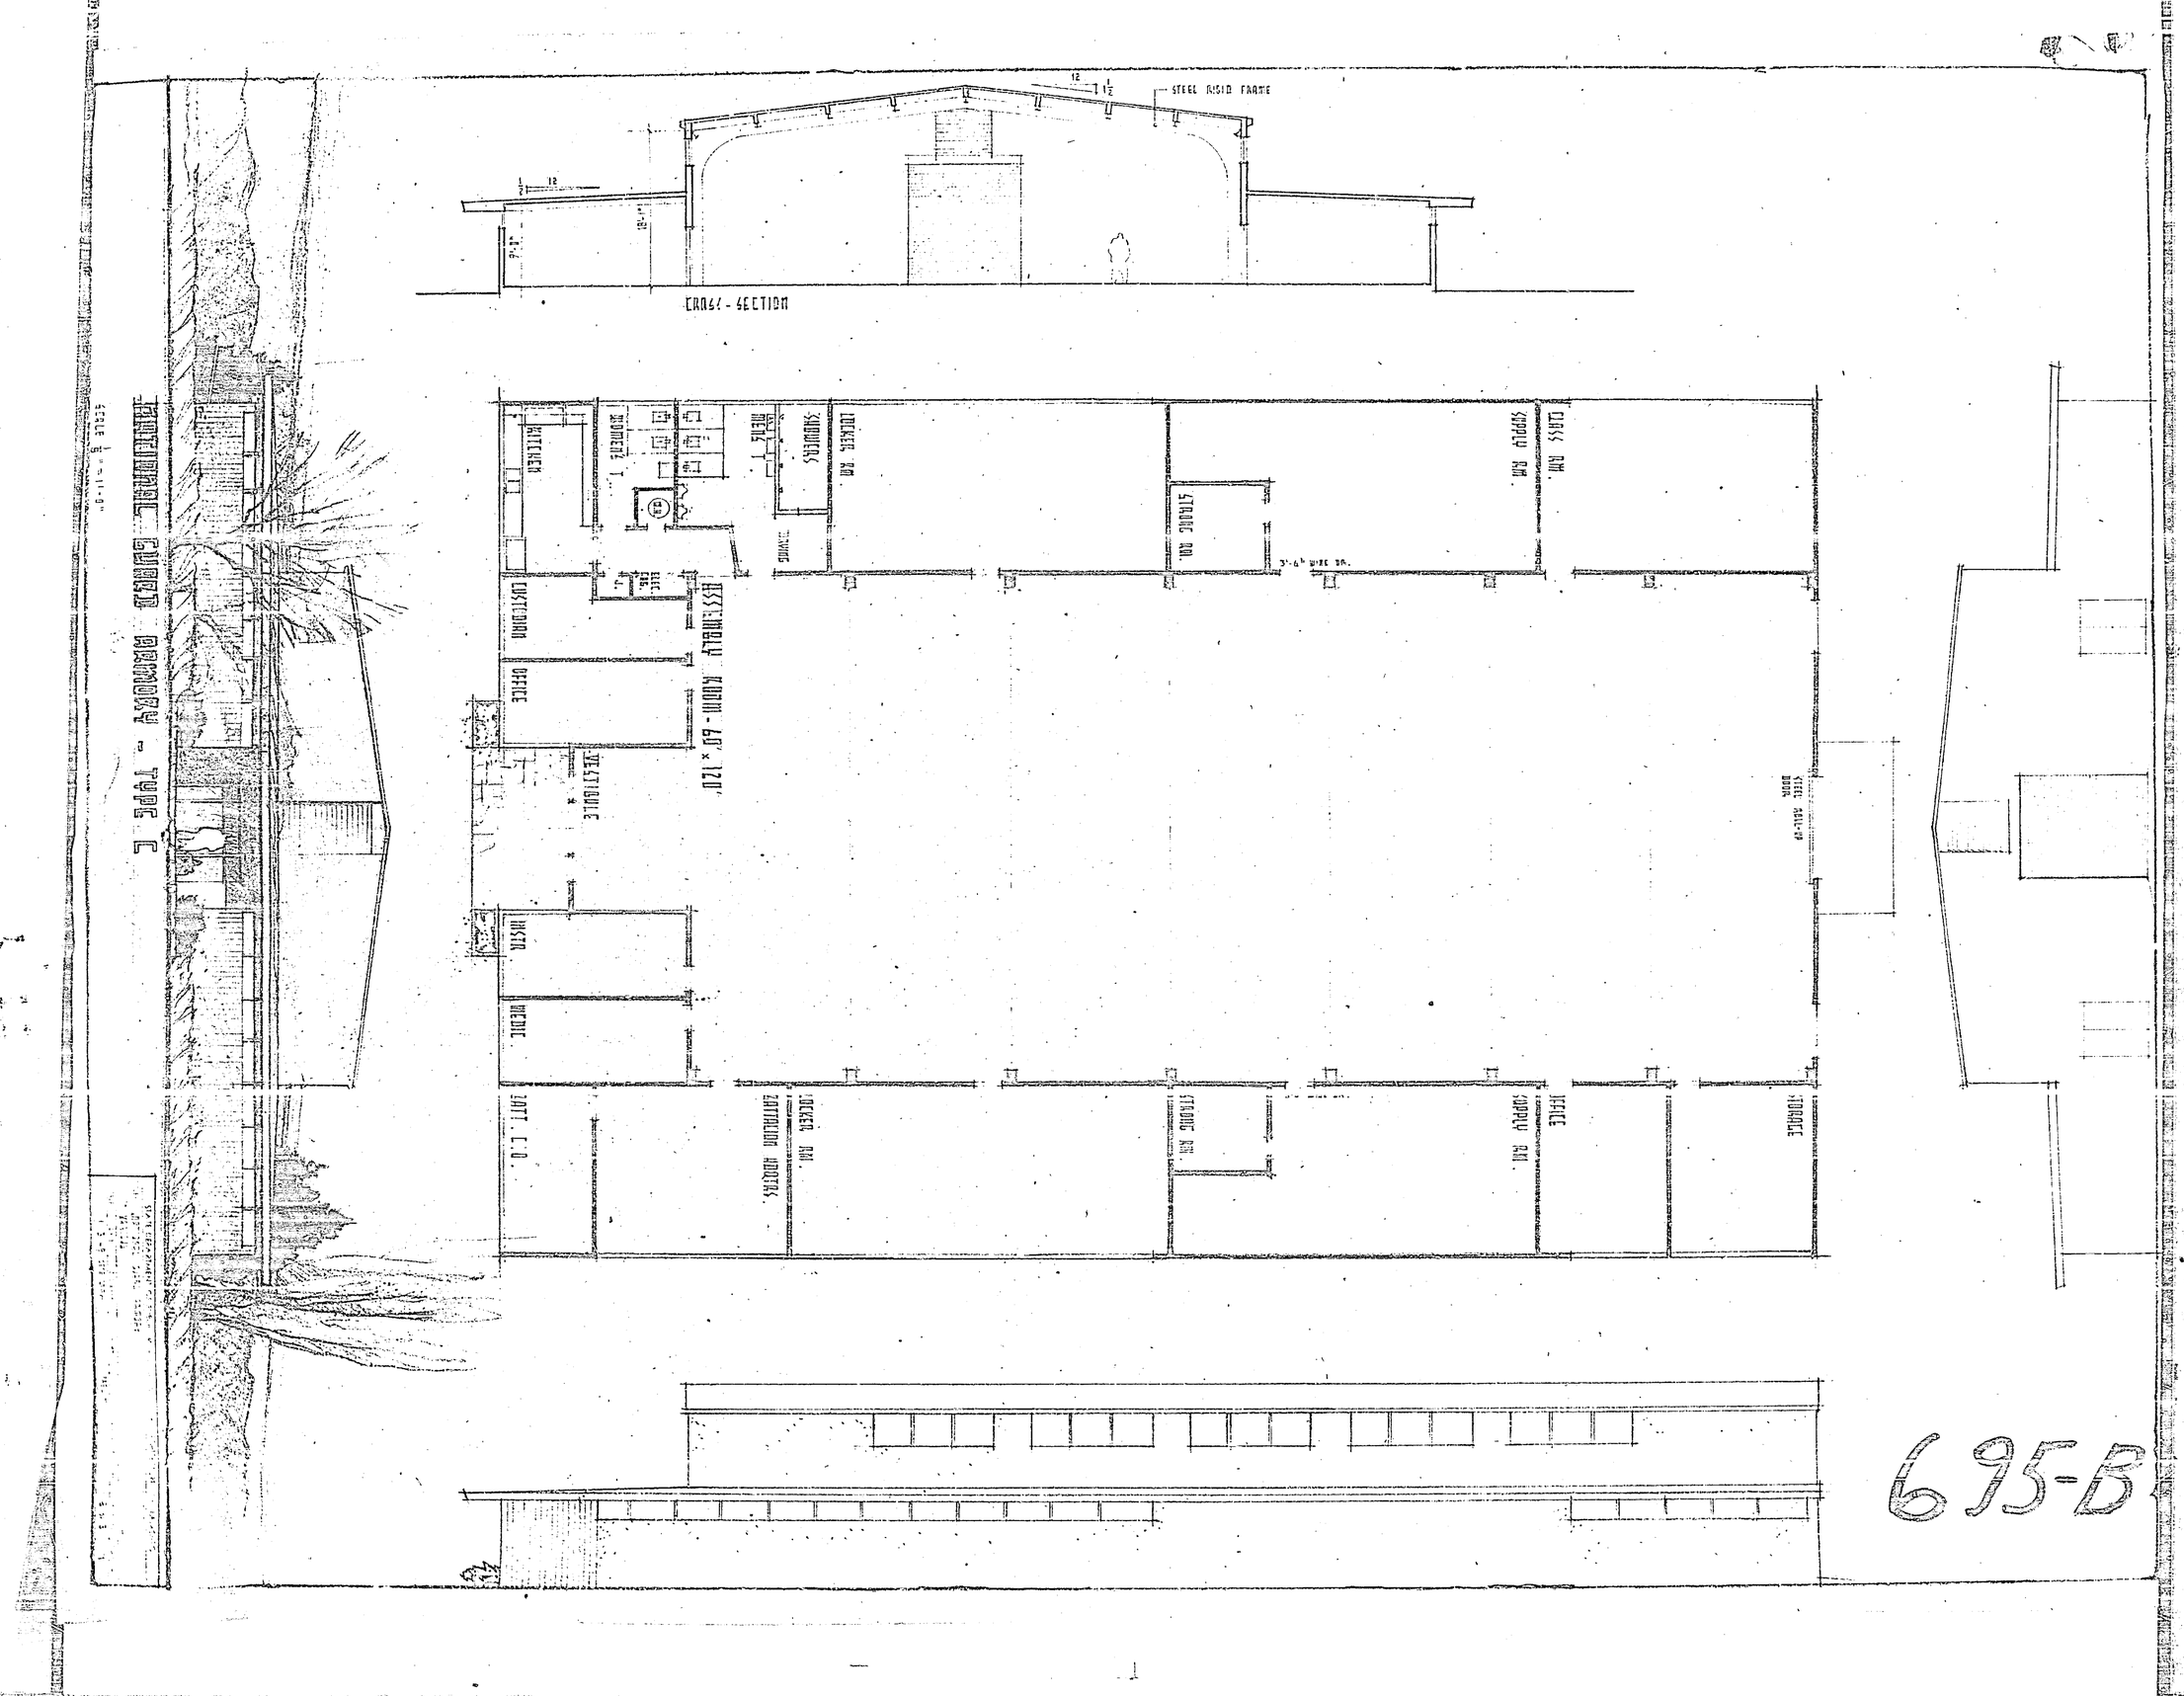
CROSS - SECTION
STEEL RIGID FRAME
ASSEMBLY ROOM - 60' x 120'
DOCKER RM.
STORE RM.
CLASS RM.
SUPPLY RM.
STEEL DOOR
WOOD
STORE
SUPPLY RM.
STORE RM.
DOCKER RM.
LAVATORY WOMEN
LAVATORY MEN
OFFICE
LUNCHROOM
MILITARY
SUPPLIES
SHOWERS
SUPPLY
FOREMAN
OFFICE
INSTR.
WRENCH
LAVT. L.O.
PRELIMINARY PLAN - TYPE C
SCALE 1/8" = 1'-0"
695-B

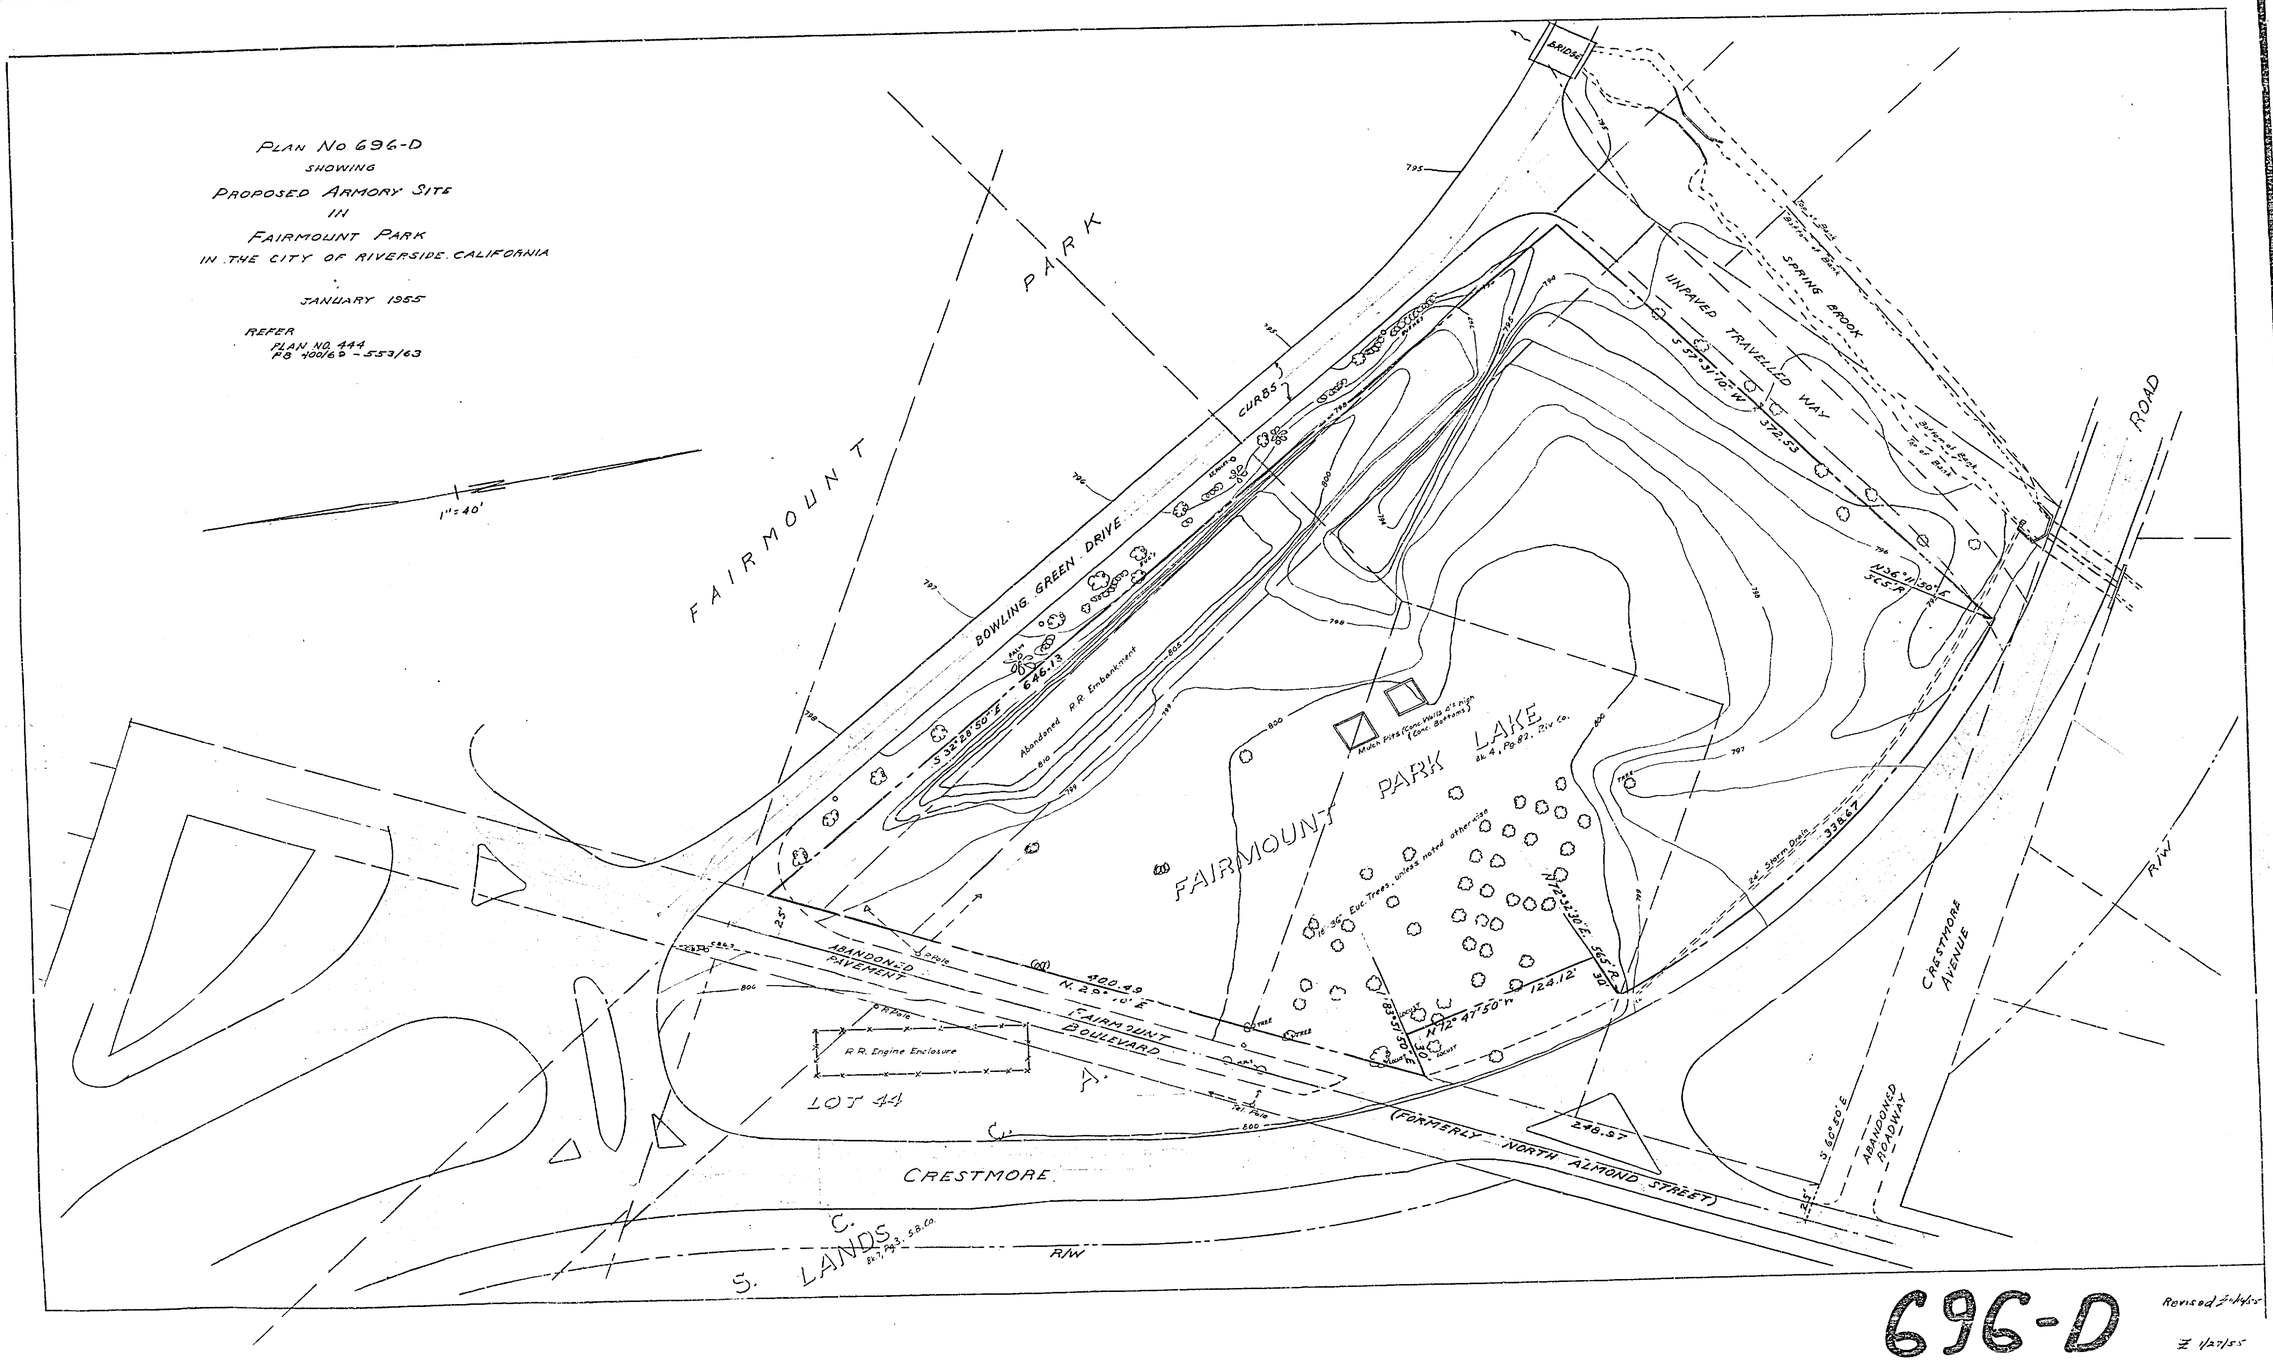

Plan 444 FB 400/69 553/63 A56/47 670/31