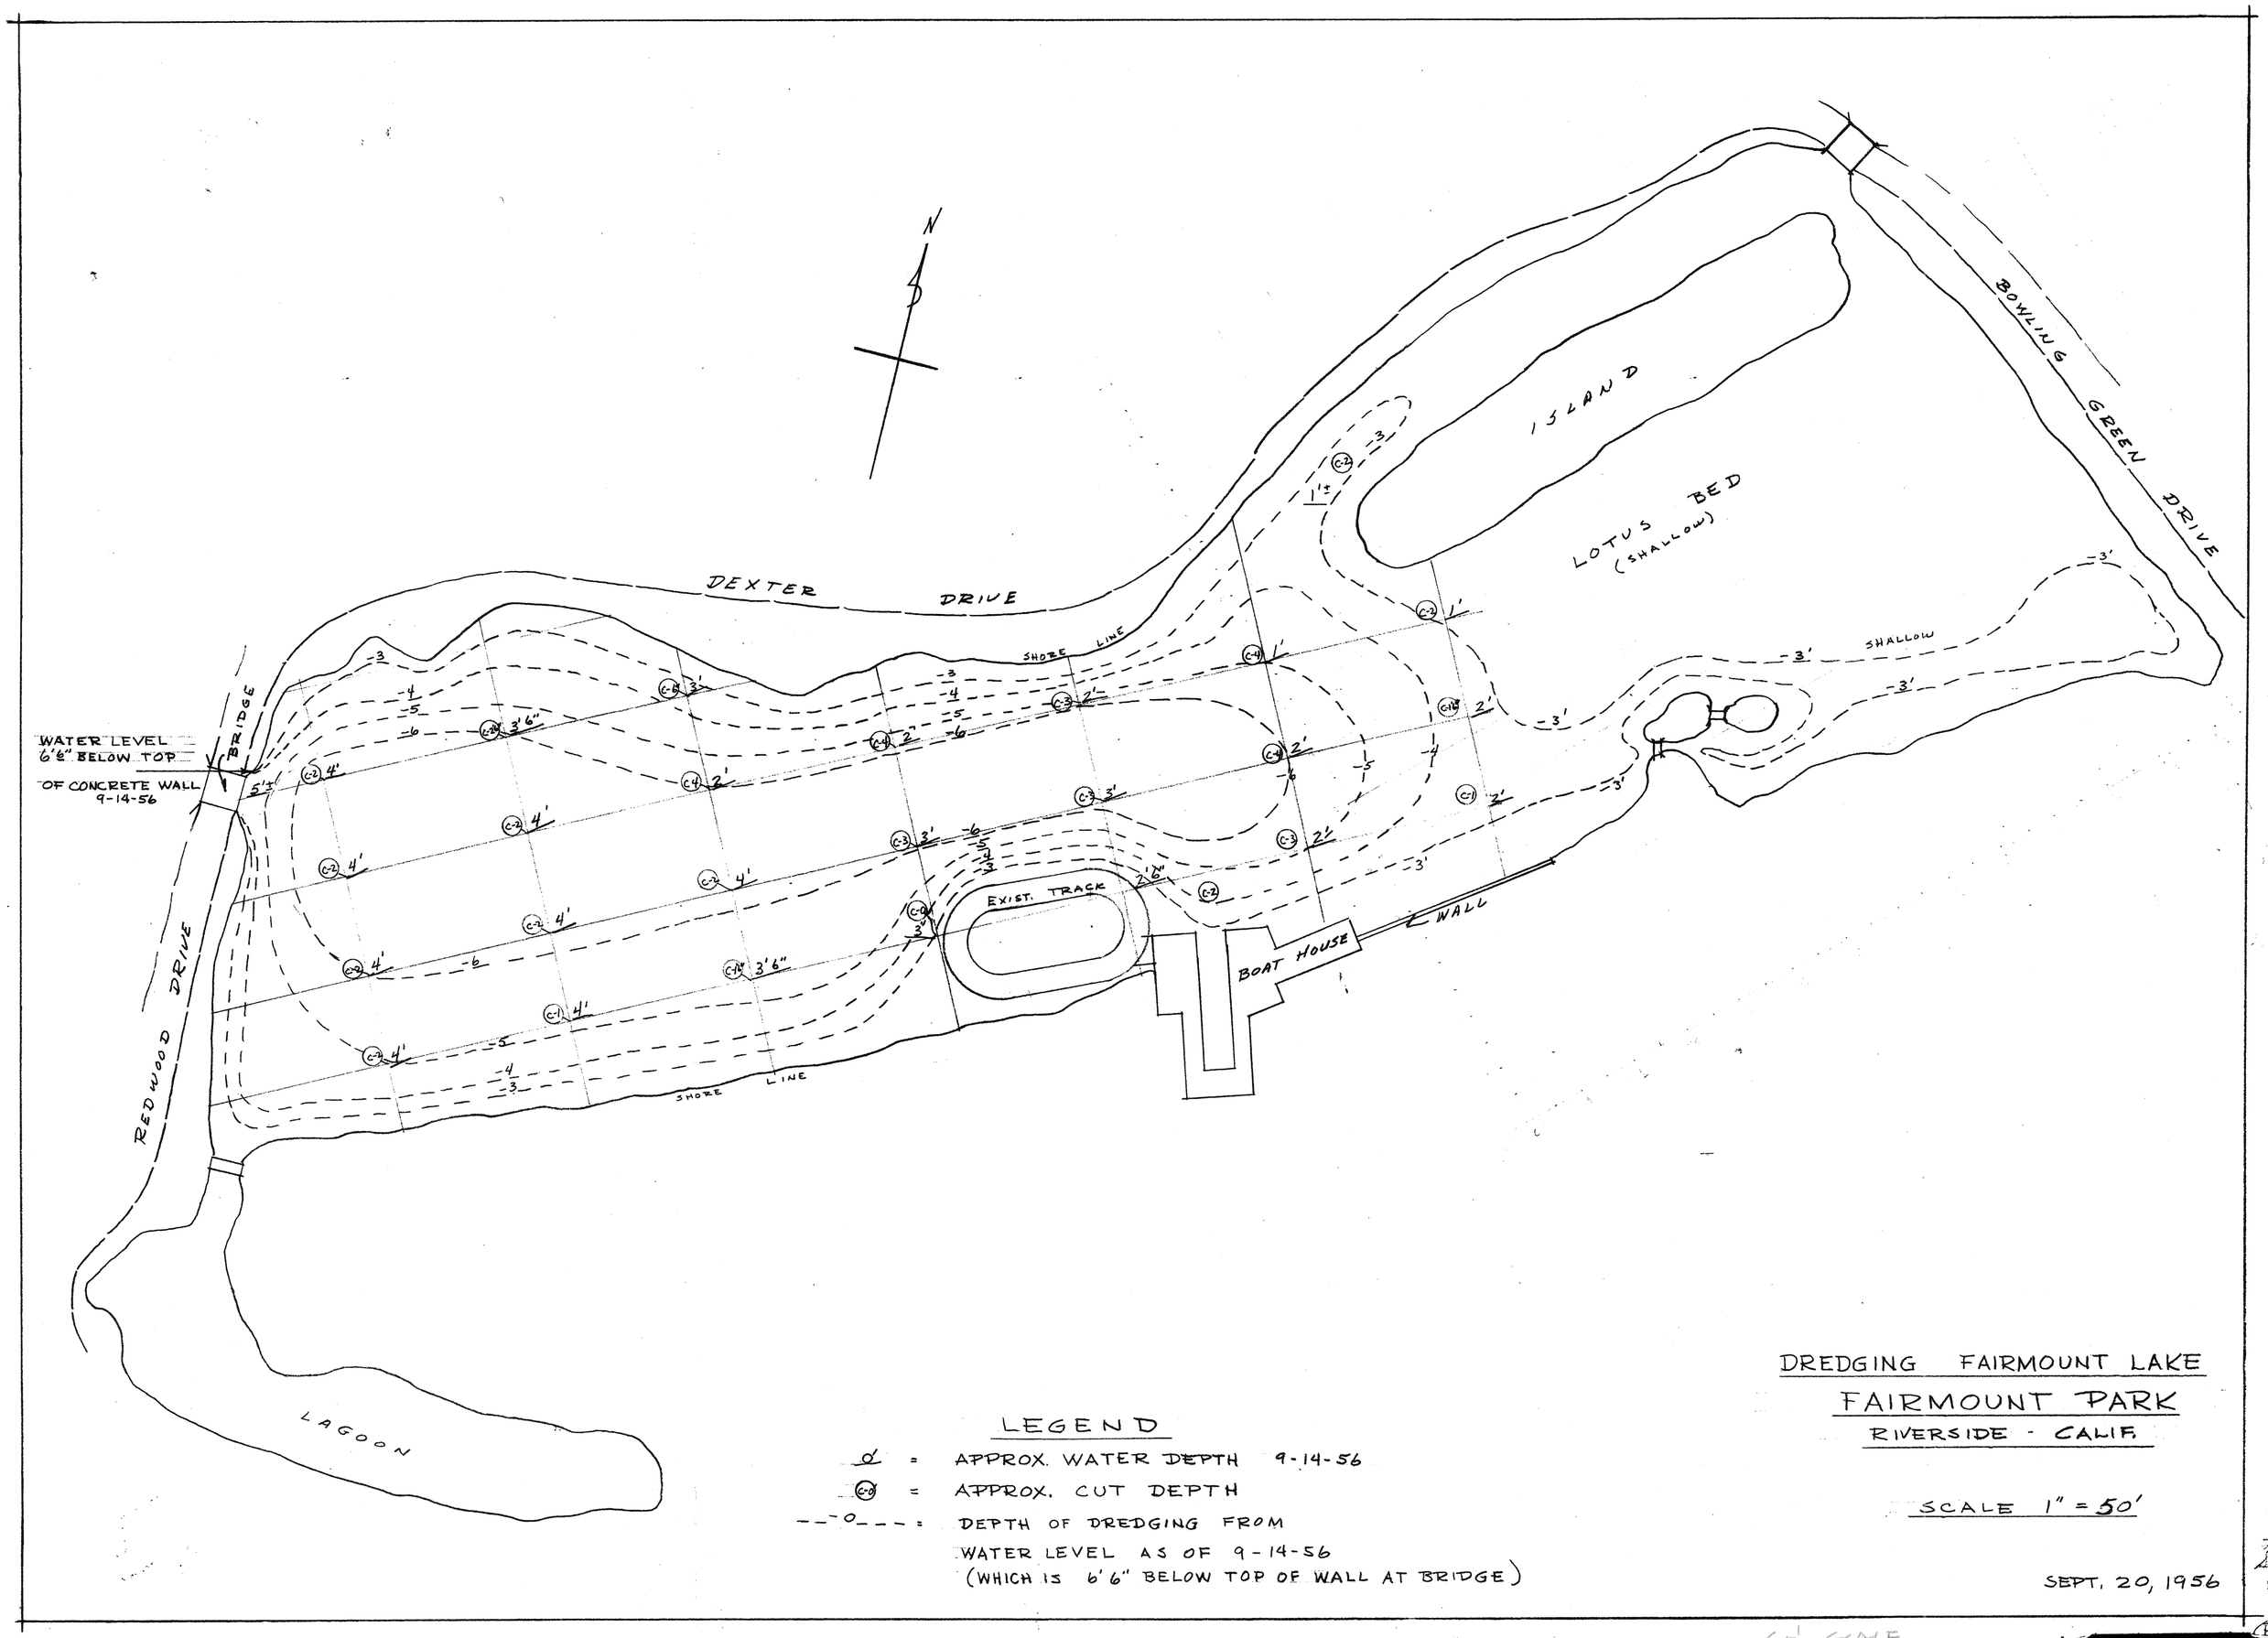
N
DEXTER DRIVE
BOWLING GREEN DRIVE
ISLAND
LOTUS BED
(SHALLOW)
SHALLOW
SHORE LINE
WATER LEVEL
6'6" BELOW TOP
OF CONCRETE WALL
9-14-56
BRIDGE
REDWOOD DRIVE
EXIST. TRACK
BOAT HOUSE
WALL
LAGOON
LEGEND
= APPROX. WATER DEPTH 9-14-56
= APPROX. CUT DEPTH
= DEPTH OF DREDGING FROM
WATER LEVEL AS OF 9-14-56
(WHICH IS 6'6" BELOW TOP OF WALL AT BRIDGE)
DREDGING FAIRMOUNT LAKE
FAIRMOUNT PARK
RIVERSIDE - CALIF.
SCALE 1" = 50'
SEPT. 20, 1956
60' SCALE
P-116-11