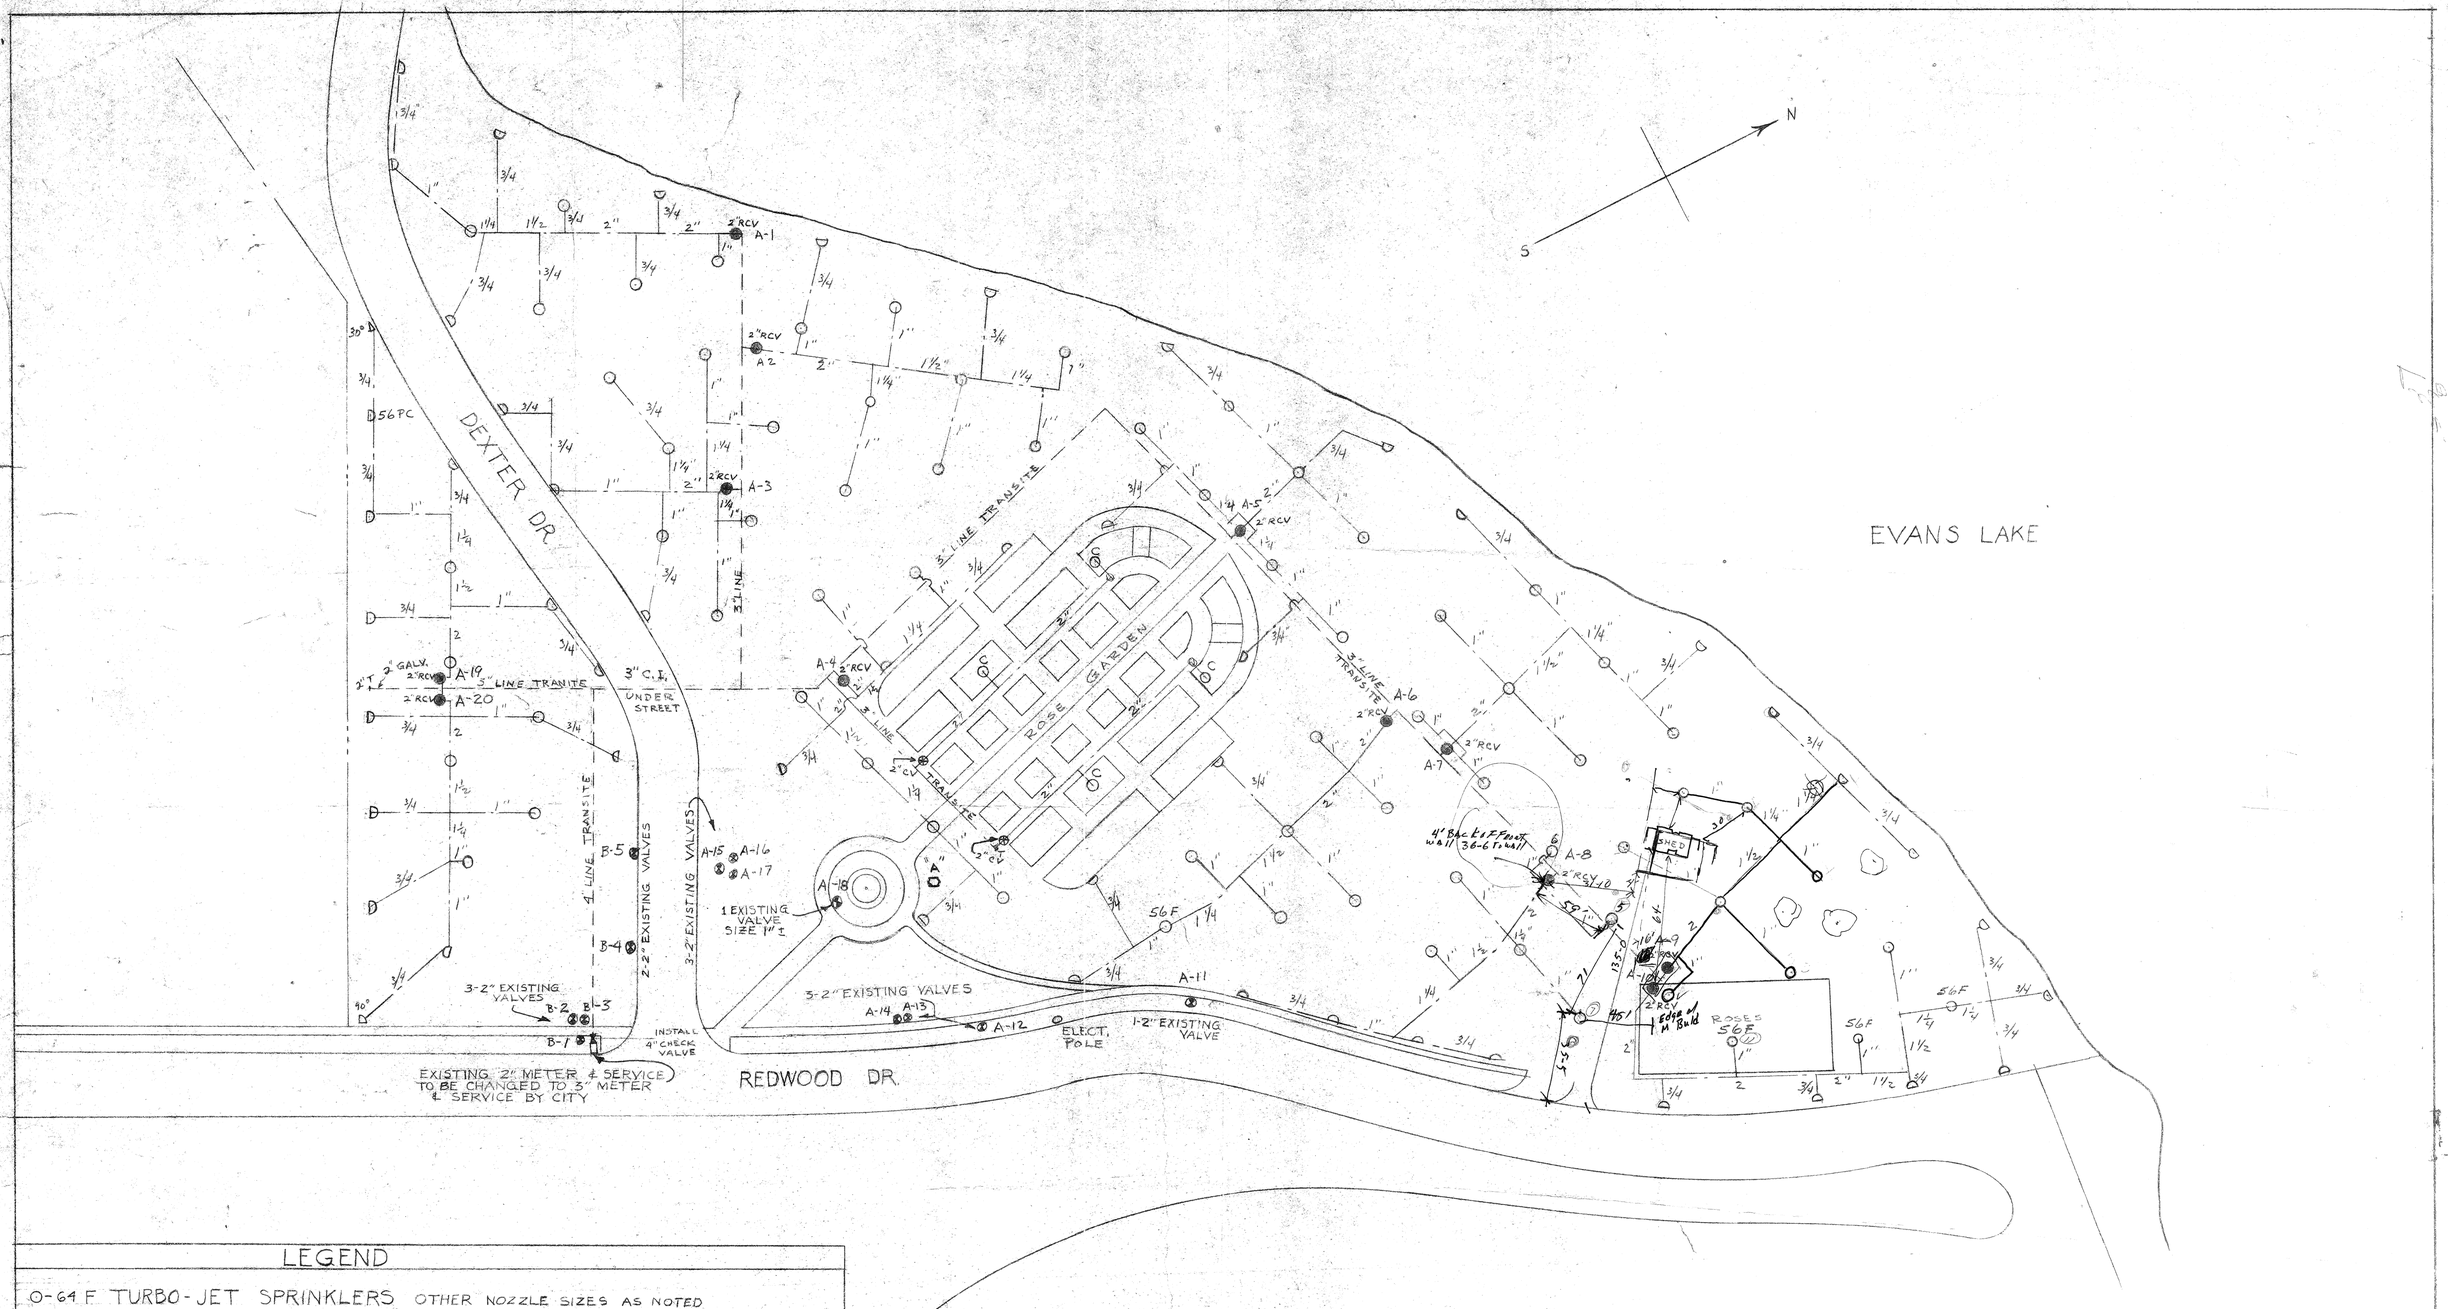

LEGEND

- O-64 F TURBO-JET SPRINKLERS OTHER NOZZLE SIZES AS NOTED
- ⌓-64 PC-182° TURBO-JET SPRINKLERS OTHER NOZZLE SIZES AND ANGLES AS NOTED
- ● RCV-REMOTE CONTROL VALVES SIZED AS SHOWN
- ⊗- MANUAL CONTROL VALVES SIZED AS SHOWN
- OC-RAINBIRD #77 SURE QUICK TURF VALVES
- OV MANUAL EXISTING VALVES TO BE CHANGED TO REMOTE CONTROL VALVE SIZED AS SHOWN
- O AUTOMATIC SPRINKLER CONTROLLERS- INDICATED "A"
- ⊗ EXISTING MANUAL CONTROL VALVES

SPRINKLER SYSTEM

PORTION OF FAIRMOUNT PARK

REDWOOD AND DEXTER DR.'S

CITY OF RIVERSIDE

PARK AND RECREATION DEPARTMENT

SCALE 1" = 40'	DATE 4-23-57
DRAWN BY: G.B.C.	APPROVED BY [illegible]
CHECKED BY [illegible]	1 OF 1 SHEET