FAIRMOUNT PARKING LOT

SPRINKLER SYSTEM

CITY OF RIVERSIDE - PARK DEPT.

8/25/61
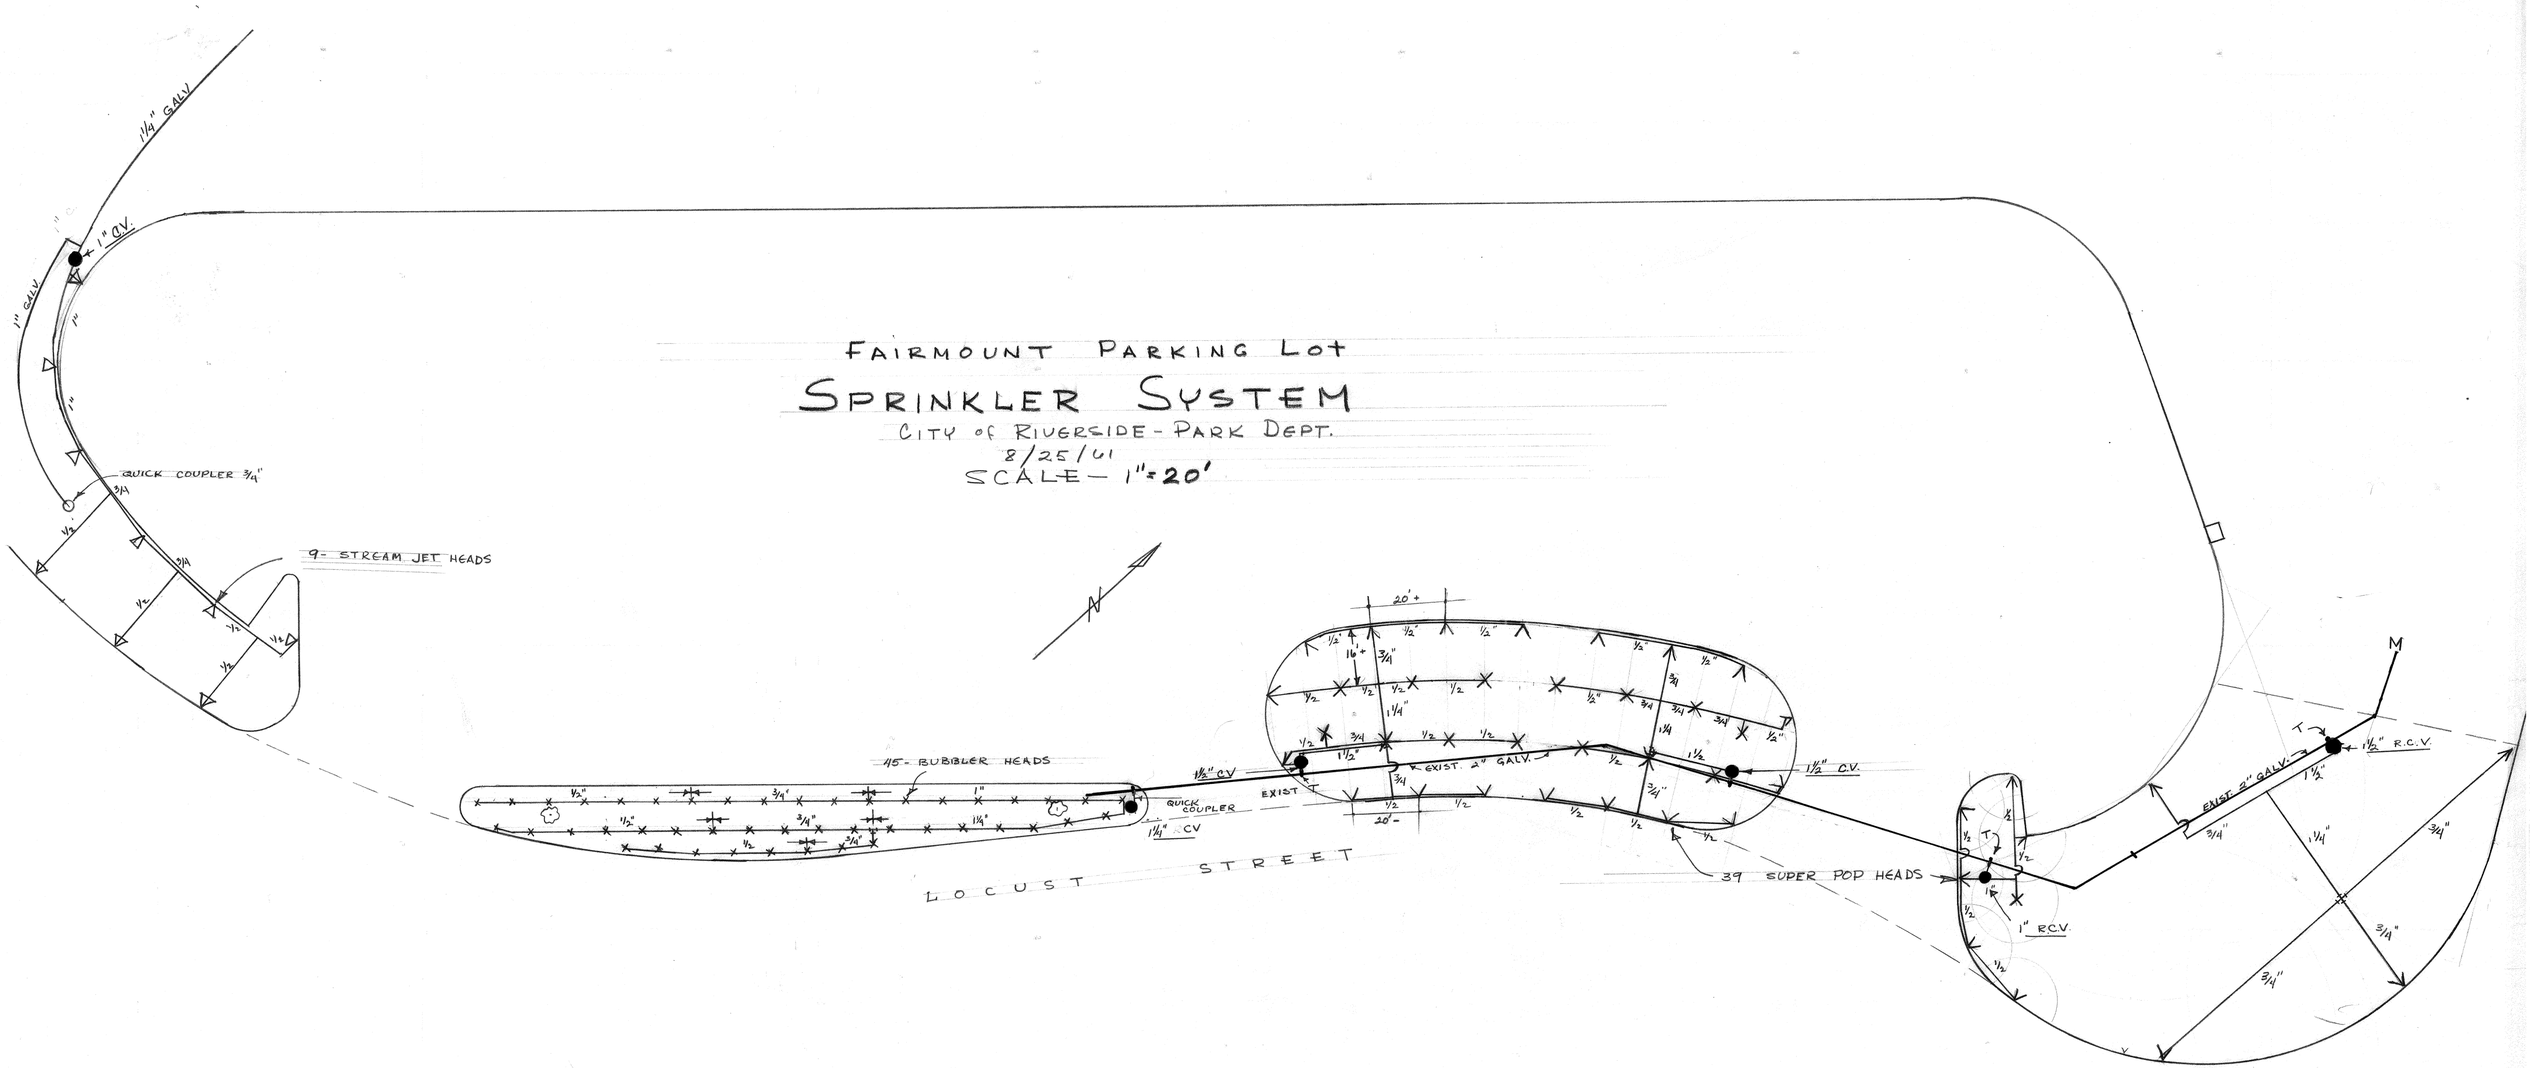
SCALE — 1" = 20'