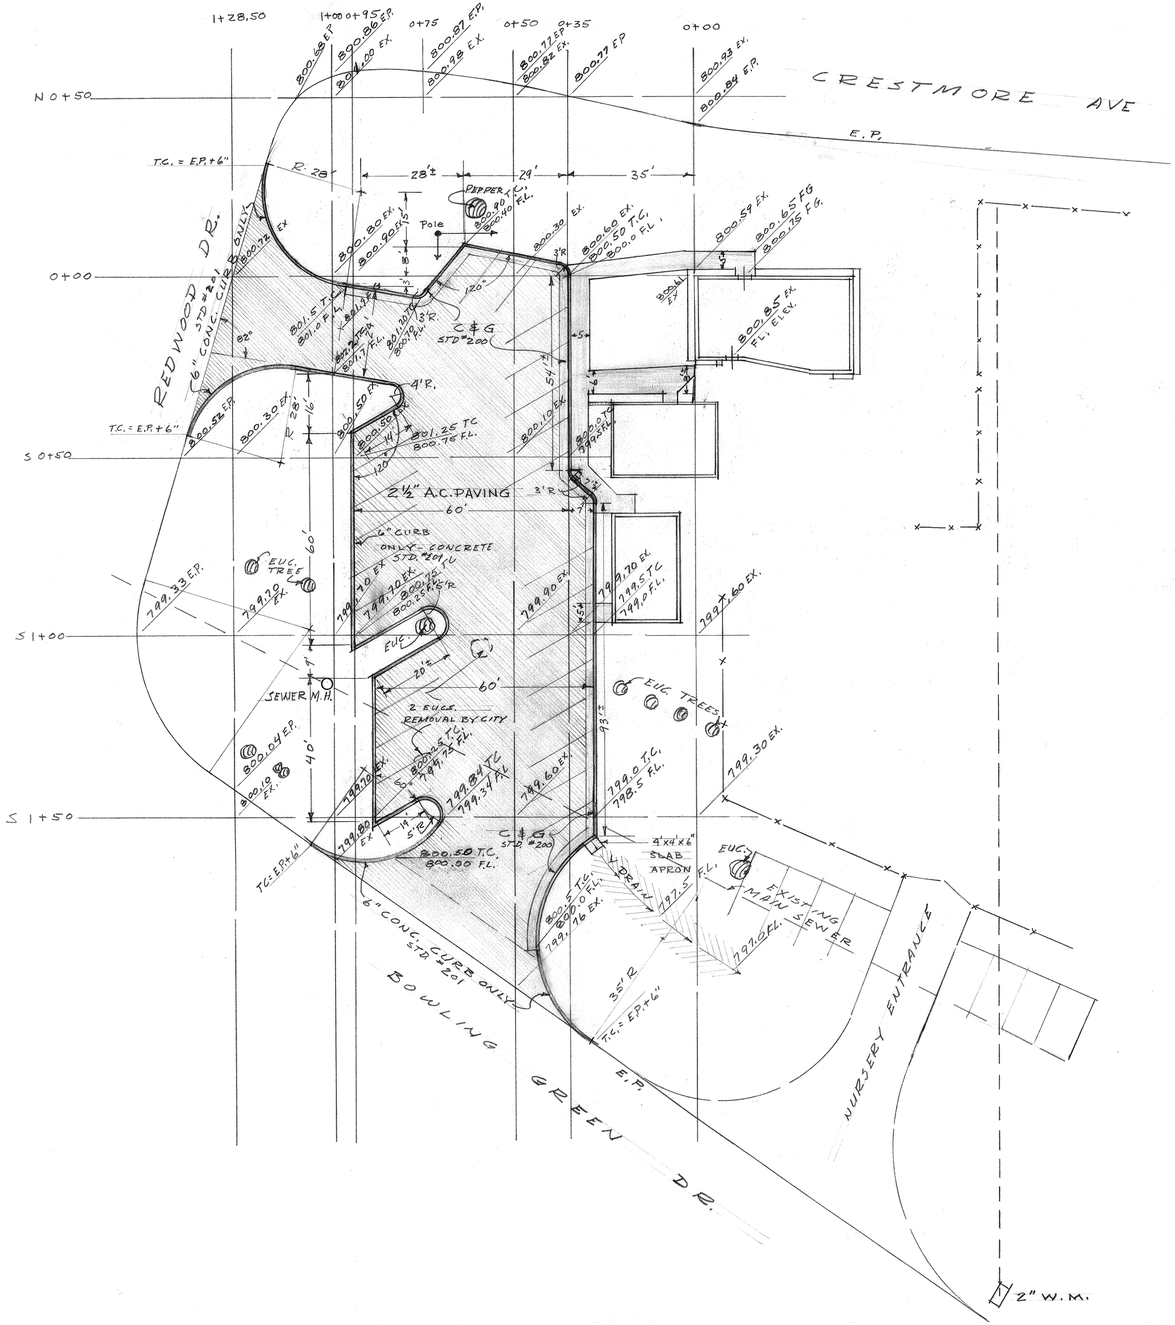

PAVING PLAN

PARKING LOT

PARK & RECREATION OFFICE

4088 CRESTMORE AVE

RIVERSIDE - CALIFORNIA

SCALE 1" = 20'

9-28-64

28 Sept 64

M-119

P-116-31

DRAWING NUMBER FA1

PLAN HOLD CORPORATION • IRVINE, CALIFORNIA

REORDER BY NUMBER 07541R

DRAWING NUMBER

PLAN HOLD CORPORATION • IRVINE, CALIFORNIA

REORDER BY NUMBER 07541R

DRAWING NUMBER FA-~~[illegible]~~ 13

PLAN HOLD CORPORATION • IRVINE, CALIFORNIA

REORDER BY NUMBER 07541R

DRAW

PLAN HOLD CORP

REORD

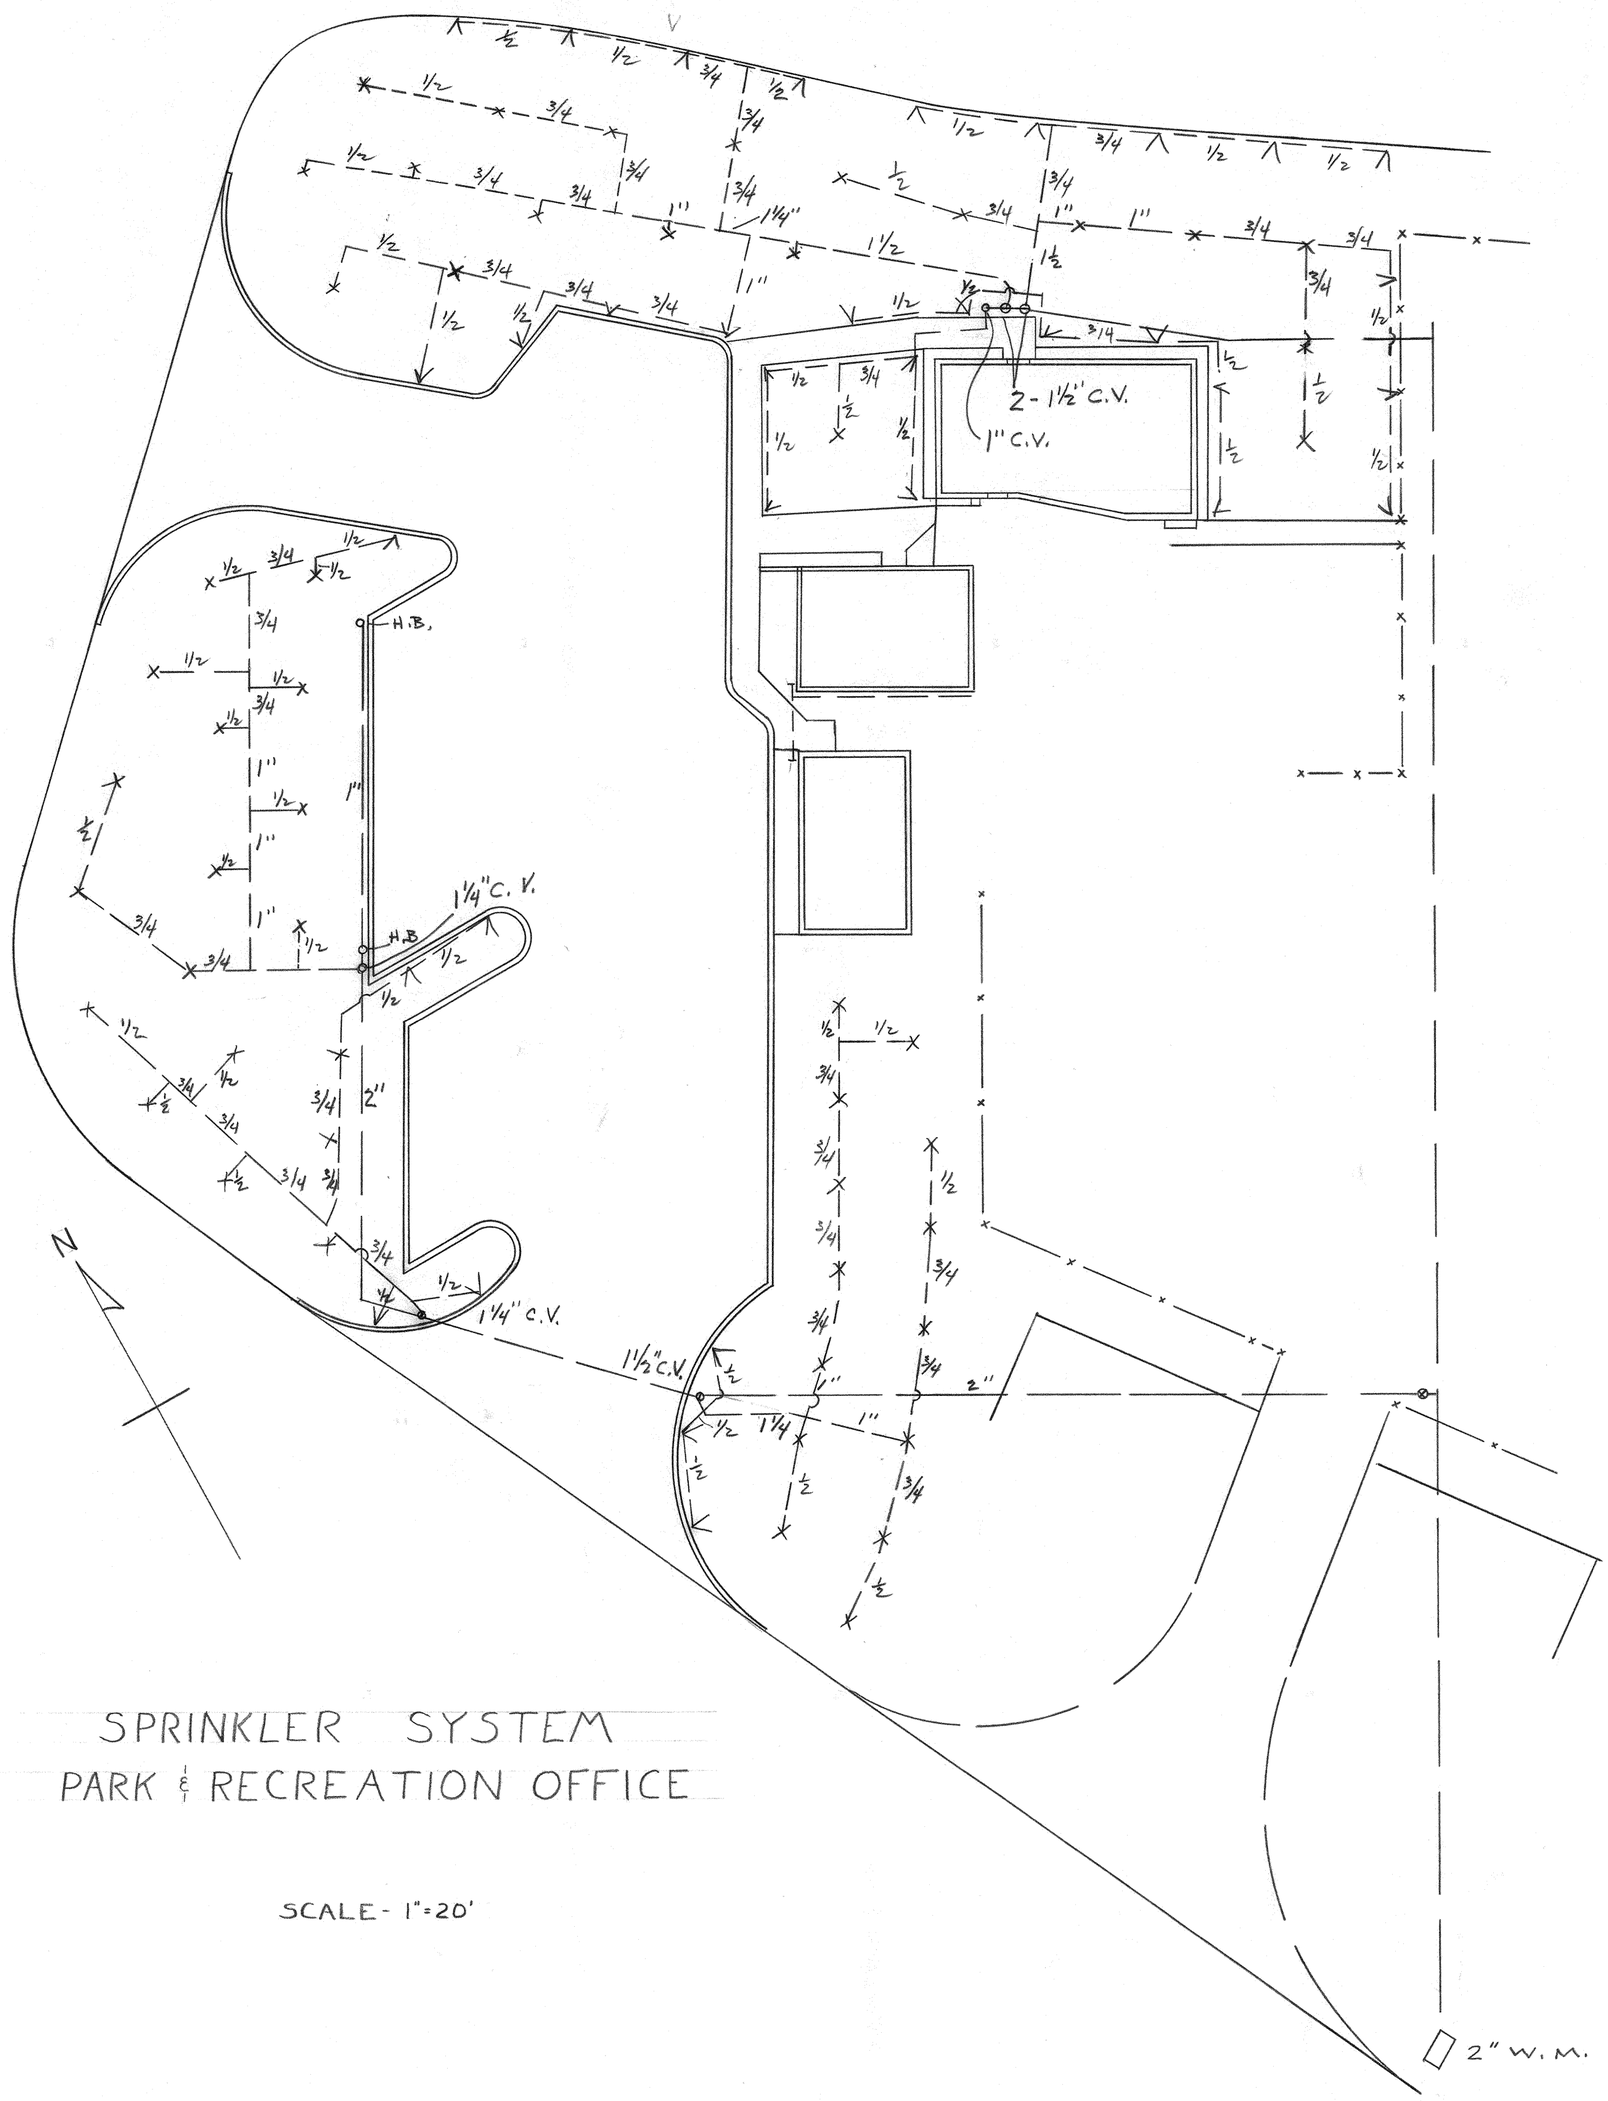

SPRINKLER SYSTEM
PARK & RECREATION OFFICE

SCALE - 1" = 20'

DEC. 1964

dec 64

P-116-32

DRAWING NUMBER FA1
PLAN HOLD CORPORATION • IRVINE, CALIFORNIA
REORDER BY NUMBER 075AR

DRAWING NUMBER
PLAN HOLD CORPORATION • IRVINE, CALIFORNIA
REORDER BY NUMBER 075AR
POSITION EDGE OF PRINT ON THIS LINE

DRAWING NUMBER
PLAN HOLD CORPORATION • IRVINE, CALIFORNIA
REORDER BY NUMBER 075AR

DRAWING NUMBER FA-[redacted]
PLAN HOLD CORPORATION • IRVINE, CALIFORNIA
REORDER BY NUMBER 075AR

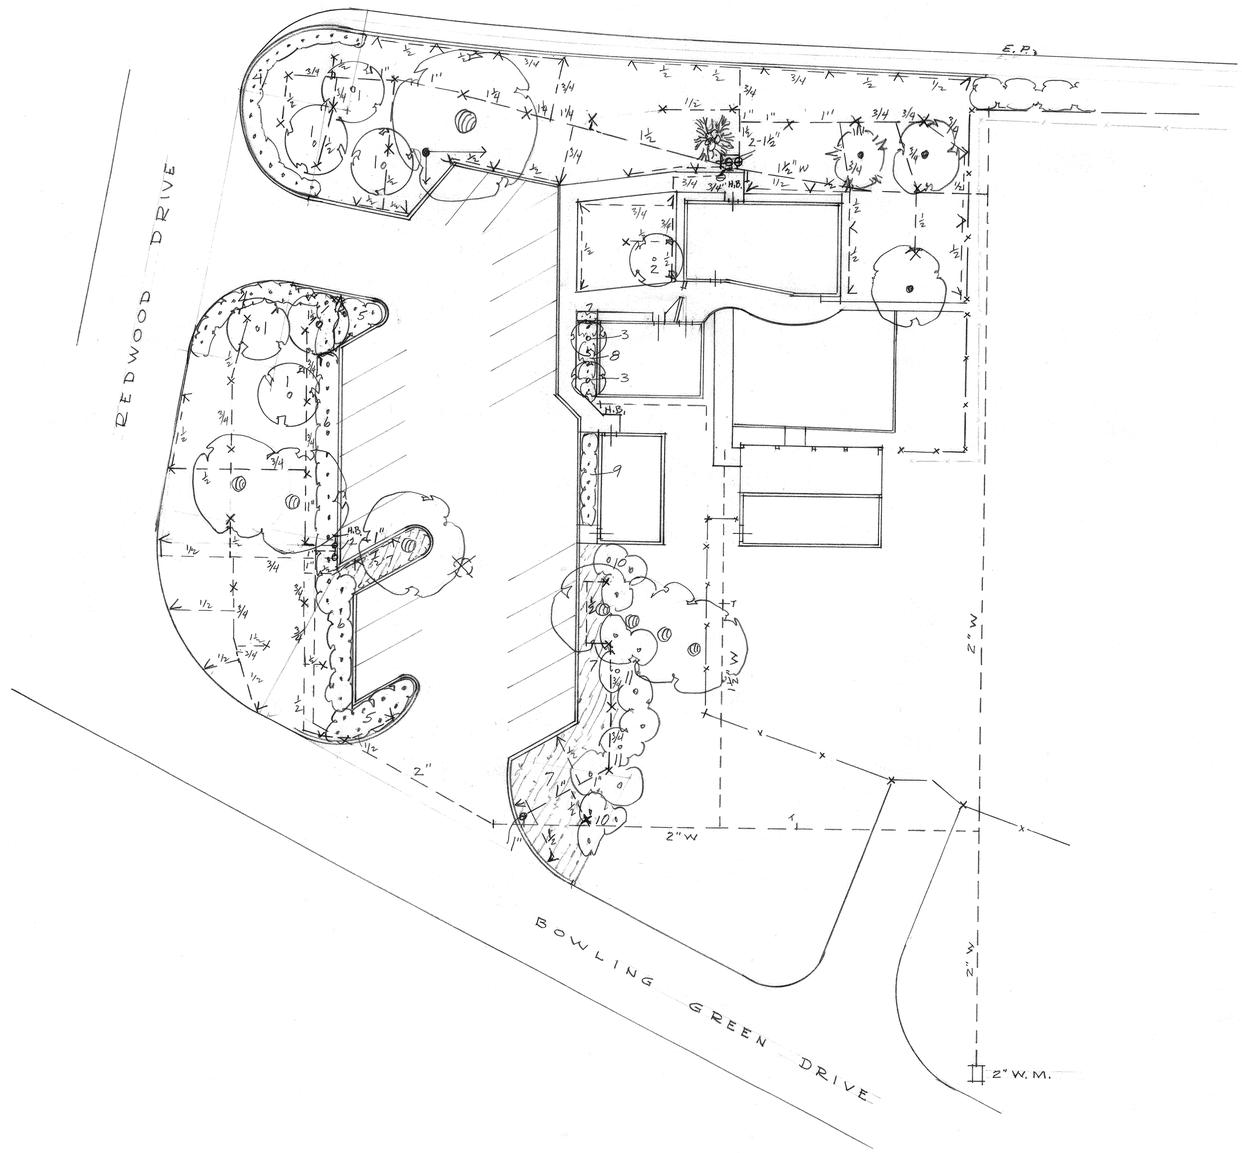

LANDSCAPE PLAN

PARK & RECREATION OFFICE

4088 CRESTMORE AVE

RIVERSIDE · CALIFORNIA

SCALE 1" = 20'

8-20-64

20 Aug 64

P-116-30