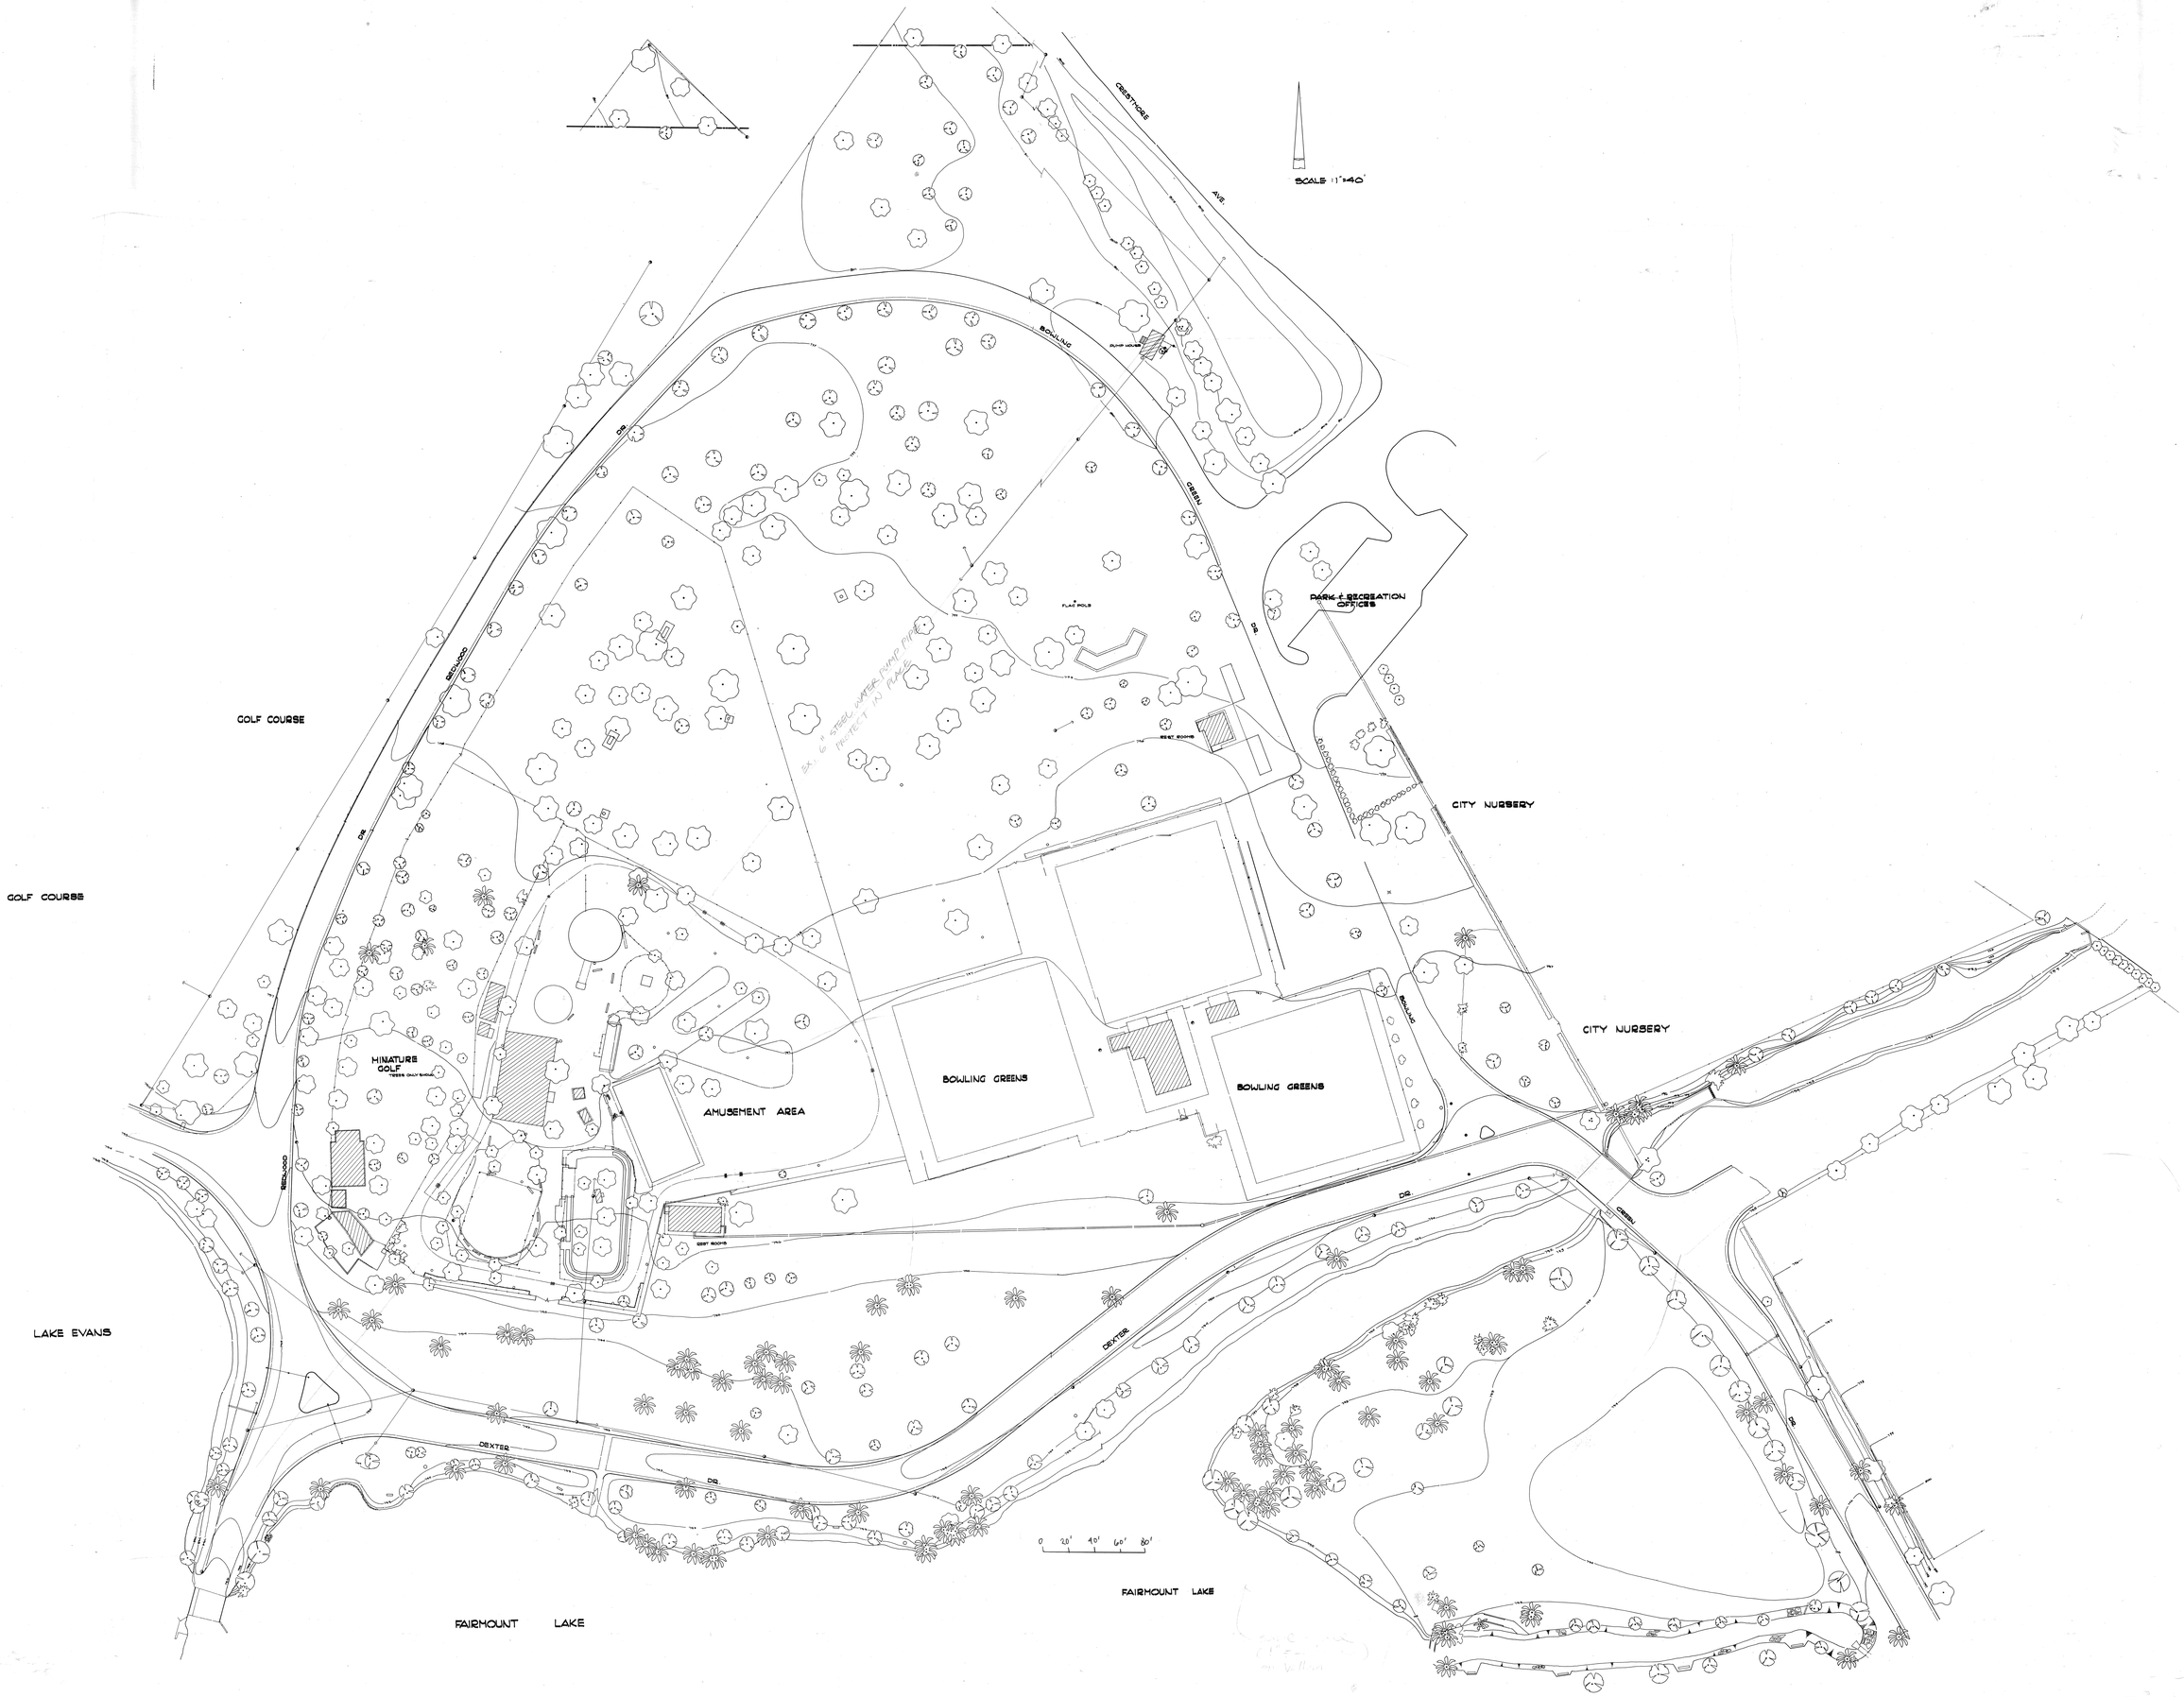
SCALE 1" = 40'
CRESTMORE AVE.
BOWLING DR.
PUMP HOUSE
FLAG POLE
REST ROOMS
PARK & RECREATION OFFICES
CITY NURSERY
CITY NURSERY
GOLF COURSE
GOLF COURSE
EDWARD DR.
BOWLING DR.
BOWLING DR.
MINIATURE GOLF
AMUSEMENT AREA
BOWLING GREENS
BOWLING GREENS
REST ROOMS
DEXTER DR.
DEXTER DR.
DEXTER DR.
LAKE EVANS
FAIRMOUNT LAKE
FAIRMOUNT LAKE
0 20' 40' 60' 80'

Approx. 1971

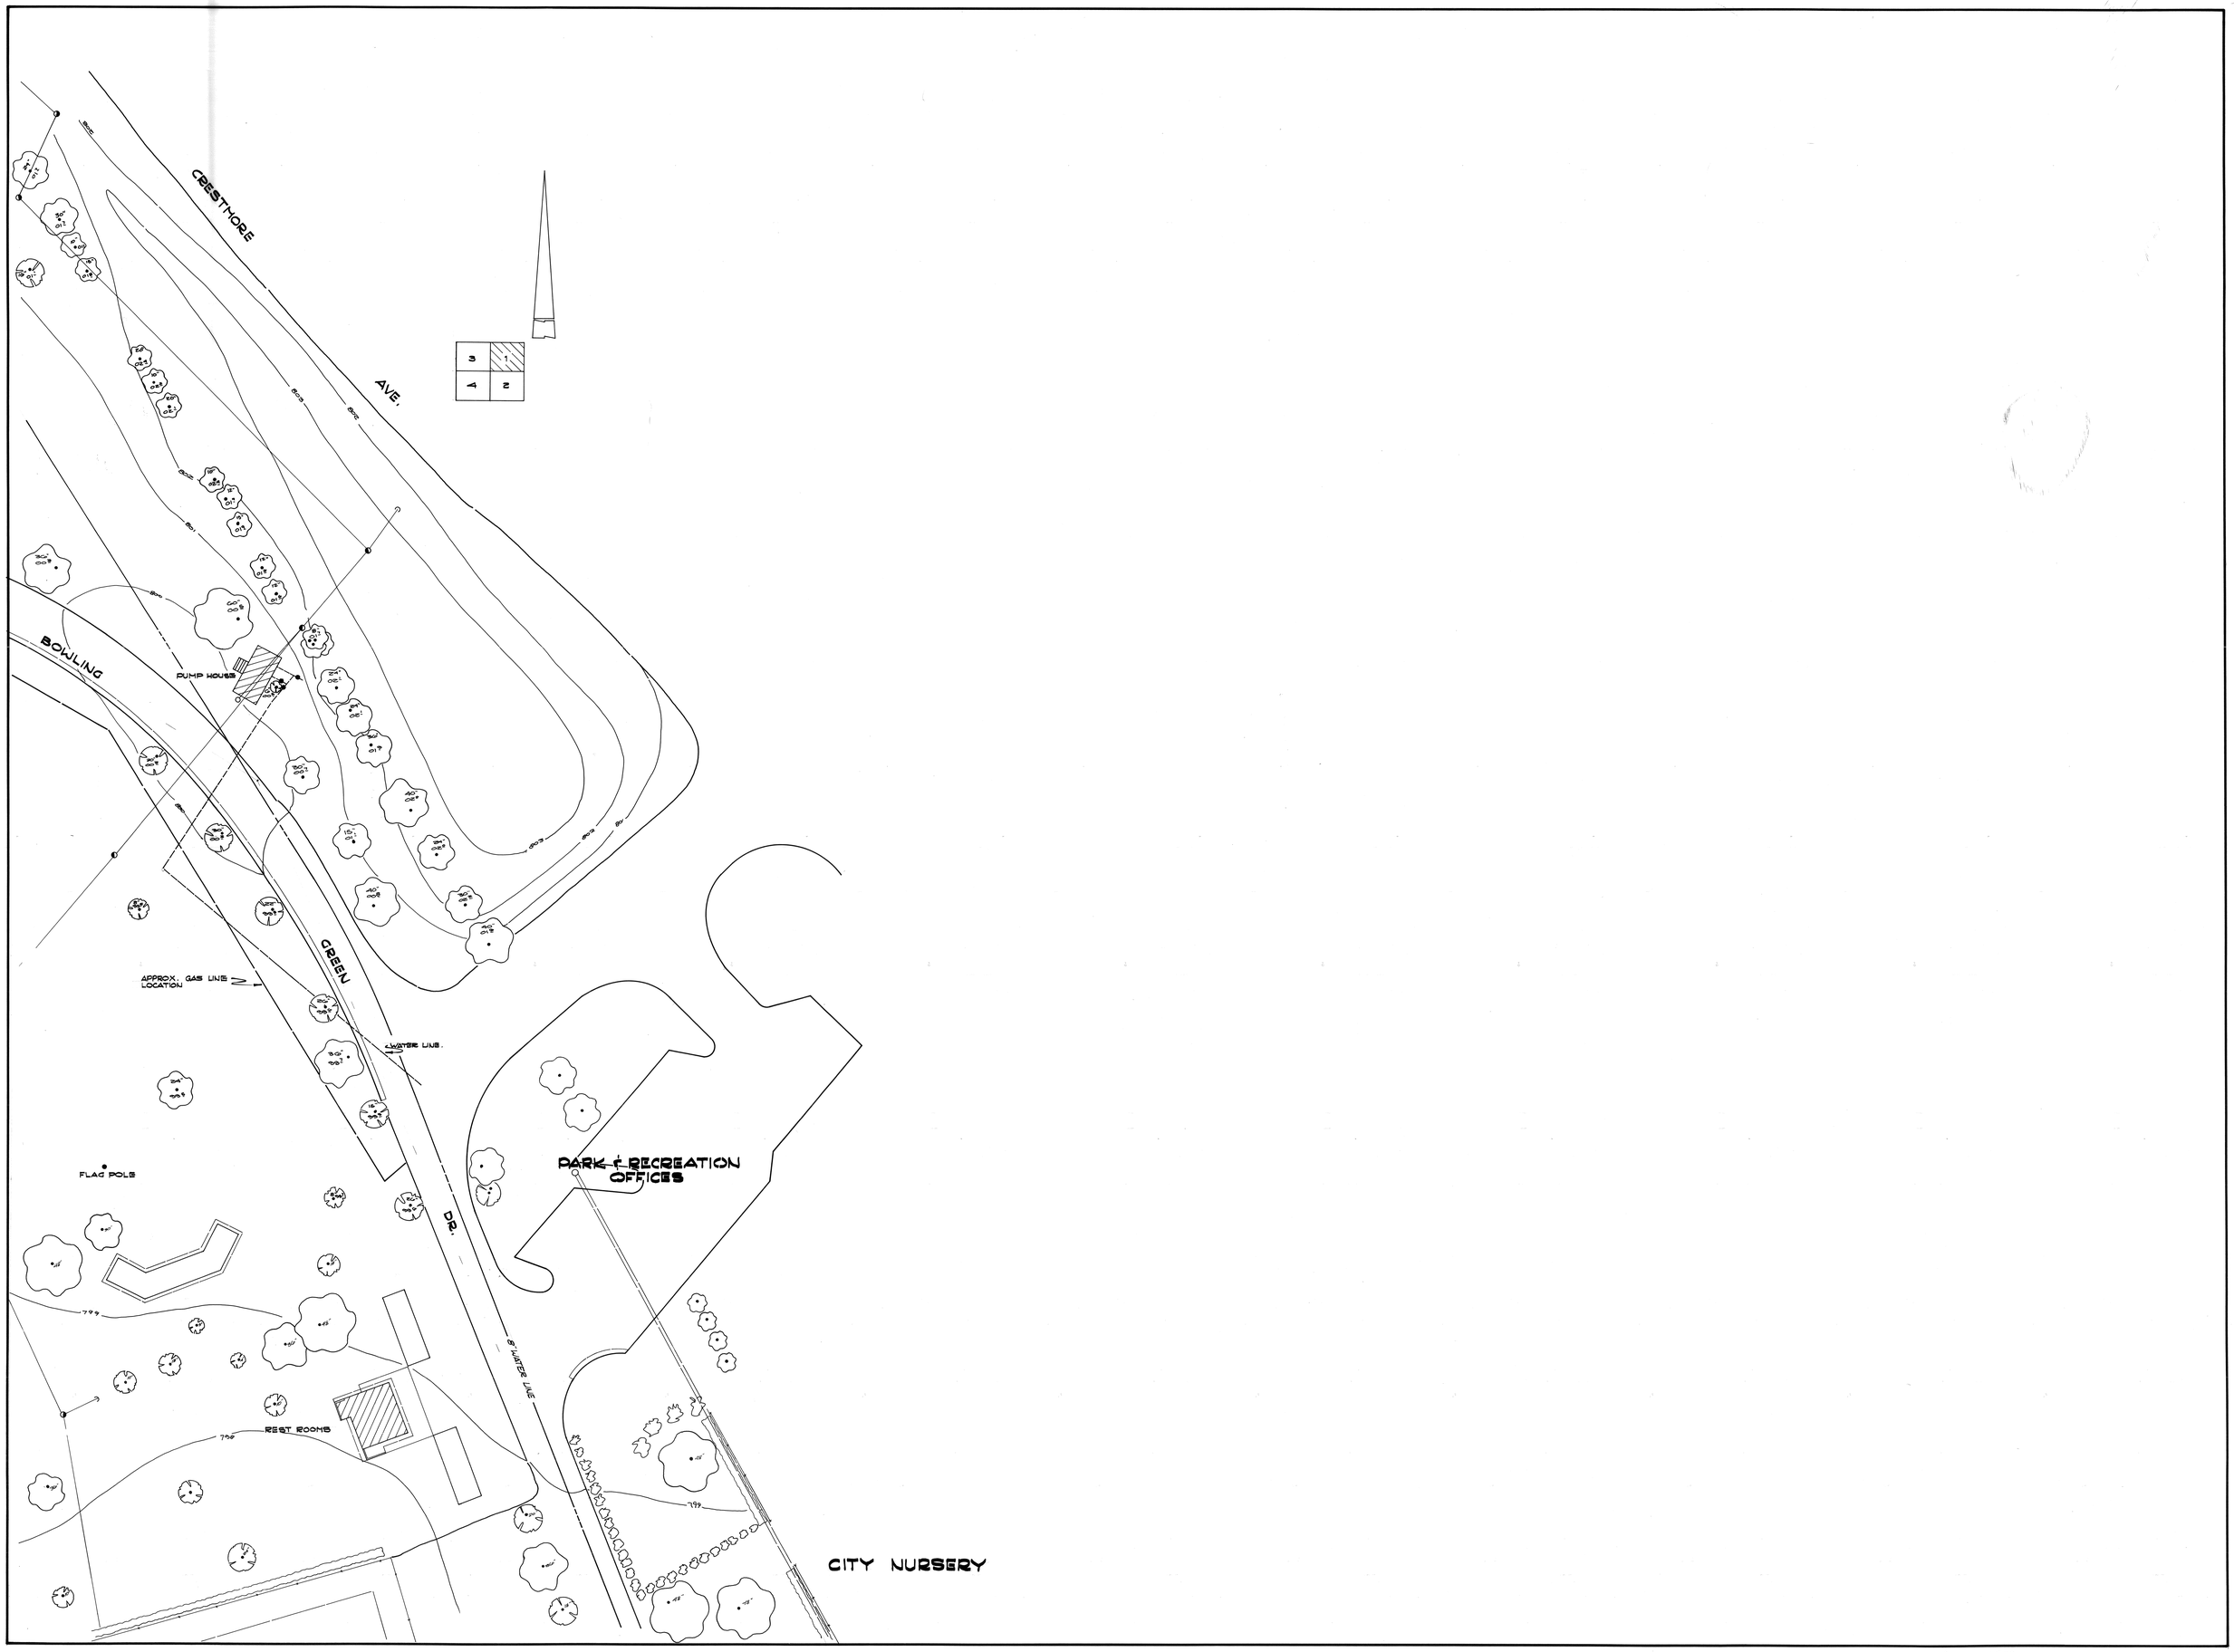
CRESTMORE AVE.
BOWLING GREEN DR.
PUMP HOUSE
APPROX. GAS LINE LOCATION
WATER LINE
FLAG POLE
PARK & RECREATION OFFICES
REST ROOMS
8" WATER LINE
CITY NURSERY
1
2
3
4

Approx. 1971