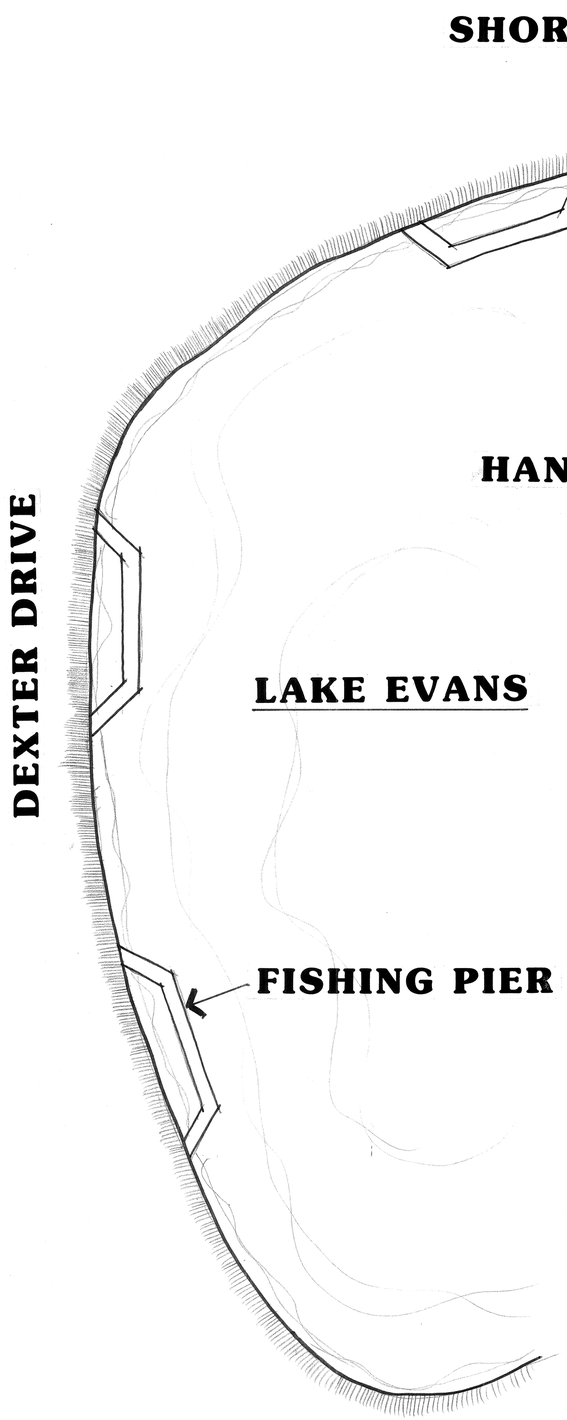

FISHING PIER LOCATIONS

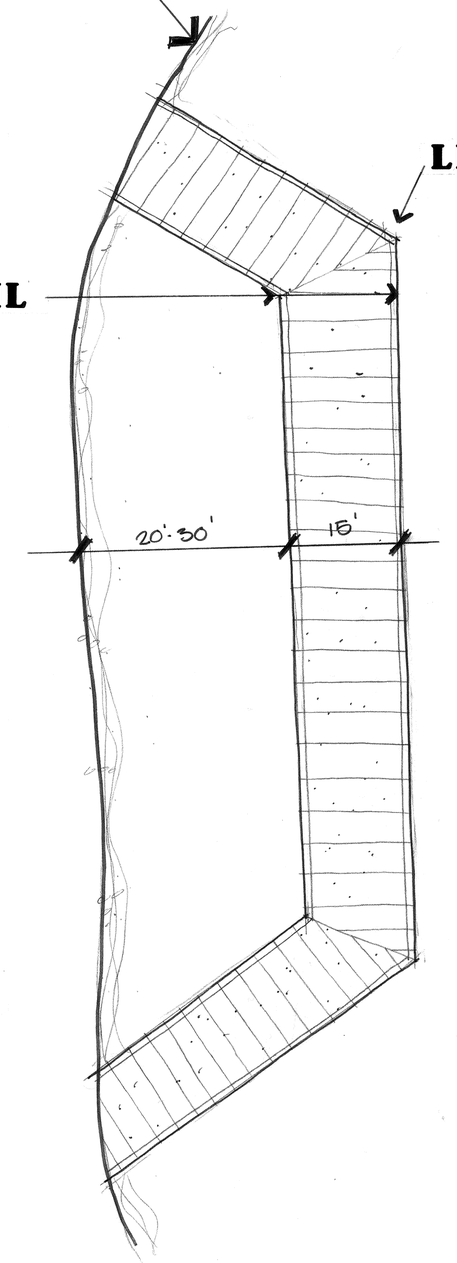

PIER BLOW-UP

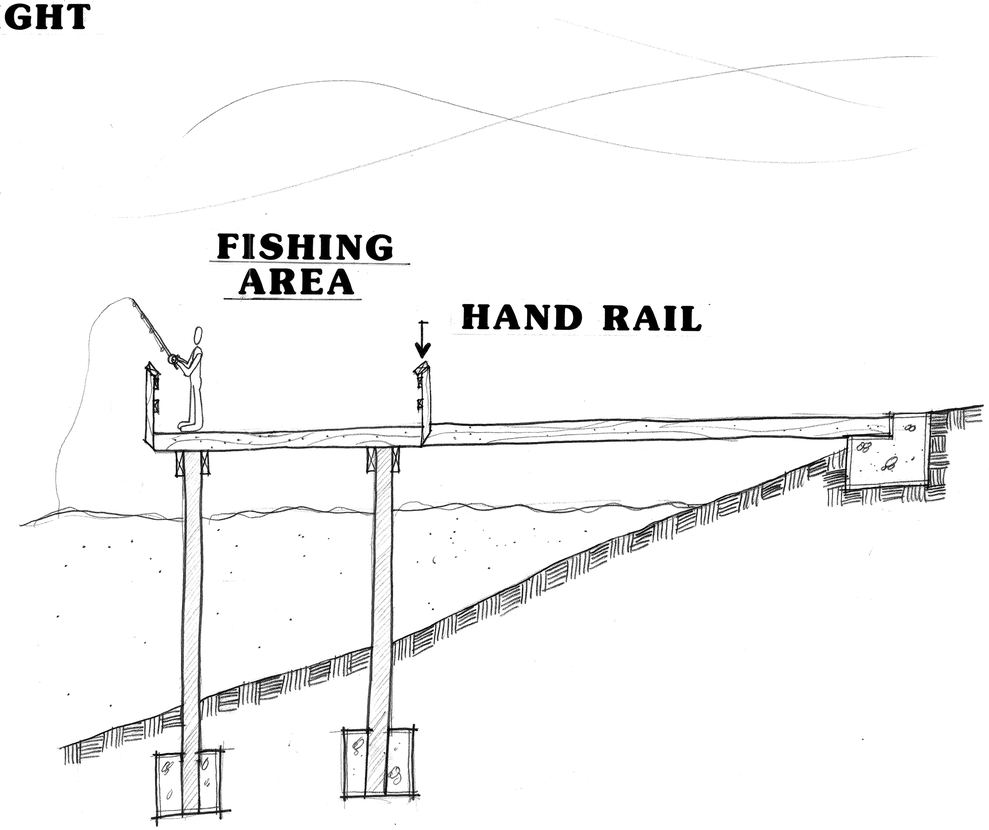

PIER SECTION

FAIRMOUNT PARK
FISHING PIERS

city of riverside
park & recreation
department
3900 MAIN ST RIVERSIDE, CALIFORNIA 92522
(714) 787-7223

revisions	by

date	SEP. 1984
design	
drawn	K.H.
check	
acc't.no.	
SHEET	of

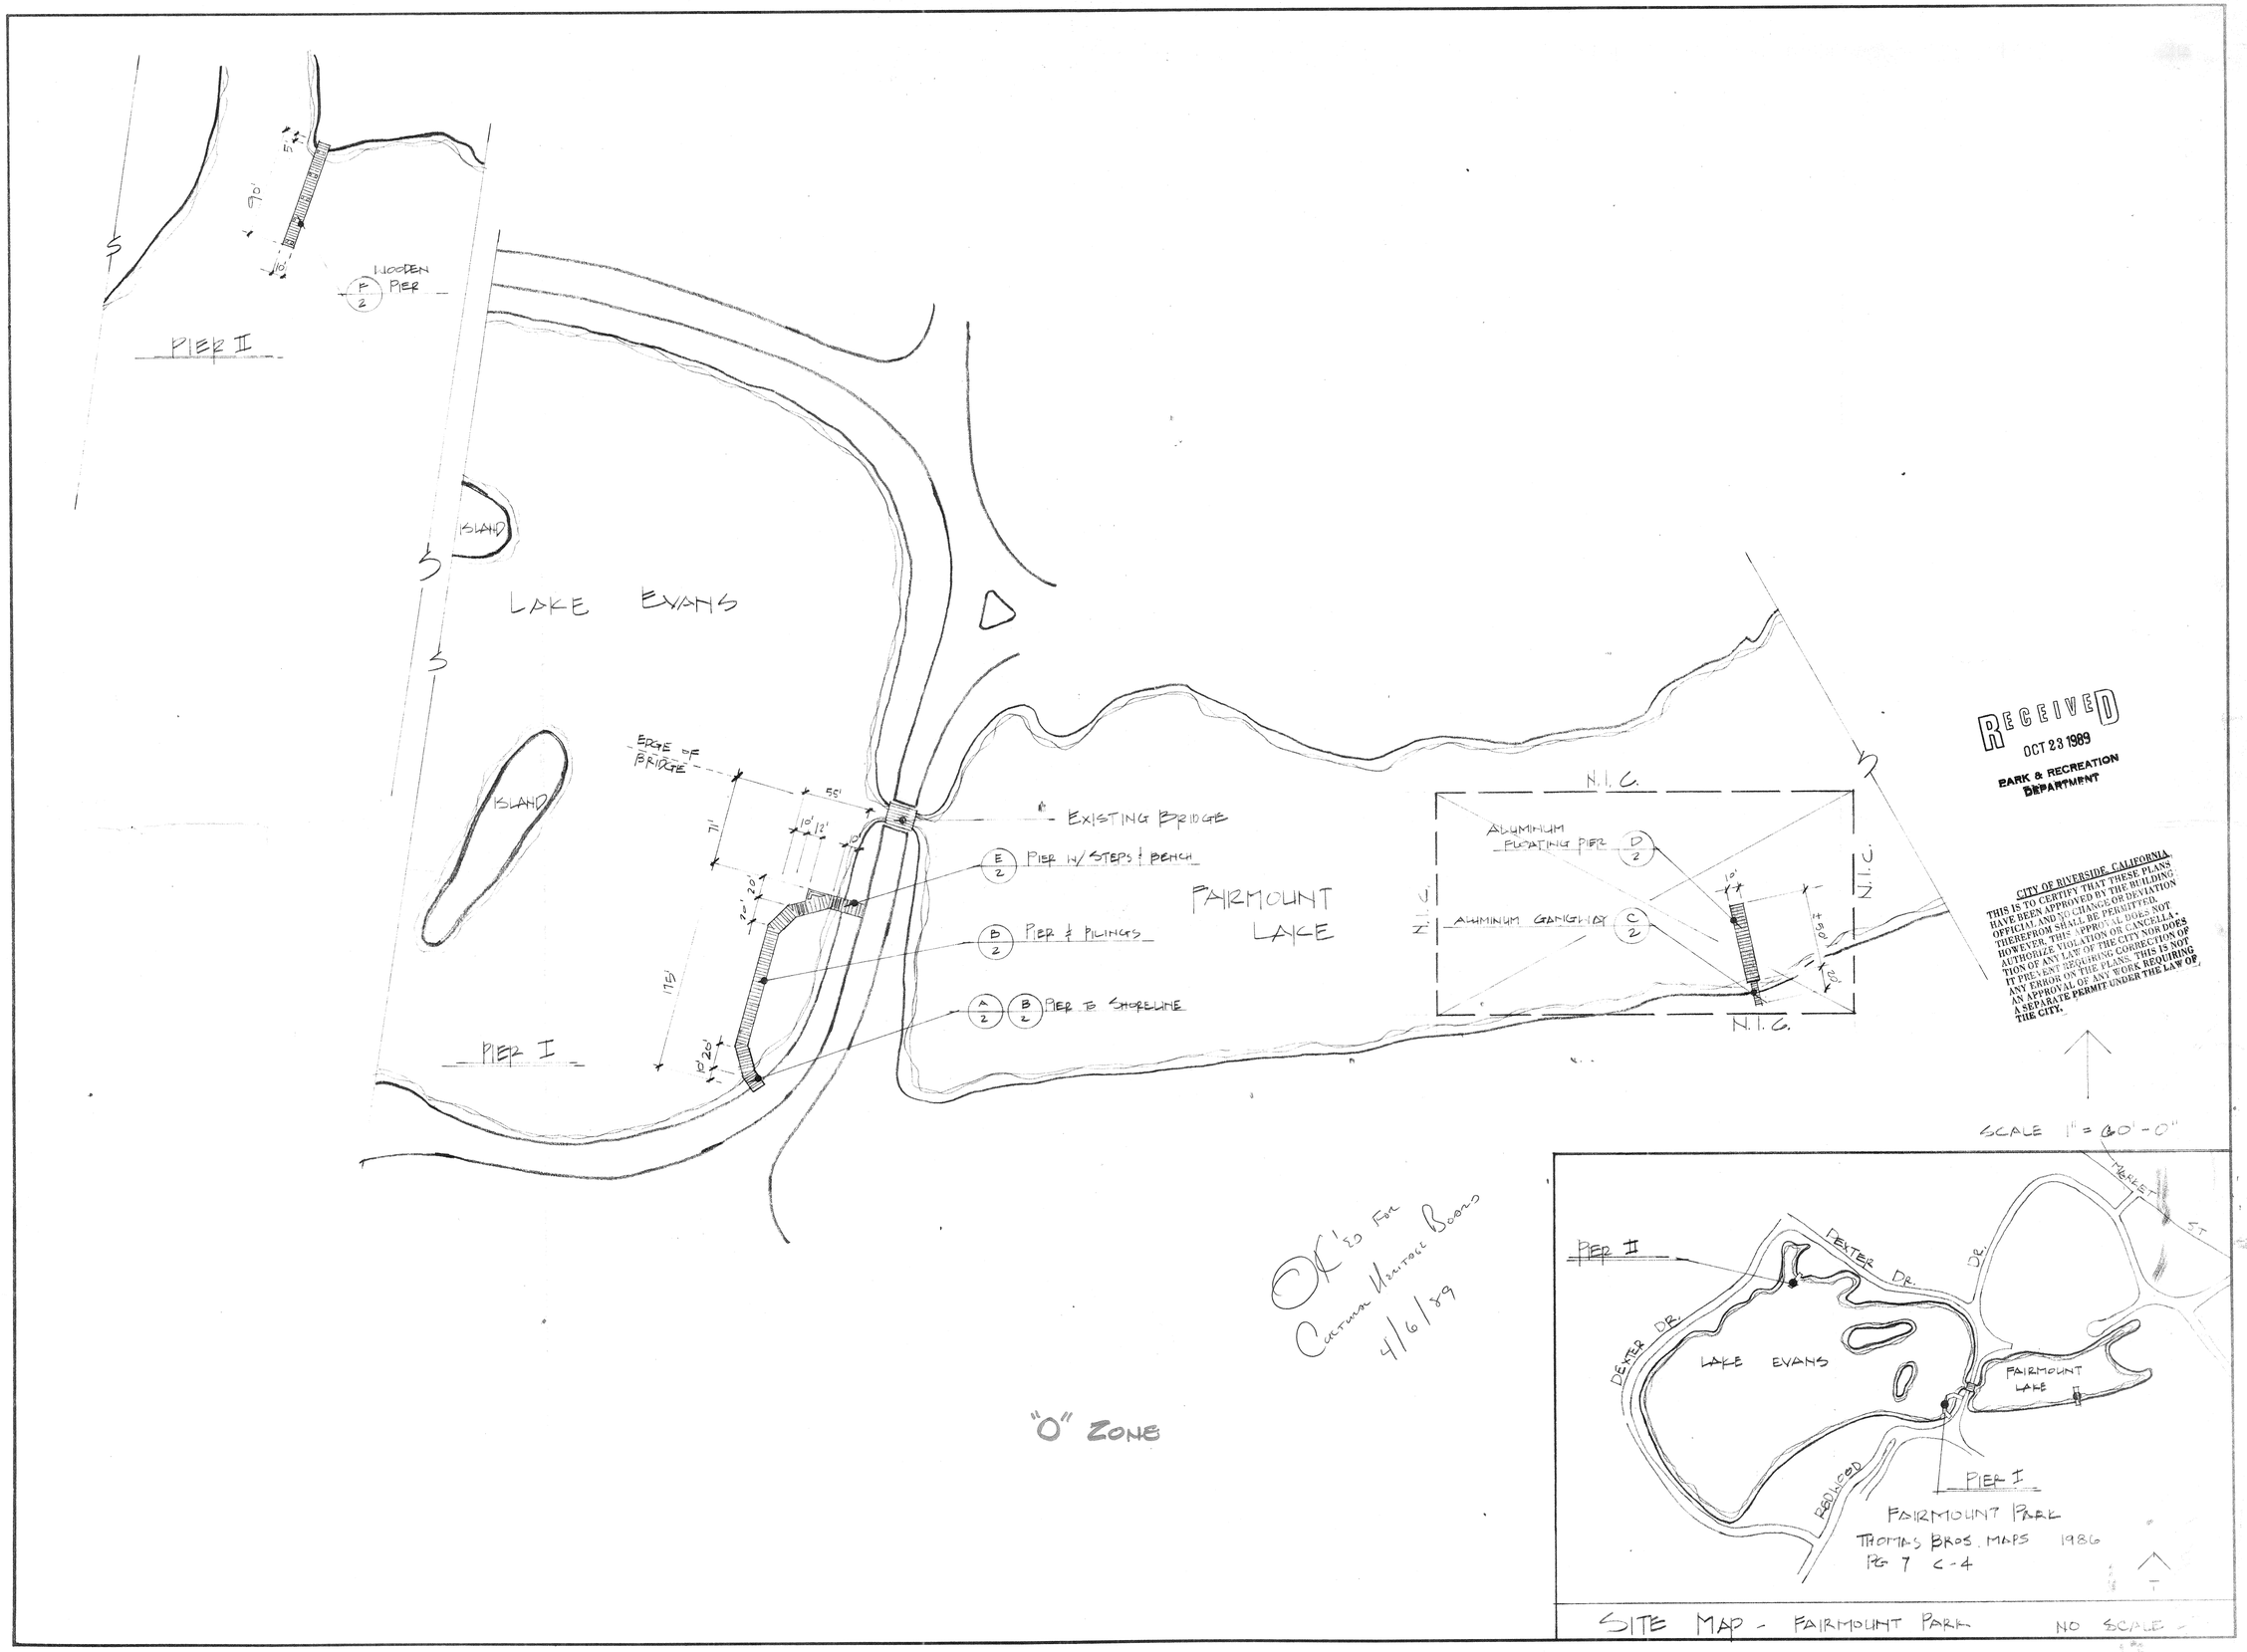

RECEIVED
OCT 23 1989
PARK & RECREATION DEPARTMENT

CITY OF RIVERSIDE, CALIFORNIA
THIS IS TO CERTIFY THAT THESE PLANS HAVE BEEN APPROVED BY THE BUILDING OFFICIAL AND NO CHANGE OR DEVIATION THEREFROM SHALL BE PERMITTED. HOWEVER, THIS APPROVAL DOES NOT AUTHORIZE VIOLATION OR CANCELLATION OF ANY LAW OF THE CITY NOR DOES IT PREVENT REQUIRING CORRECTION OF ANY ERROR ON THE PLANS. THIS IS NOT AN APPROVAL OF ANY WORK REQUIRING A SEPARATE PERMIT UNDER THE LAW OF THE CITY.

PISHING ACCESS PIERS
LAKE EVANS
CONCEPTUAL PLAN

city of riverside
park & recreation
department
3900 MAIN ST RIVERSIDE, CALIFORNIA 92522
(714) 787-7223

2601 FAIRMONT BL (FISHING PIER) SET 3 OF 2

revisions	by

date 4-22-88
design AE
drawn AE
check
acc't.no.
SHEET
ONE of 2

Bldg. No 0630

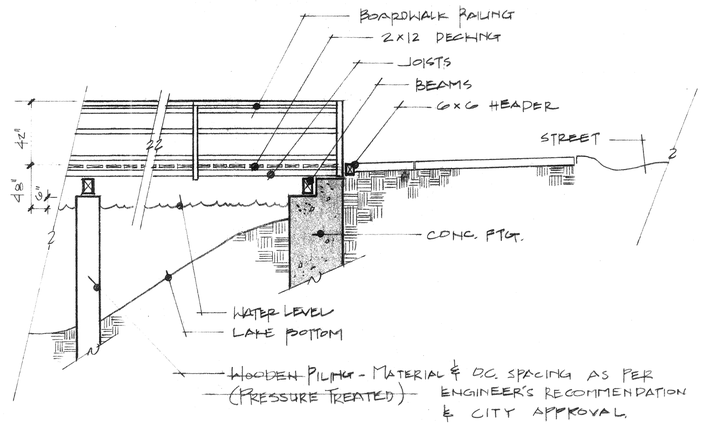

SECTION - BOARDWALK TO SHORELINE 1/4" = 1'-0" B

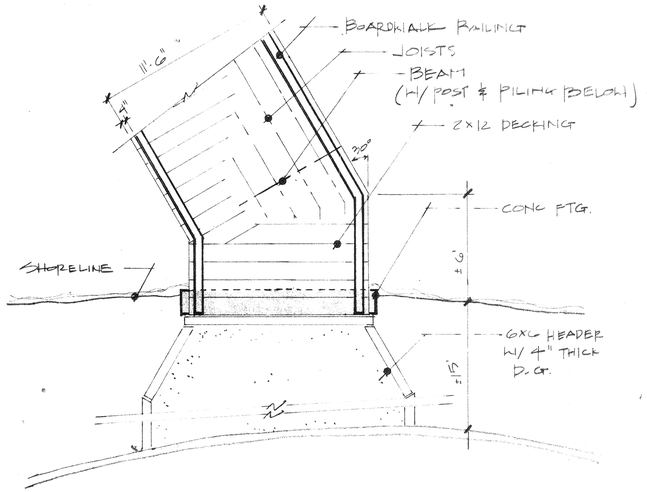

PLAN - BOARDWALK TO SHORELINE 1/4" = 1'-0" A

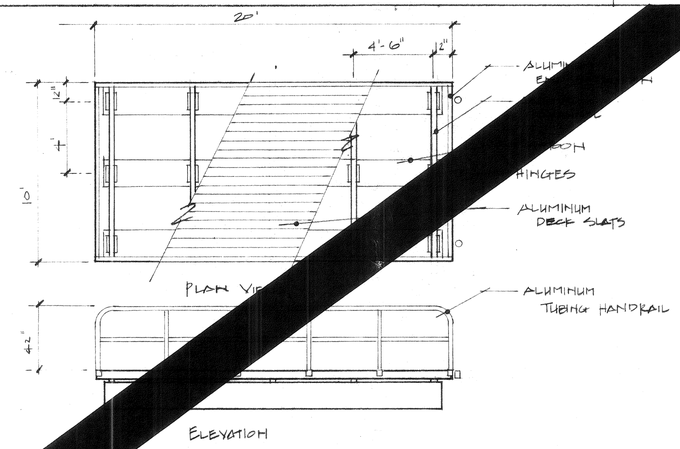

ALUMINUM PIER (NIC) 1/4" = 1'-0" D

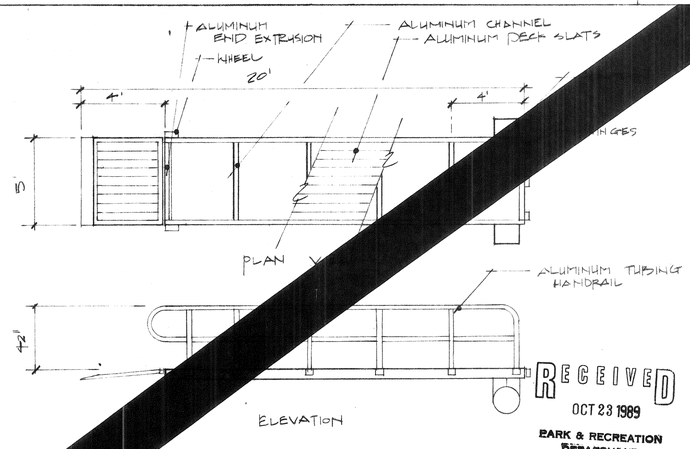

RECEIVED
OCT 23 1989
PARK & RECREATION
DEPARTMENT

ALUMINUM GANGWAY (NIC) 1/4" = 1'-0" C

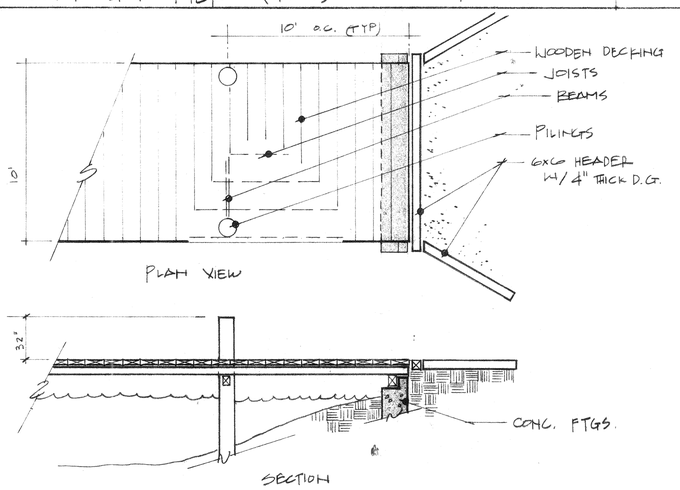

WOODEN PIER 1/4" = 1'-0" F

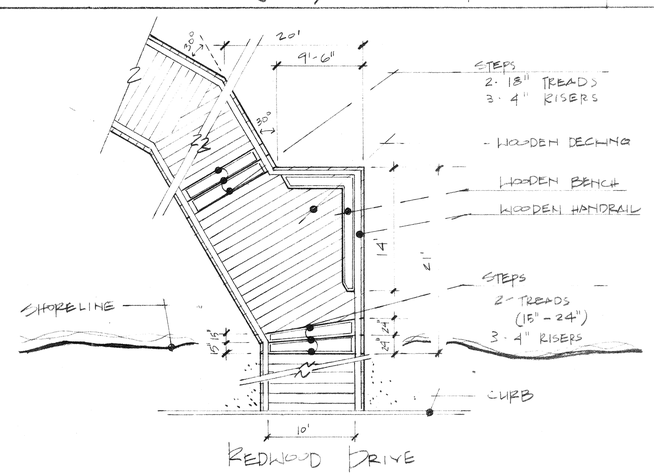

PIER W/STEPS & BENCH 1/8" = 1'-0" E

PICKING ACCESS PIERS
LAKE EVANS
CONCEPTUAL
DETAILS

city of riverside
park & recreation
department
3900 MAIN ST RIVERSIDE, CALIFORNIA 92522
(714) 787-7223

revisions	by

date	4-22-88
design	AE
drawn	AE
check	PO
acc't.no.	
SHEET	TWO of 2

PLAN No. 0636

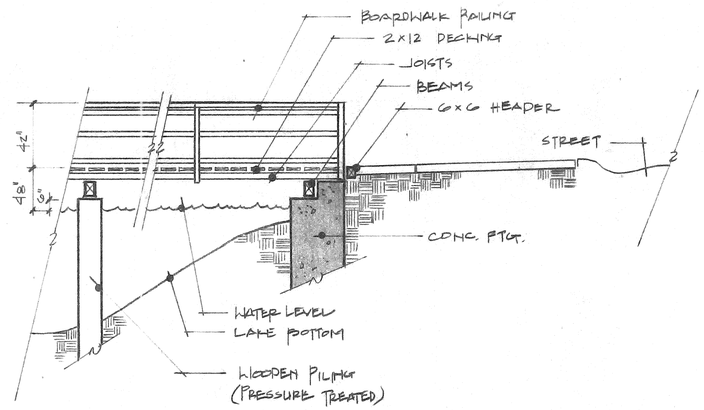

SECTION- BOARDWALK TO SHORELINE 1/4" = 1'-0" B

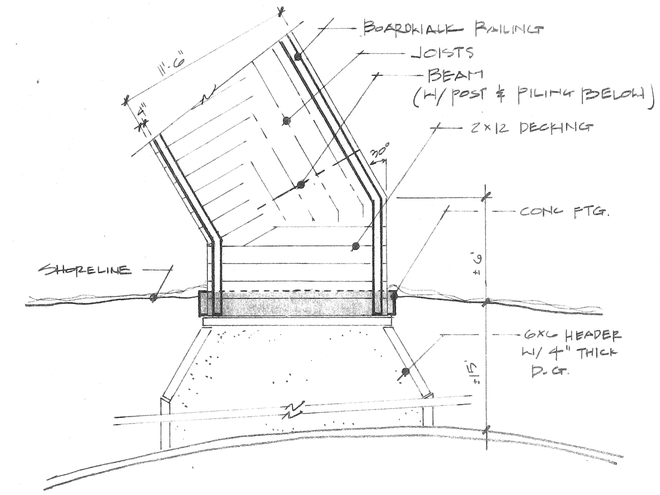

PLAN- BOARDWALK TO SHORELINE 1/4" = 1'-0" A

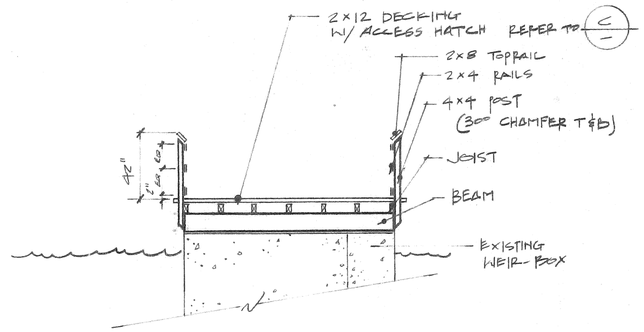

SECTION- ACCESS HATCH TO WEIR BOX 1/4" = 1'-0" D

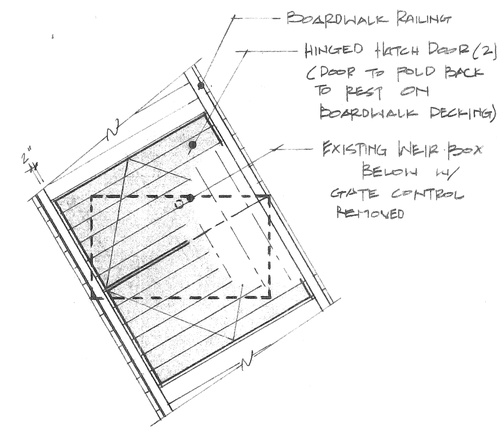

PLAN- ACCESS HATCH TO WEIR BOX 1/4" = 1'-0" C

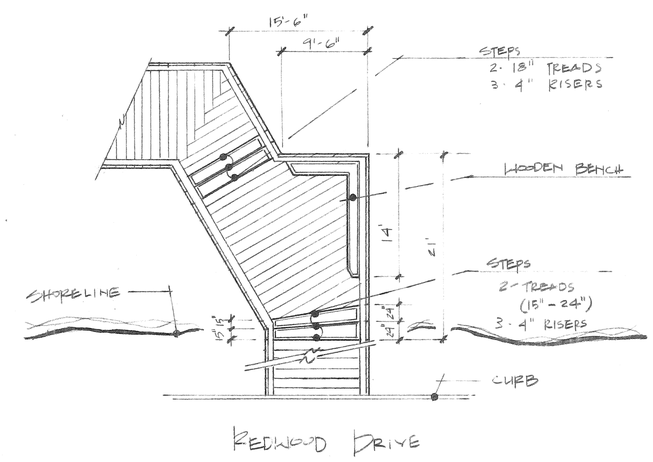

BOARDWALK W/ STEPS & BENCH 1/8" = 1'-0" E

PISHING ACCESS BOARDWALKS
LAKE EVANS
CONCEPTUAL DETAILS

city of riverside
park & recreation department
(714) 787-7223
3900 MAIN ST RIVERSIDE, CALIFORNIA 92522

revisions	by

date	1/9/87
design	
drawn	AE
check	
acc't.no.	
SHEET	TWO of 2

RECORD SET 1/16/87