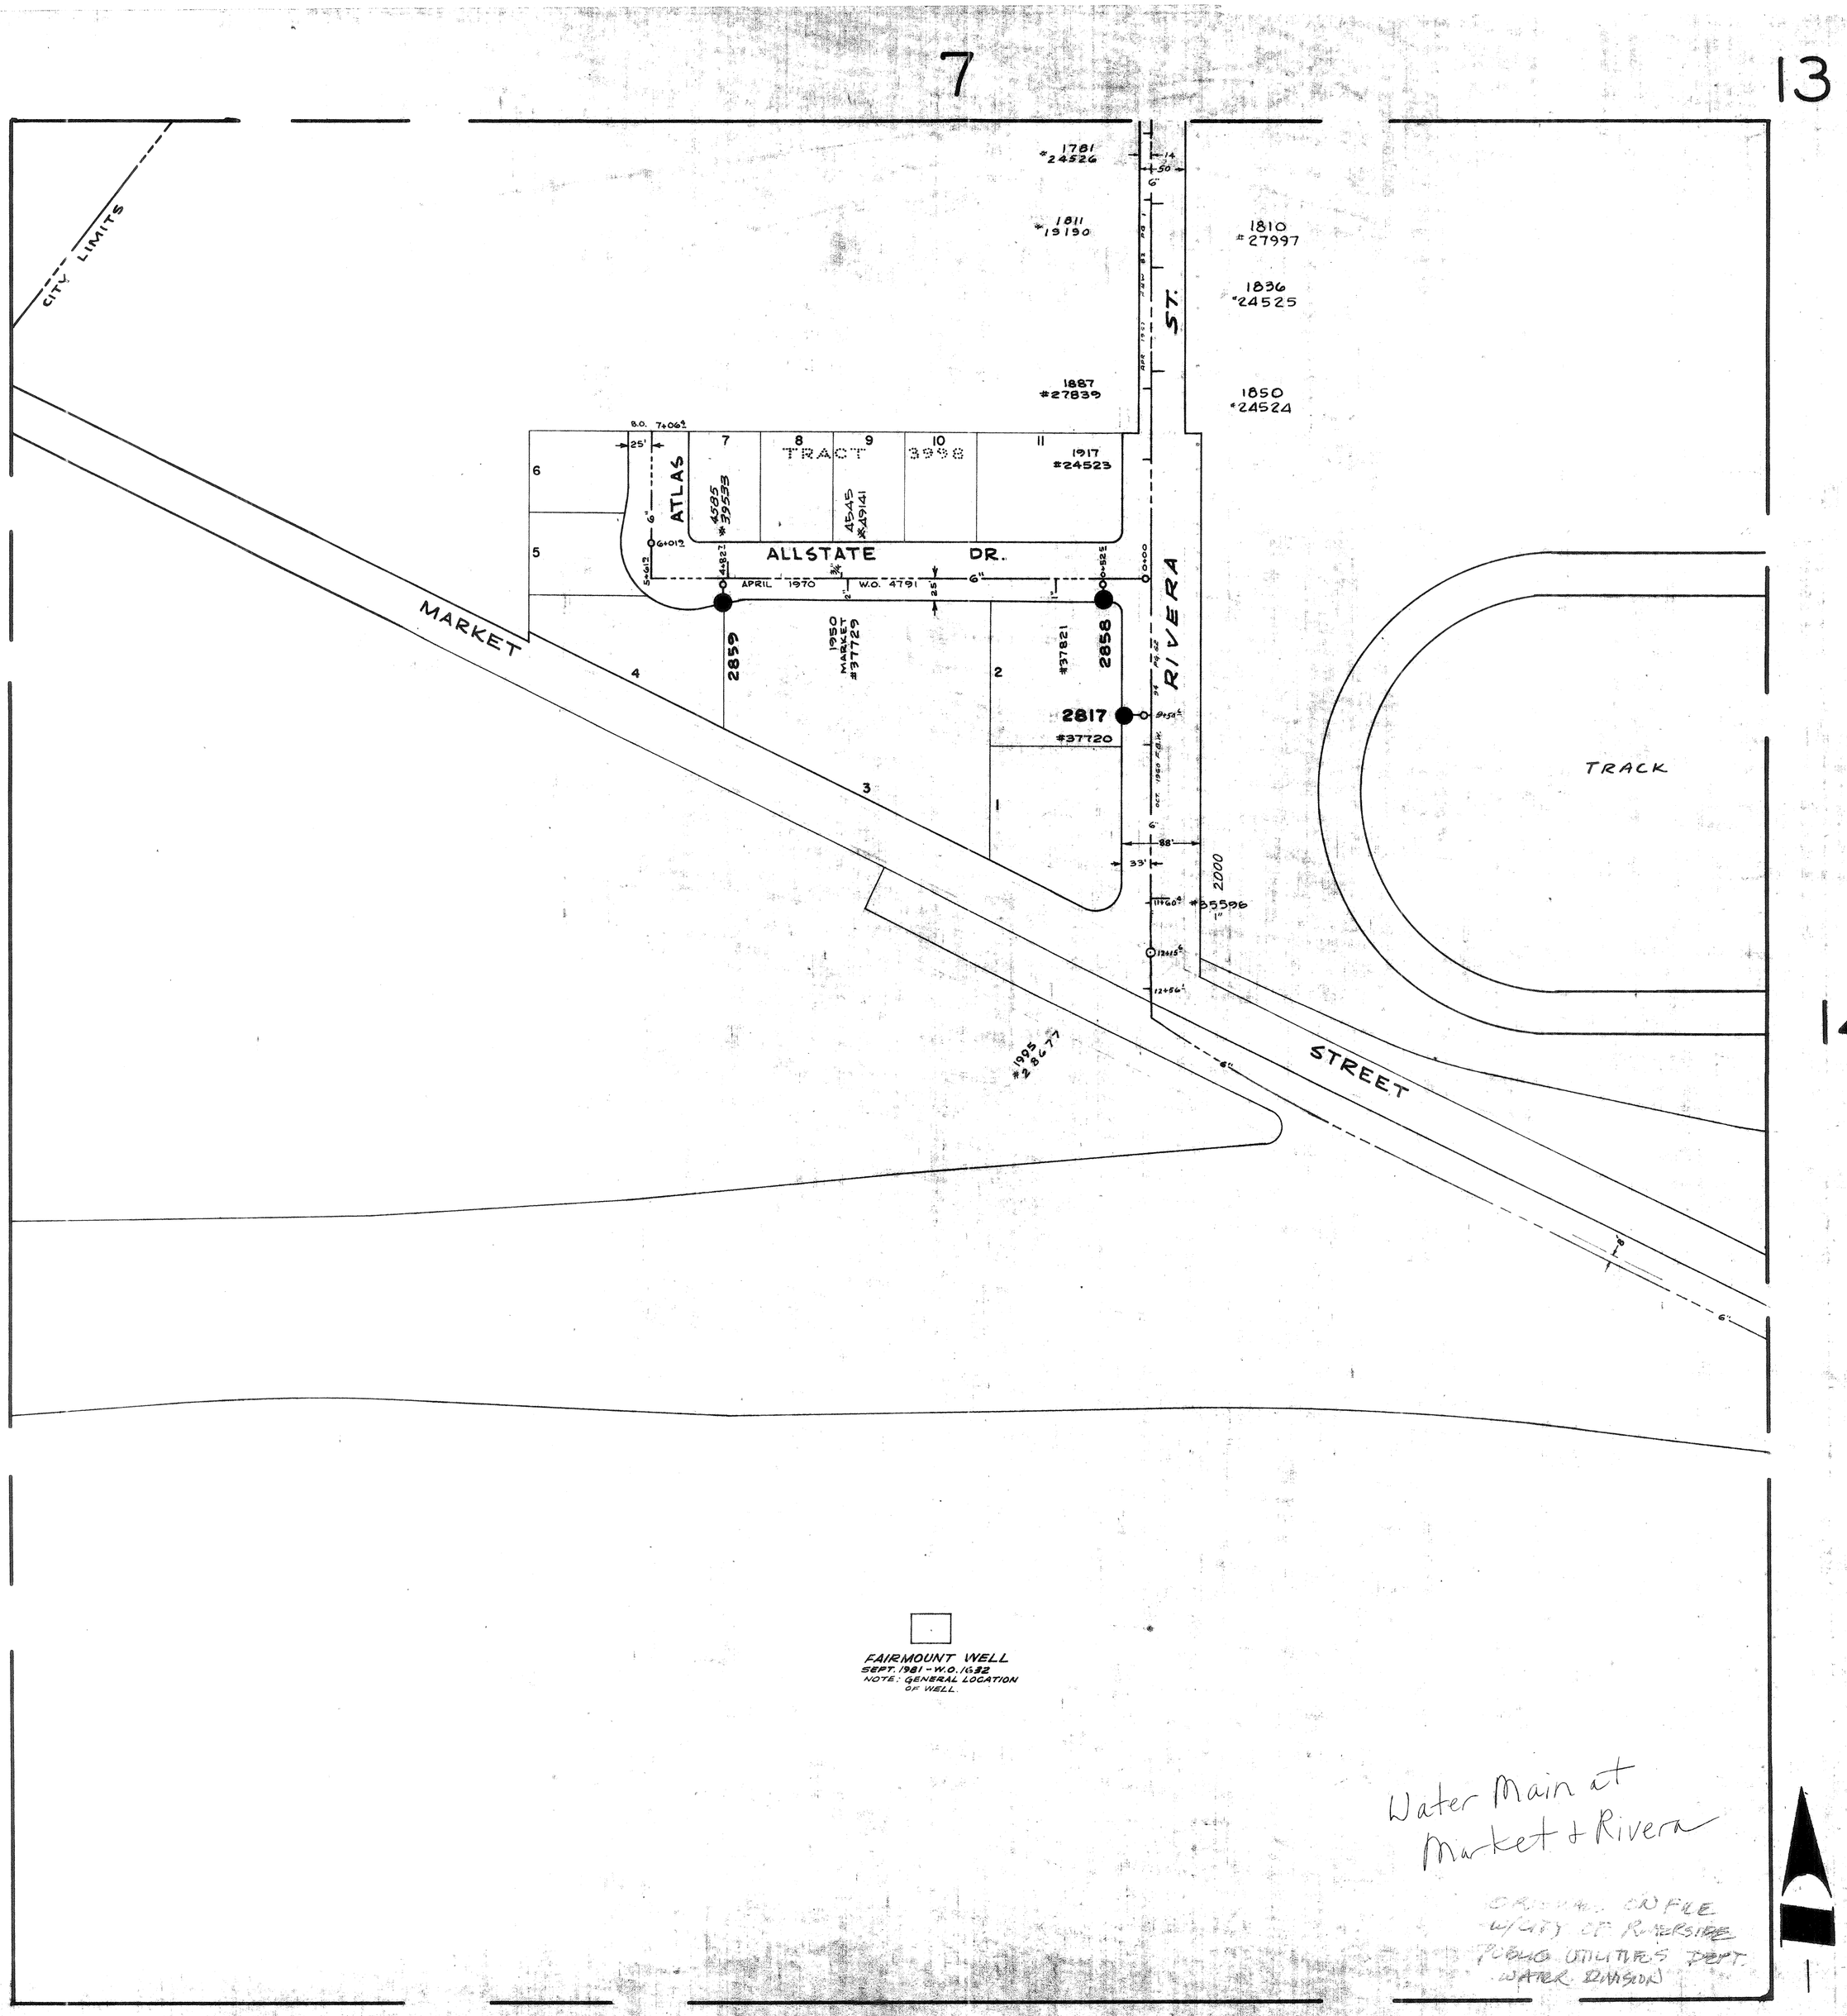
7
13
14
CITY LIMITS
MARKET
STREET
RIVERA ST.
ALLSTATE DR.
ATLAS
TRACT 3998
APRIL 1970 W.O. 4791
1781 #24526
1811 #19190
1887 #27839
1810 #27997
1836 #24525
1850 #24524
1917 #24523
4585 #39533
4545 #49141
2859
1950 MARKET #37729
#37821
2858
2817
#37720
#35596
2000
1995 #28677
TRACK
FAIRMOUNT WELL
SEPT. 1981 - W.O. 1632
NOTE: GENERAL LOCATION OF WELL.
Water Main at Market & Rivera
ORIGINAL ON FILE W/CITY OF RIVERSIDE PUBLIC UTILITIES DEPT. WATER DIVISION
21
13

8

14

13

15

22

14

ABANDONED PIPE IN AREA

Bowling green

1765 #17784
1775 IRRIGATION #9208
1775 #9208
1764 #16234
1784 #16233
3365 #8186
STANSELL
11-51 FBW 59
1814 3
1074 #16232
3866 #17811
1817 #8847
1830 #15878
1817 IRRIGATION #8847
1842 #16052
1861 #9471
1856 #16053
1870 #15879
1869 #33526
1893 #10950
1886 #16231
3879 #17812
SHAMROCK
1907 #16858
1922
1075 #16230
3876 #17100
1923 #12201
1944 #15880
1937 #8982
1953 #8960
1962 #12744
1969 #8965
1980 #12312
1987 #15689
1995 IRRIGATION #10913
STODDARD
6-52 FBW 60
1098
2020 #11645
3870 #16432
2025 #7855
2042 #11647
2041 #7852
2055 #7063
2054 #10908
4031 #8321
2506
3961 #11128
FAIRGROUNDS ST.
3910 #35938
14-894
14-93
2167 #8250
2191 #5770
2223 #14290
4025 TEMP #13124
1927
2301 #11389
1467
2497 #28358
2175 #8493
#35937
2304 #33502
806
2545 #13604 P.S.
2225 MARKET #2100 O.A.M.
2225 MARKET #29744 P.S.
2755
3520
"OLD" ZOO 22463
MARKET STREET
REDWOOD DR.
BOWLING GREEN DR.
FAIRMOUNT
CARTHAGE
OGDEN
23-06-7.51 6"A RED. 7.50 END 6" C.I.


13
21
20
22
28
21
FIELD LANE
WELL STAND PIPE
16" CONC. PIPE N.T.S.
DEXTER DRIVE
BUBBLER
Porcel Map 59
Par. 2
Par. 1
TRACT
CIRCLE LAZY "J" ROAD
WELL ROAD
BUBBLING
LA PAZ LANE
LEGION WAY
LAKE EVANS
Water FBW
DEXTER DRIVE

REDWOOD DR.

DEXTER DRIVE

8" JULY 1948 W.O. 4536

G.V. — ALSO ON Pg. 16

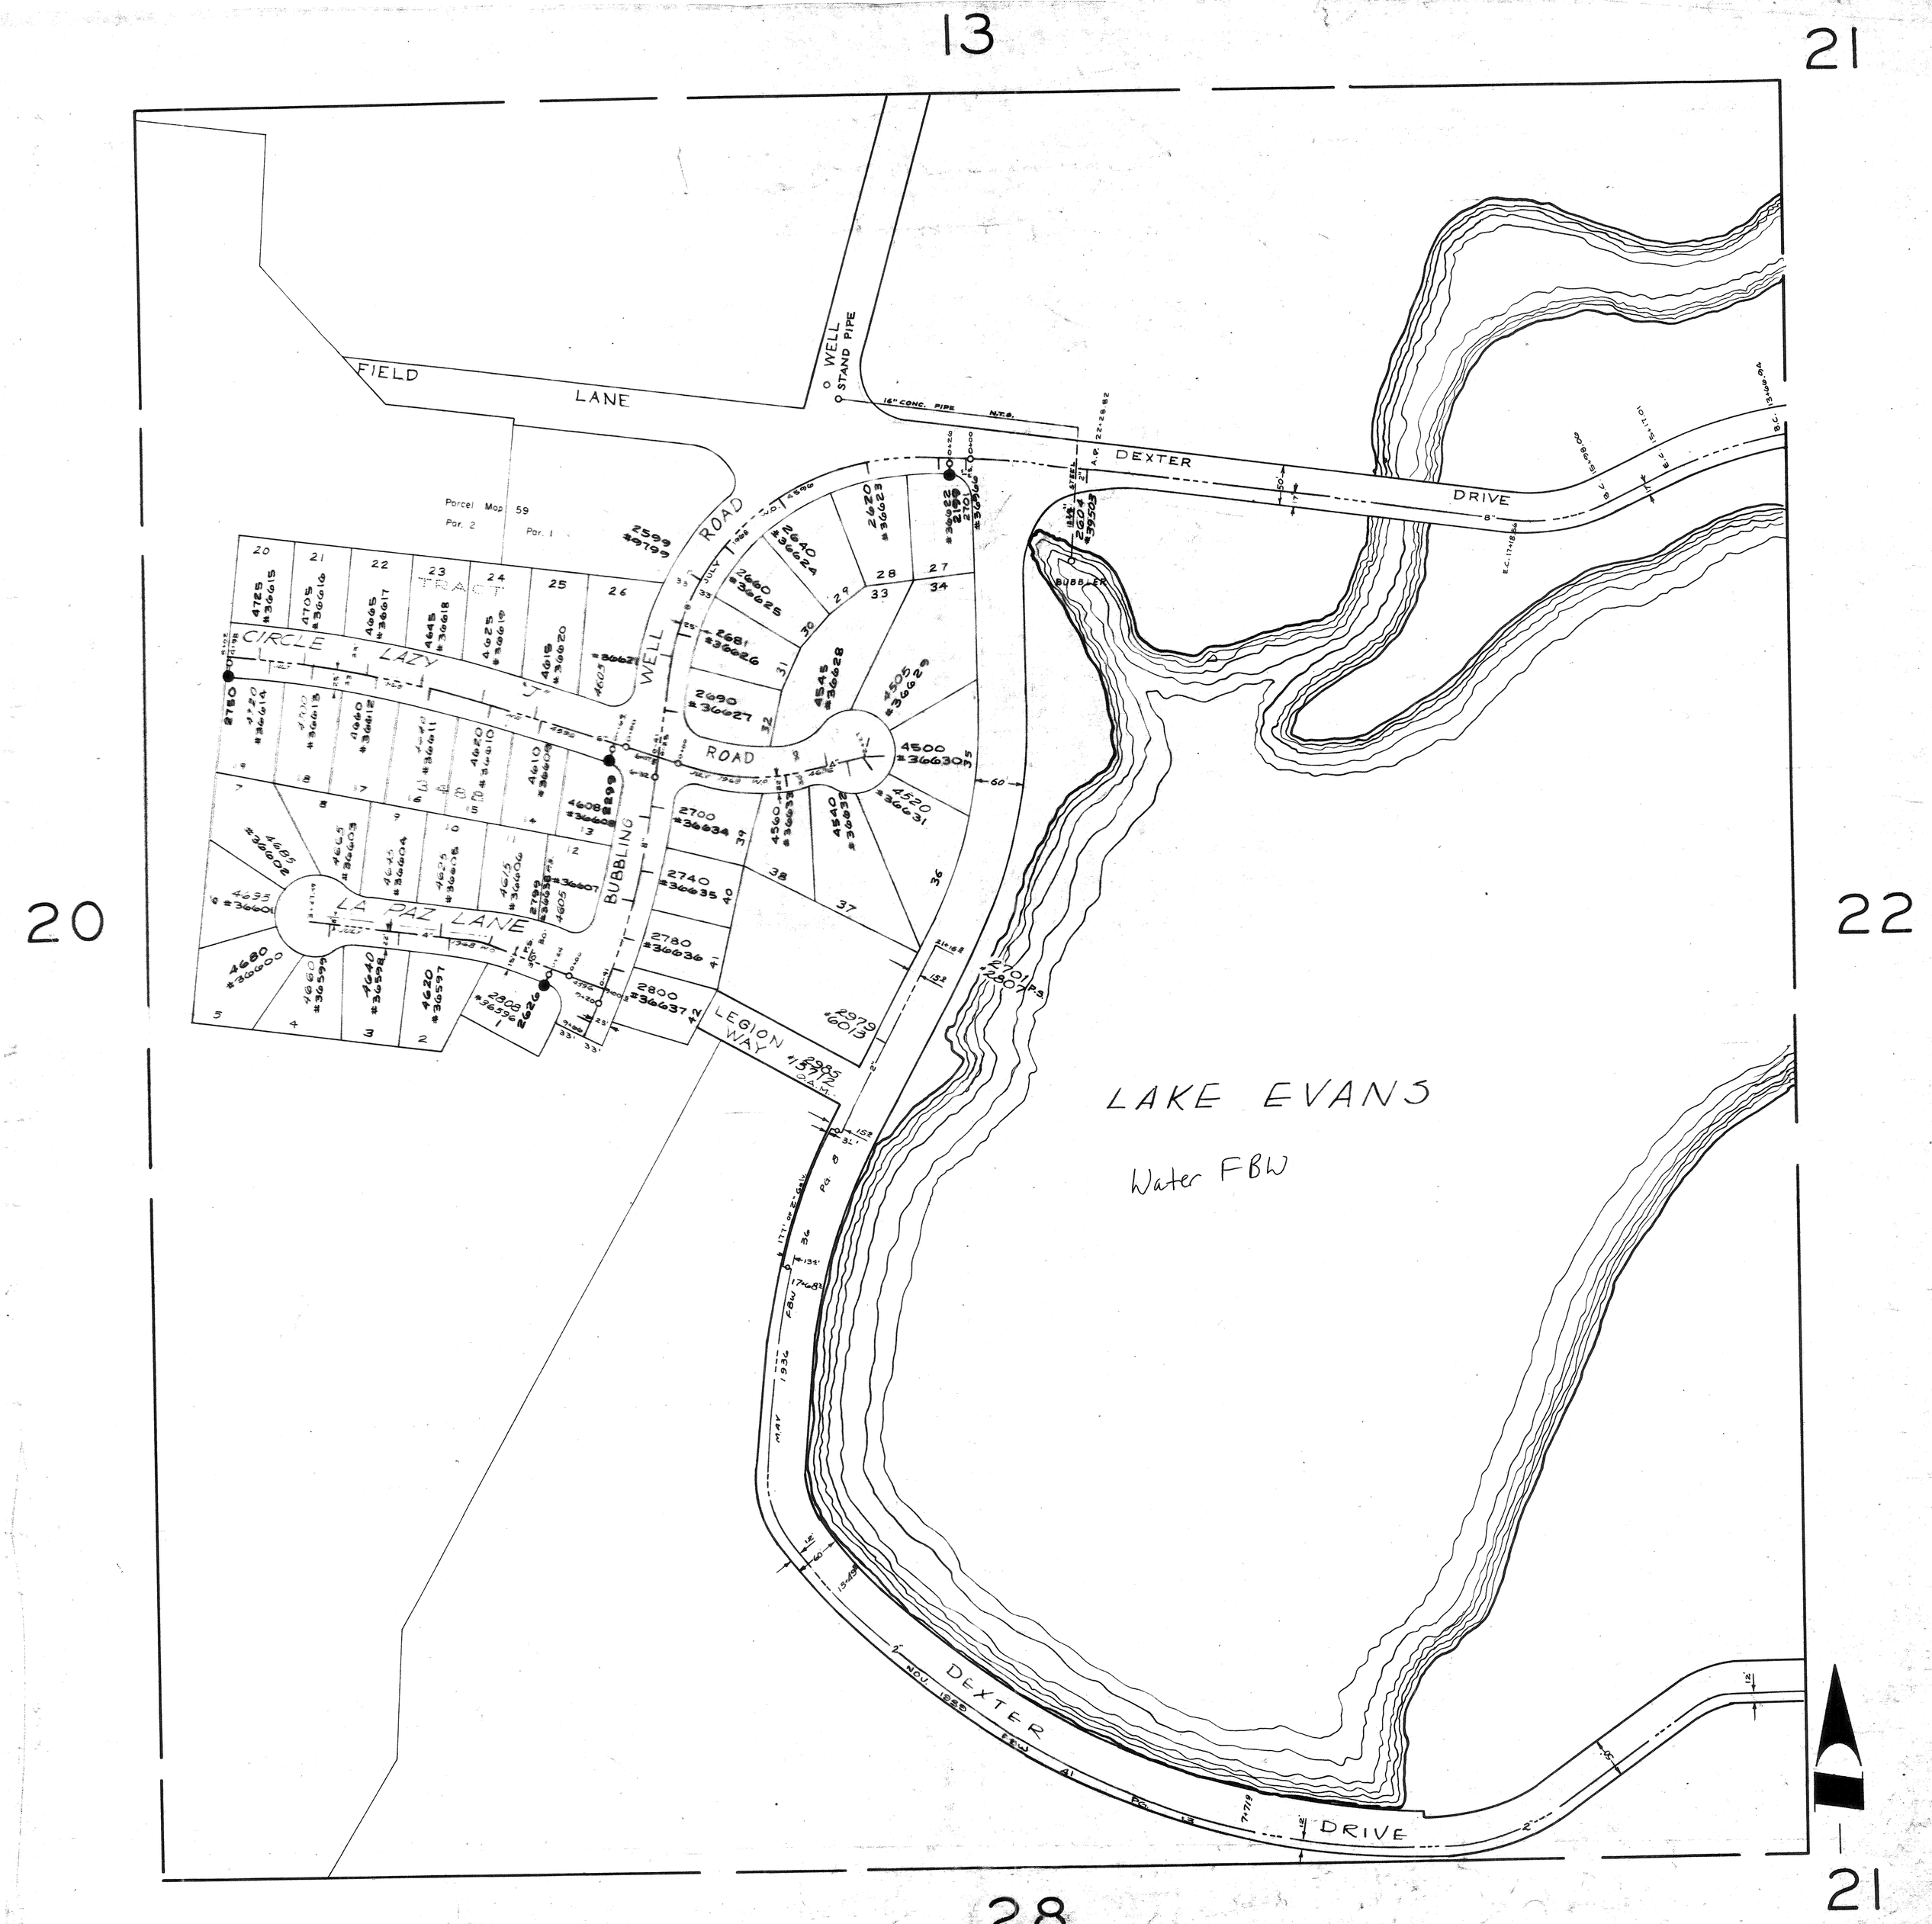2946

LAKE

EVANS

PARK (CONCESSIONS) #5216

FAIRMOUNT PARK #395

Abandoned Pipe W/Sewer

BANKS LANE

BOWLING GREEN

12" 1948 W.O. #351

405' #29353

2754

FAIRMOUNT PK. #2238

2501 #5231

2504 #20790

2478 #5890 P.S.

2446 #10333 (B.A.M. ?)

FAIRMOUNT BLVD.

2585 #9320 P.S.

JAN. 1931

MARCH 1941

RIDGE ROAD

FAIRMOUNT PARK #395

PARK VIEW

BROCKTON 1591

CRESCENT AVE.

1590

576

574

564

2773

REDWOOD DRIVE

RAND AVE.

HOUGHTON STREET

PINE STREET

CEDAR ST.

MONTECITO HEIGHTS

LOCUST STREET

BROCKTON AVE.

FAIRMOUNT ESTATES

CITY TRACT

PARK TRACT

ABANDONED PIPE IN AREA

N