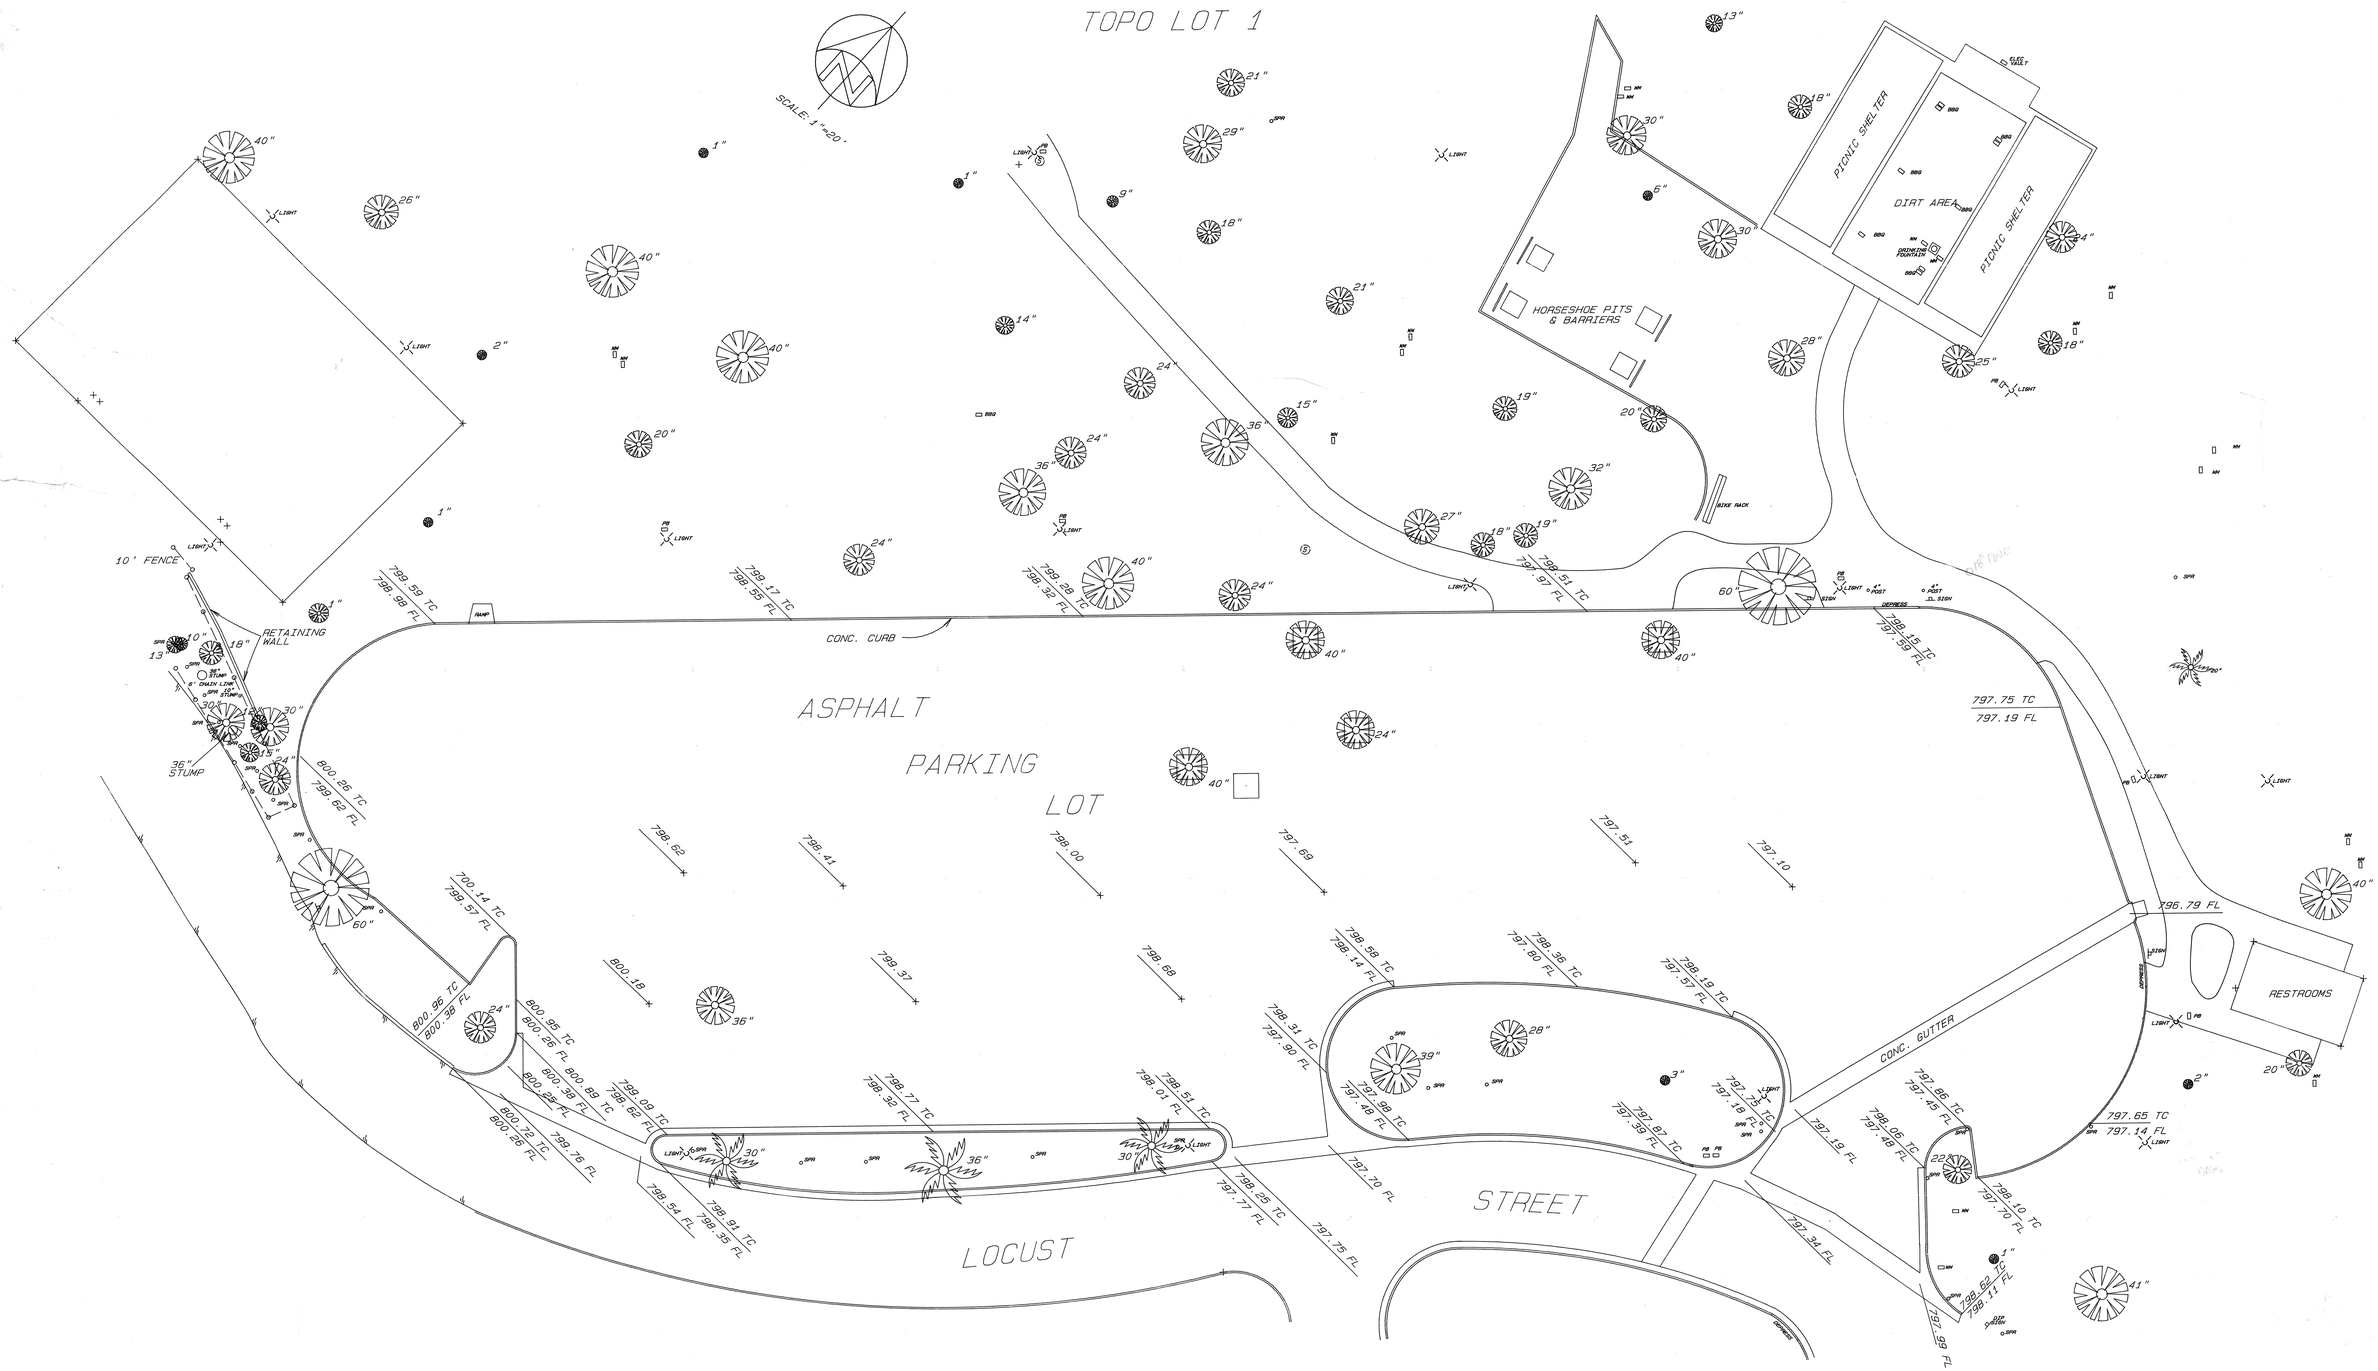

RECEIVED
OCT 23 1991
PARK & RECREATION DEPARTMENT

DRAWING NUMBER
Fairmount
PLAN HOLD CORPORATION • IRVINE, CALIFORNIA
RECORDER BY NUMBER 07541

DRAWING NUMBER
PLAN HOLD CORPORATION • IRVINE, CALIFORNIA
RECORDER BY NUMBER 07541

DRAWING NUMBER
PLAN HOLD CORPORATION • IRVINE, CALIFORNIA
RECORDER BY NUMBER 07541

DRAWING NUMBER
FA-169 170
PLAN HOLD CORPORATION • IRVINE, CALIFORNIA
RECORDER BY NUMBER 07541

DRAWI
PLAN HOLD CORPOR
RECORDER

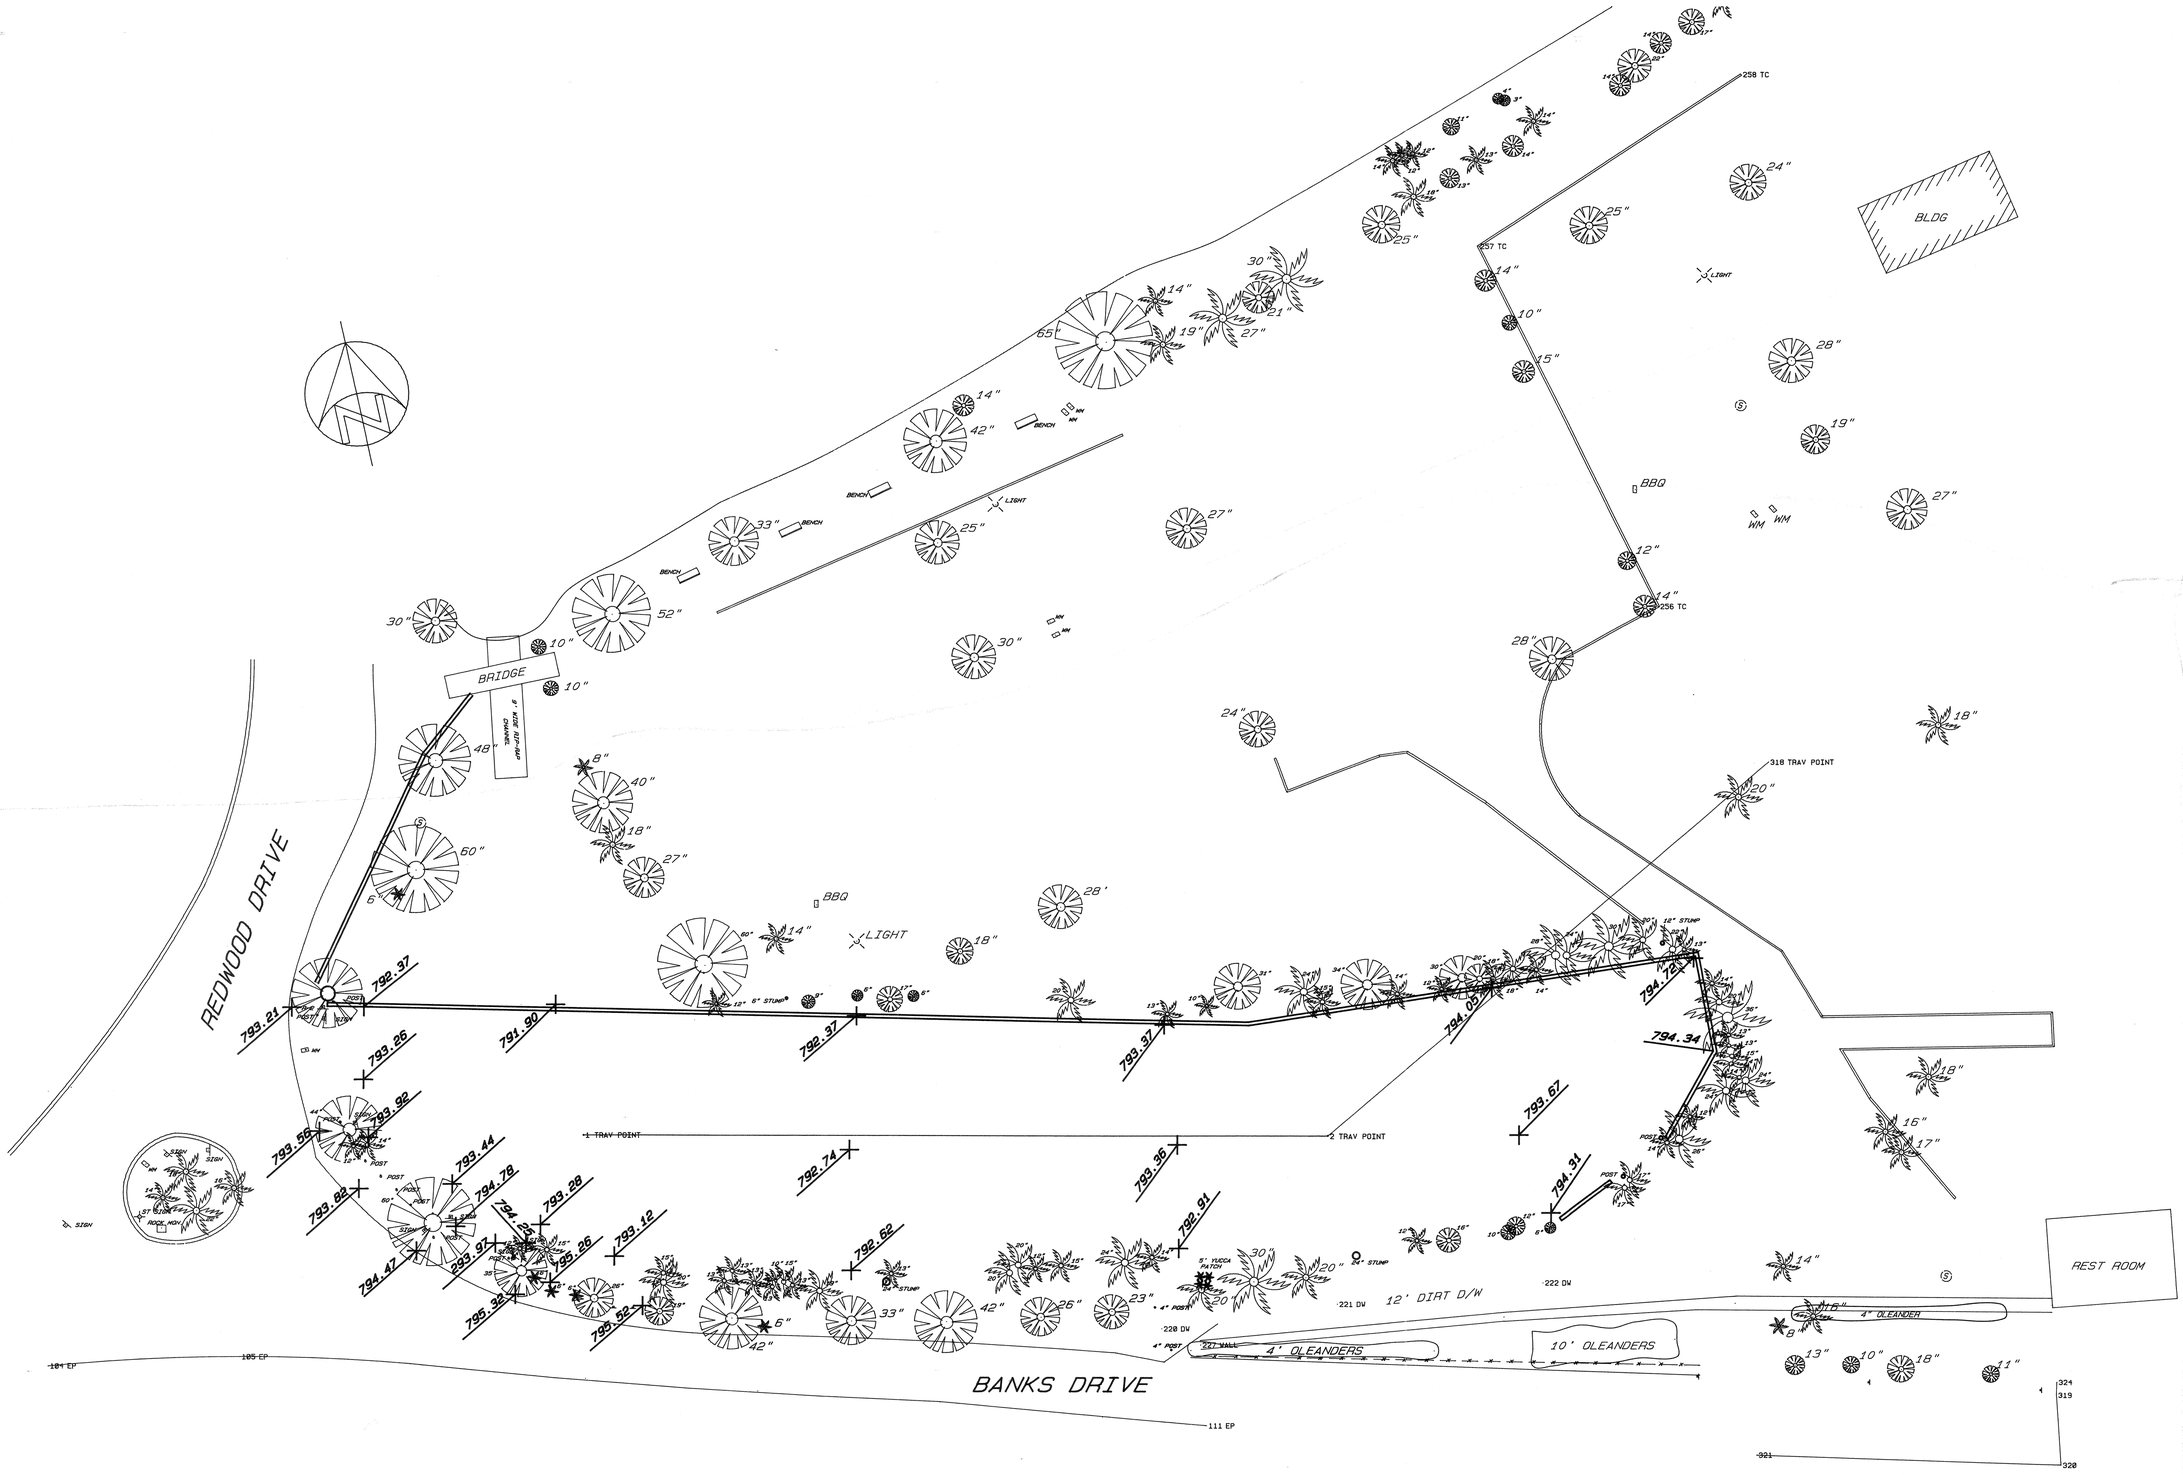

TOPO PARKING LOT 2

SCALE 1"=20'

RECEIVED
OCT 23 1991
PARK & RECREATION DEPARTMENT

TOPO SURVEY