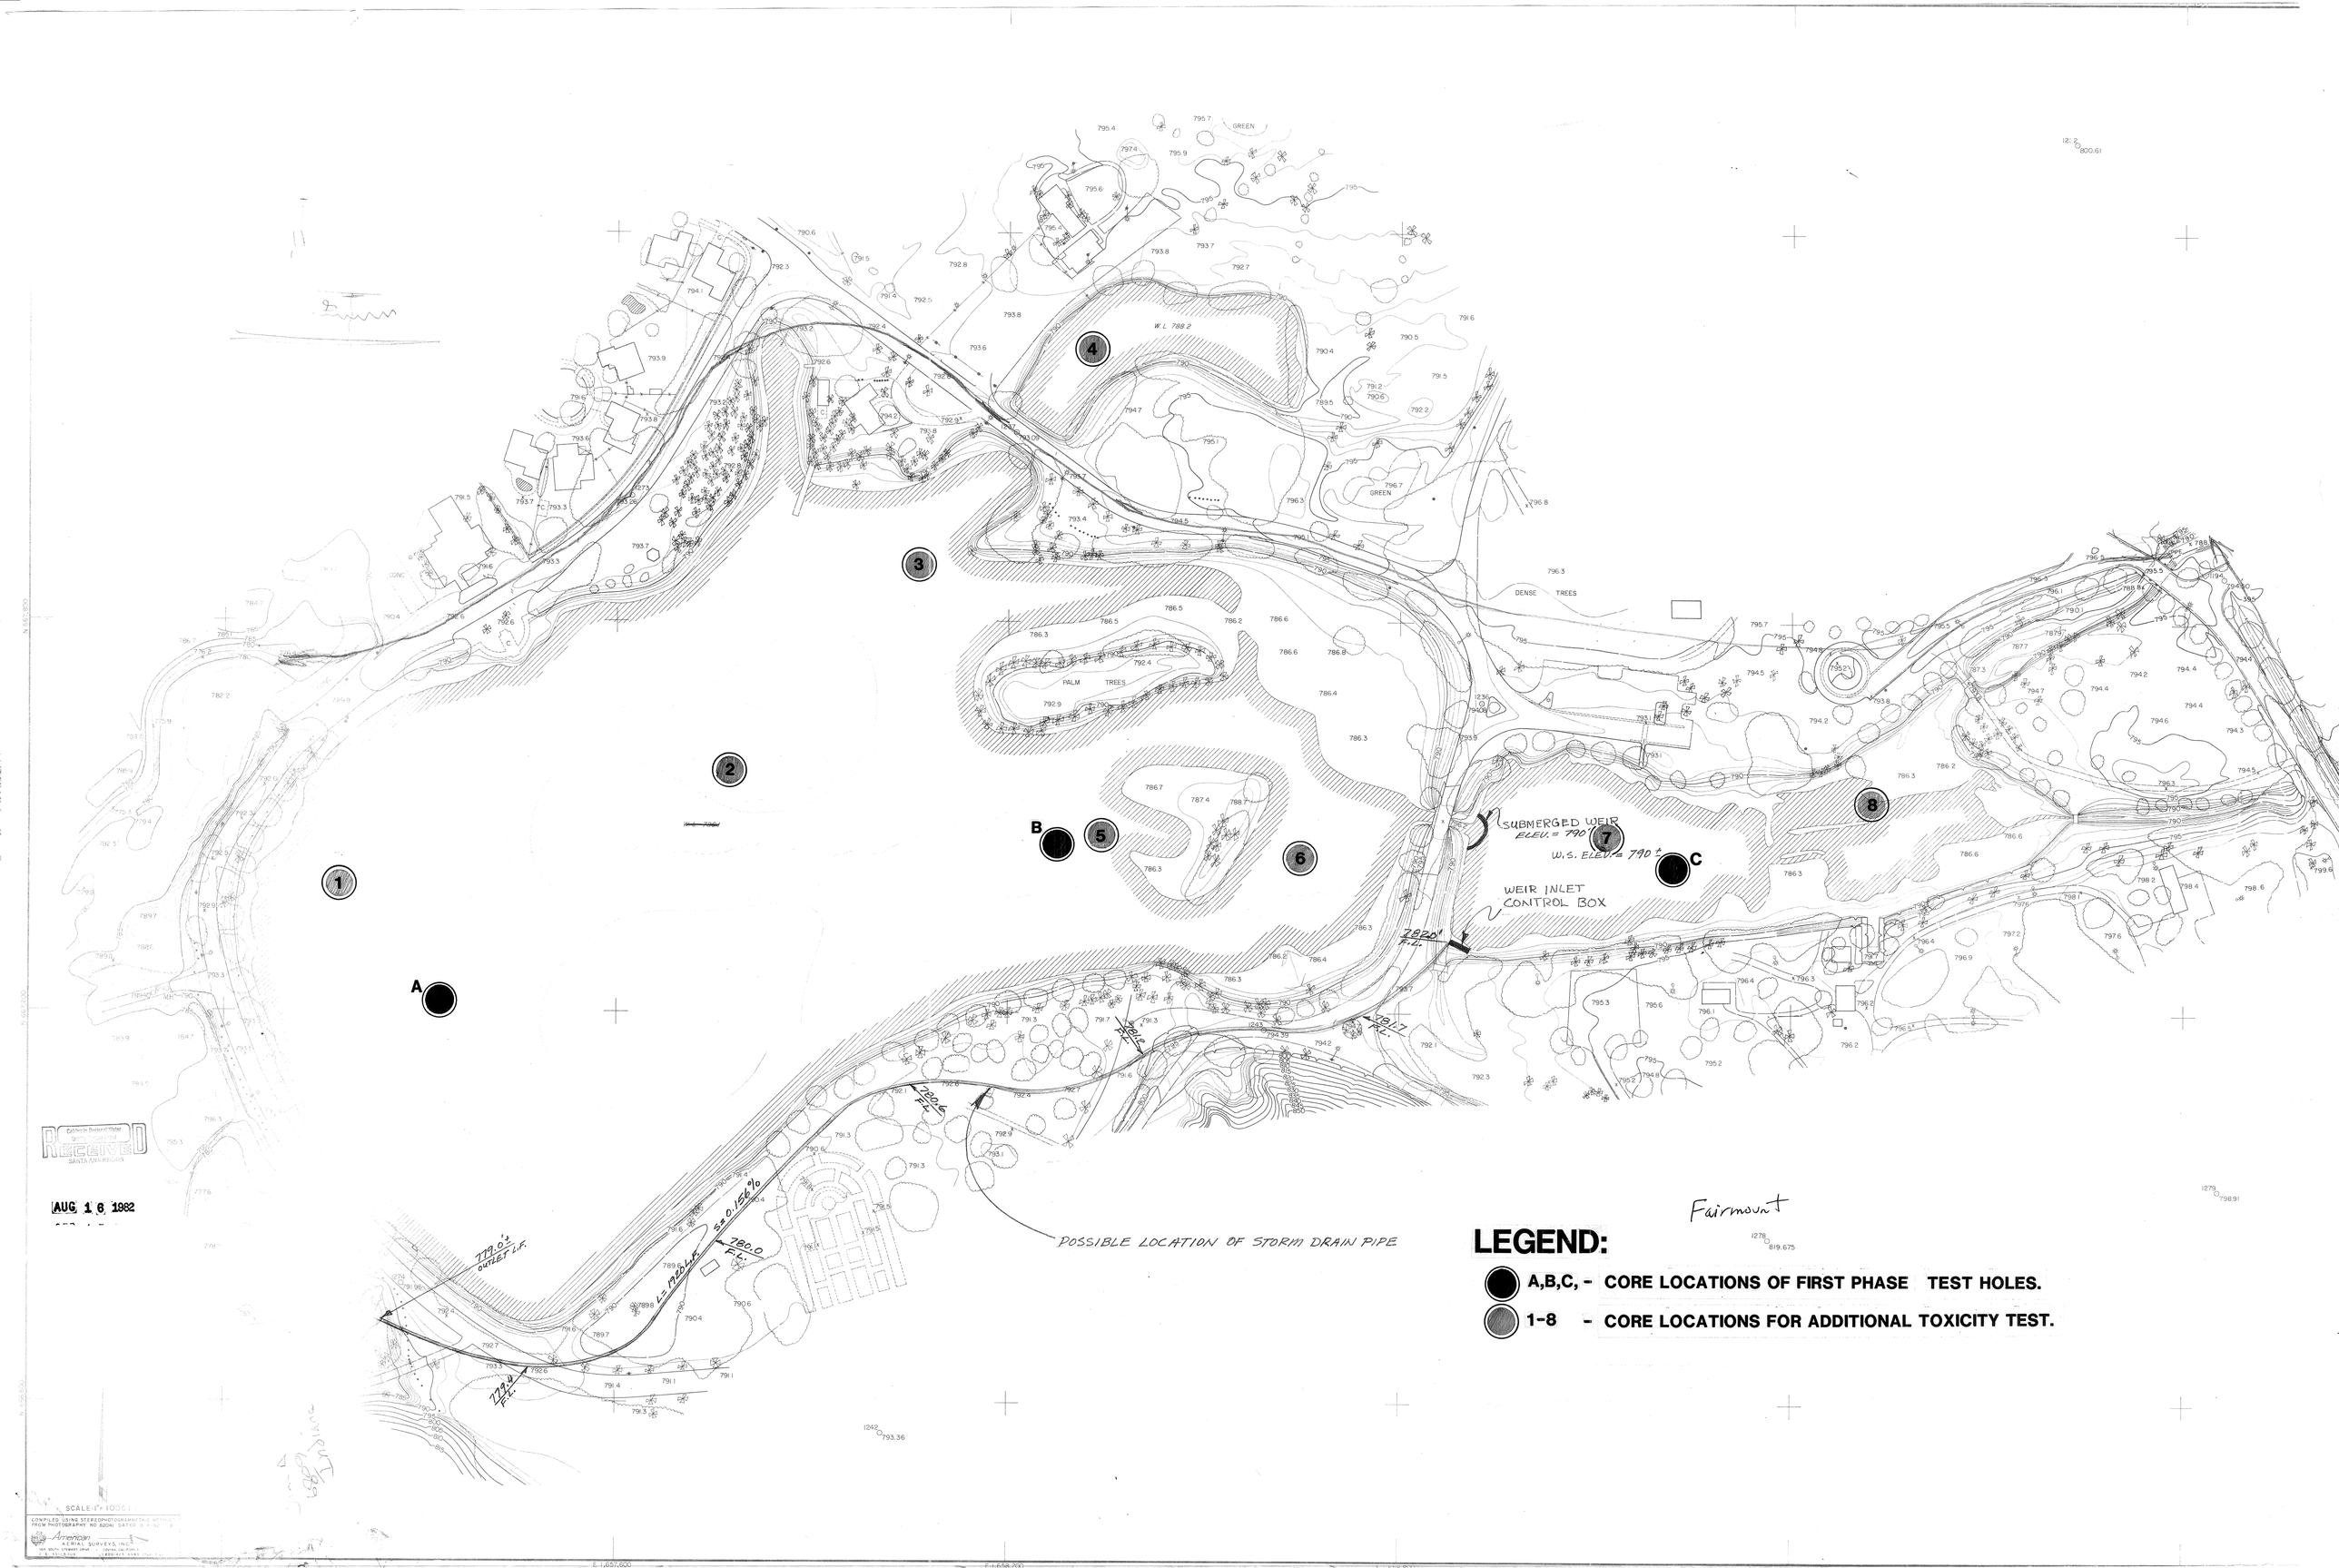

SUBMERGED WEIR
ELEV. = 790'
W.S. ELEV. = 790 ±
WEIR INLET
CONTROL BOX
POSSIBLE LOCATION OF STORM DRAIN PIPE
Fairmount
LEGEND:
A,B,C, - CORE LOCATIONS OF FIRST PHASE TEST HOLES.
1-8 - CORE LOCATIONS FOR ADDITIONAL TOXICITY TEST.
AUG 16 1982