150023

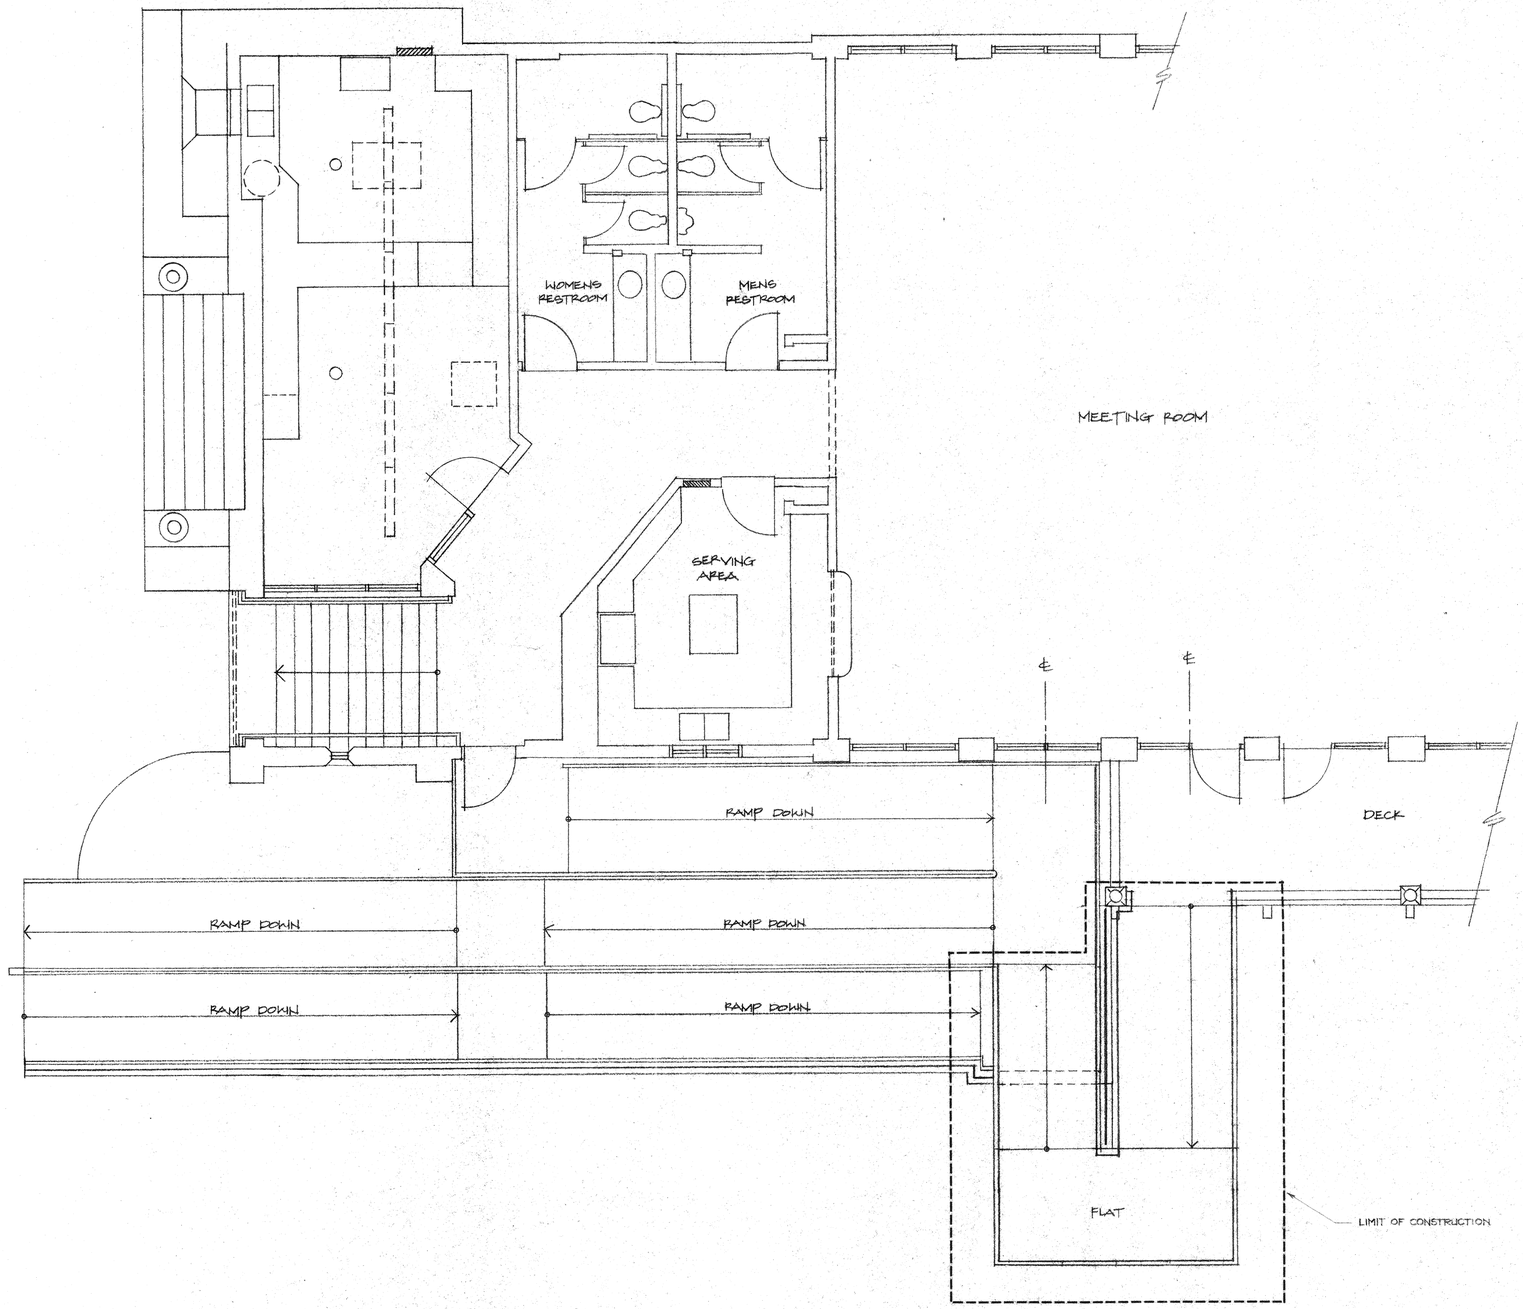

SHEET INDEX

1. REVISIONS TO ACCESS RAMP
2. FLOOR PLAN
   FOUNDATION PLAN
   SECTIONS
3. ELEVATIONS
   FRAMING PLAN
   ELECTRICAL PLAN
4. DETAILS

BOATHOUSE for FAIRMOUNT PARK

REVISIONS TO ACCESS RAMP

city of riverside
park & recreation
department
(714) 782-5223
3900 MAIN ST RIVERSIDE, CALIFORNIA 92522

revisions	by

date	8/30/95
design	
drawn	
check	
acc't. no.	
SHEET	1 of 4

150023

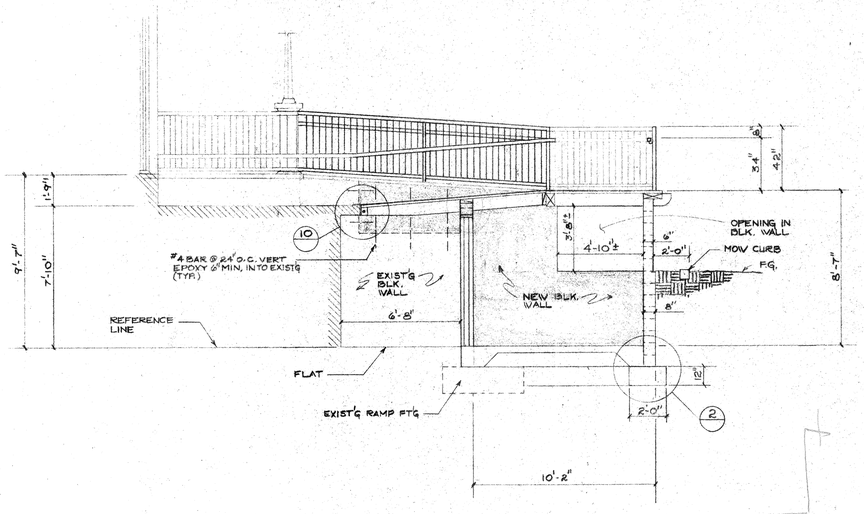

SECTION A - A 1/4"=1'-0"

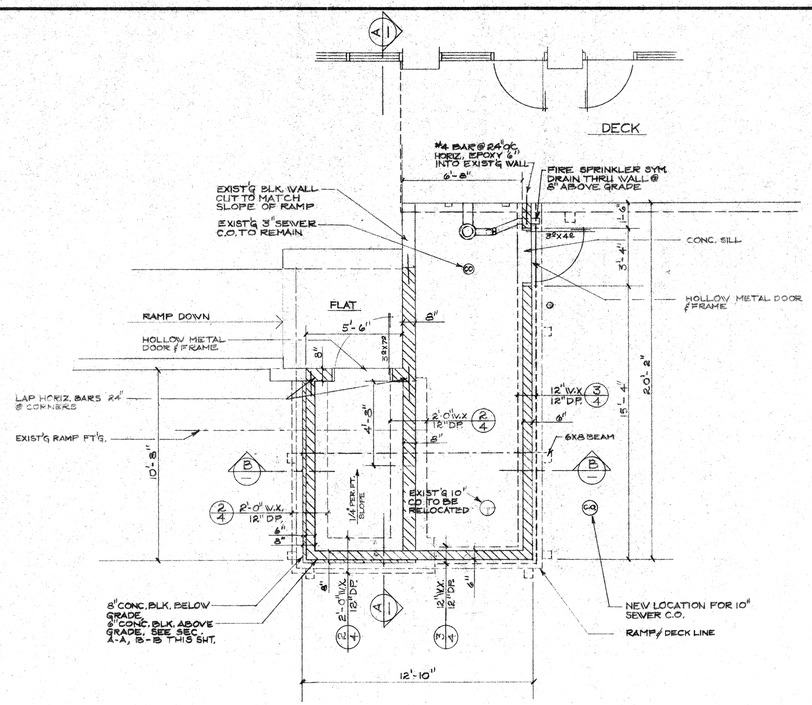

FOUNDATION PLAN 1/4"=1'-0"

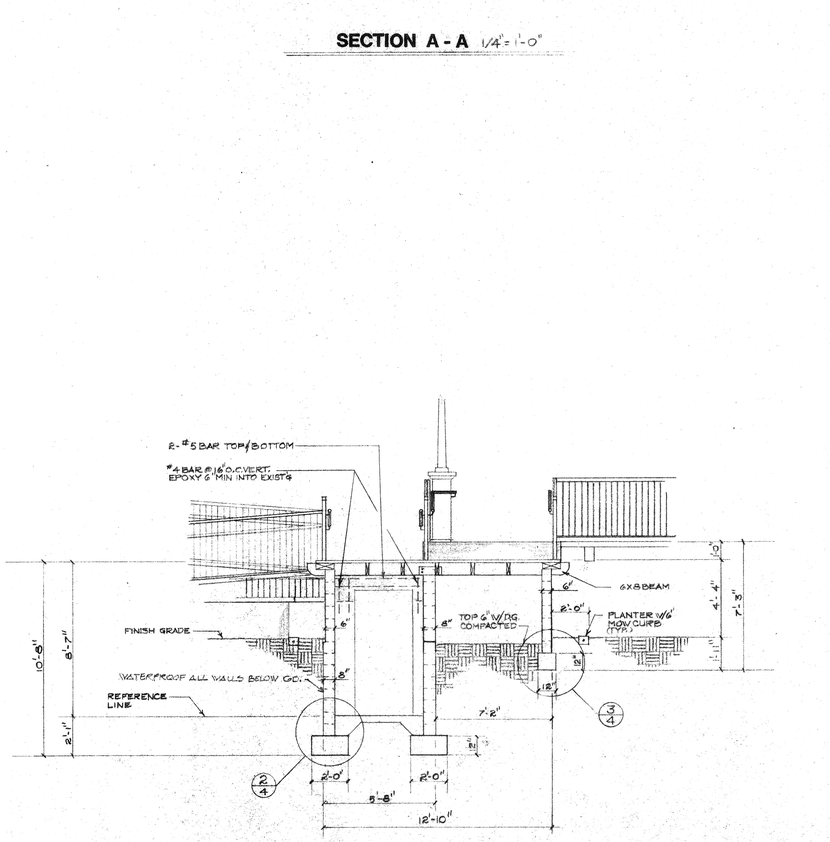

SECTION B - B 1/4"=1'-0"

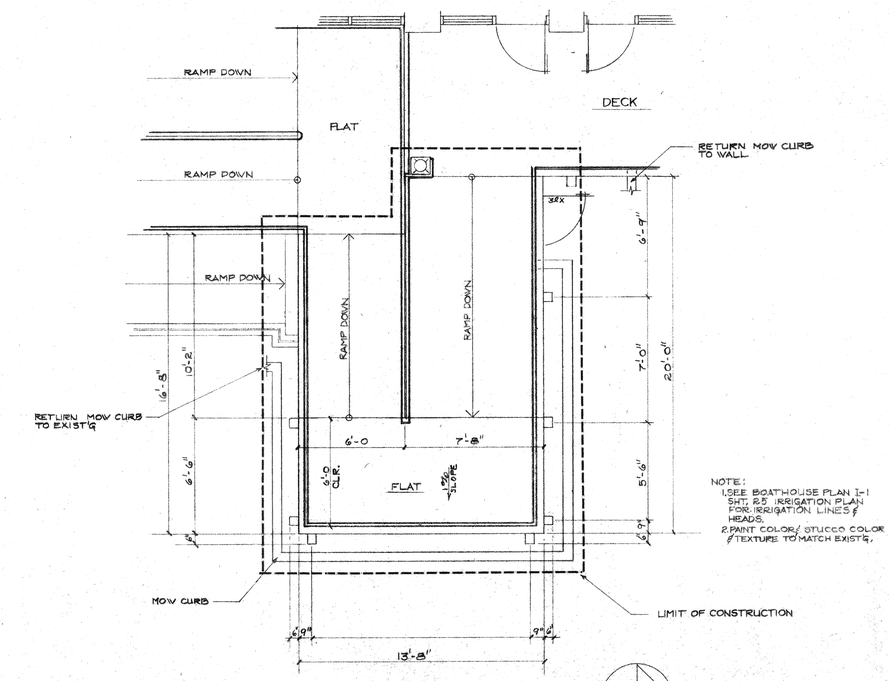

FLOOR PLAN 1/4"=1'-0"

NOTE:
1. SEE BOATHOUSE PLAN I-1 SHT. 2.5 IRRIGATION PLAN FOR IRRIGATION LINES & HEADS.
2. PAINT COLOR/ STUCCO COLOR & TEXTURE TO MATCH EXIST'G.

BOATHOUSE for FAIRMOUNT PARK
REVISIONS TO ACCESS RAMP

FLOOR PLAN
FOUNDATION PLAN
SECTIONS

city of riverside
park & recreation
department
( )
3900 MAIN ST RIVERSIDE, CALIFORNIA 92522

revisions	by

date	8/30/95
design	
drawn	R.S.
check	
acc't. no.	
SHEET	2 of 4

150023

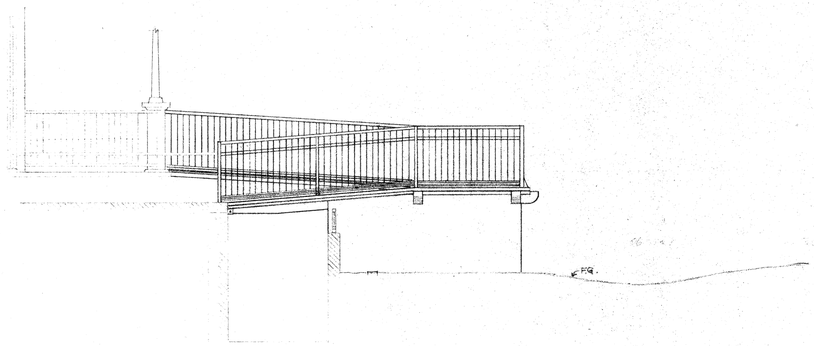

SOUTH ELEVATION 1/4"=1'-0"

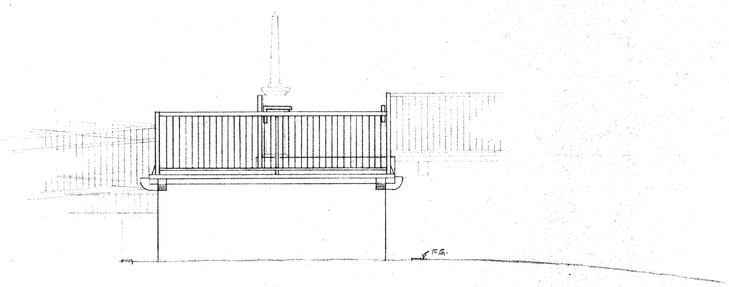

EAST ELEVATION 1/4"=1'-0"

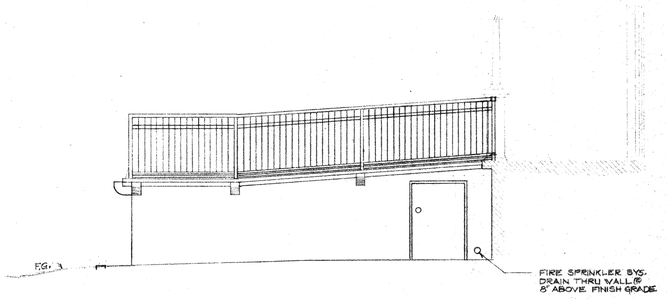

NORTH ELEVATION 1/4"=1'-0"

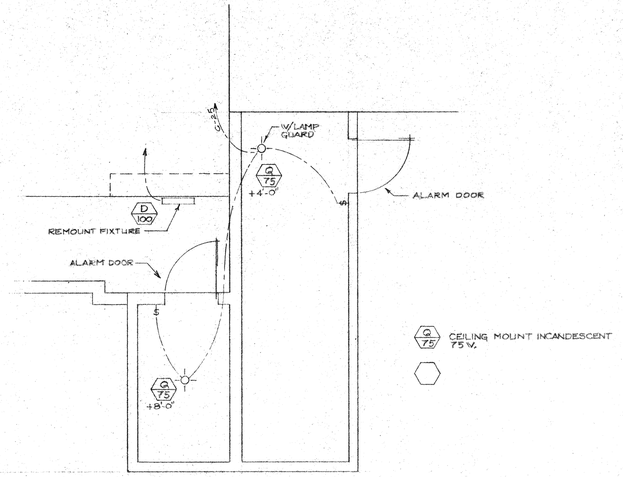

ELECTRICAL PLAN 1/4"=1'-0"

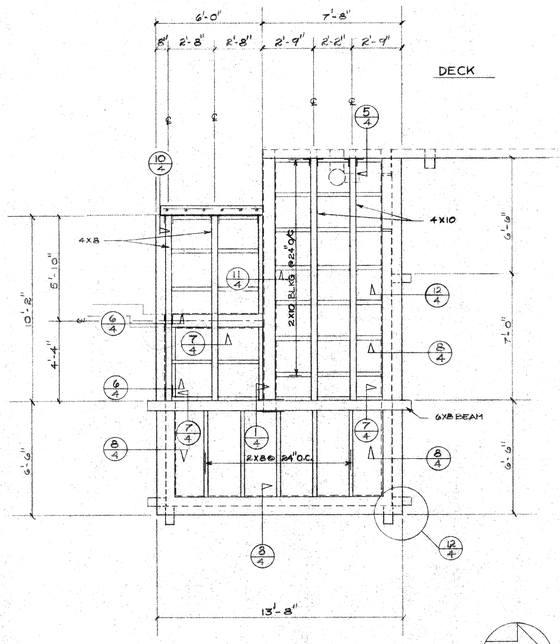

FRAMING PLAN 1/4"=1'-0"

PLAN NORTH

BOATHOUSE for FAIRMOUNT PARK
REVISIONS TO ACCESS RAMP

ELEVATIONS
FRAMING PLAN, ELECTRICAL PLAN

city of riverside
park & recreation
department
(714) 782-5223
3900 MAIN ST RIVERSIDE, CALIFORNIA 92522

revisions	by

date	8/30/95
design	
drawn	F.S.
check	
acc't.no.	
SHEET	3 of 4

150023

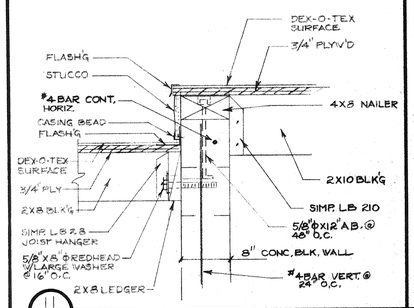

11 **LEDGER AT WALL** 1"=1'-0"

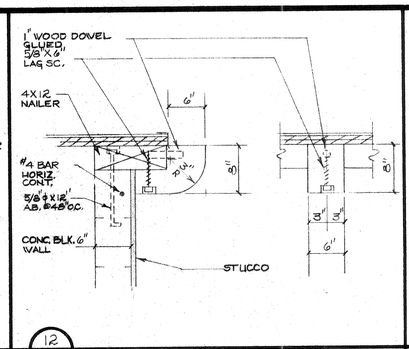

12 **FALSE BEAM TAIL** 1"=1'-0"

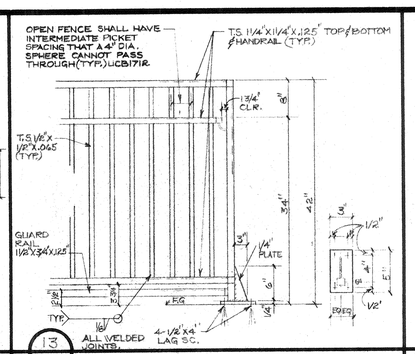

13 **HANDRAIL ON RAMP** N.T.S.

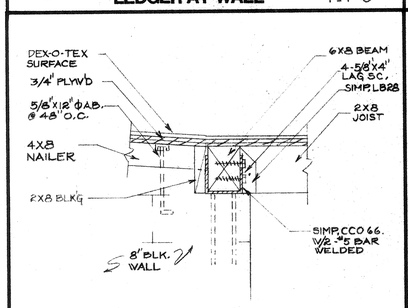

1 **BEAM ON WALL** 1"=1'-0"

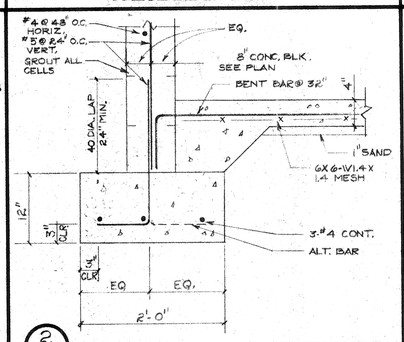

2 **FOOTING AT WALL** 1"=1'-0"

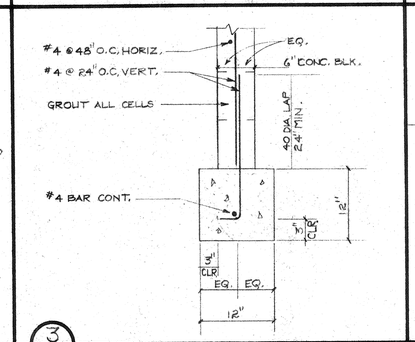

3 **FOOTING AT WALL** 1"=1'-0"

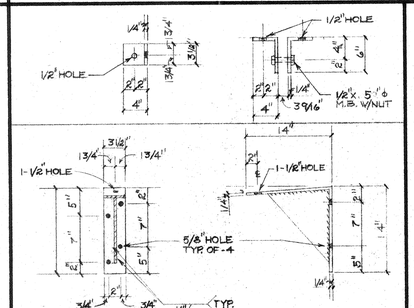

4 **JOIST BRACKET** 1"=1'-0"

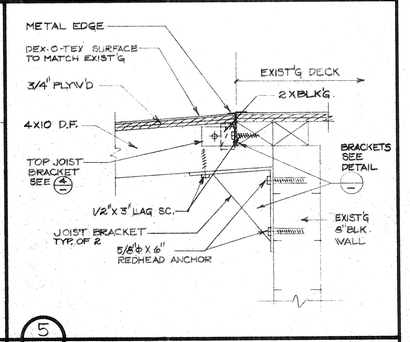

5 **RAMP TO DECK** 1"=1'-0"

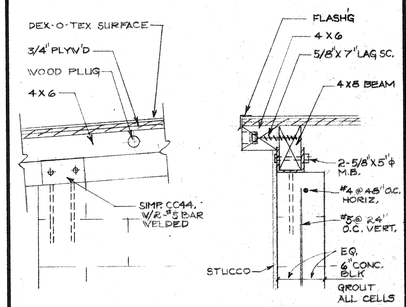

6 **BEAM ON WALL** 1"=1'-0"

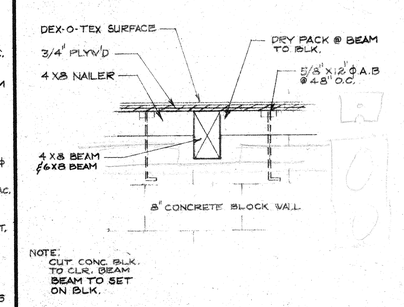

7 **BEAM SEAT AT WALL** 1"=1'-0"

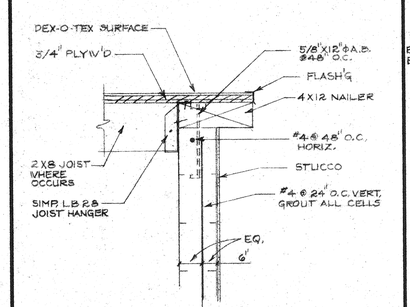

8 **NAILER TO WALL** 1"=1'-0"

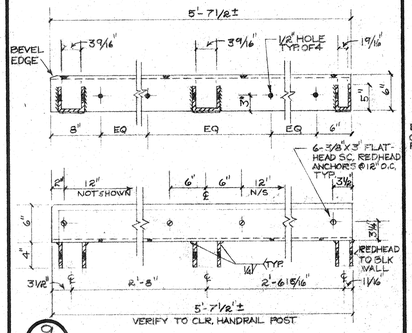

9 **TRANSITION ANGLE DETAIL** 1"=1'-0"

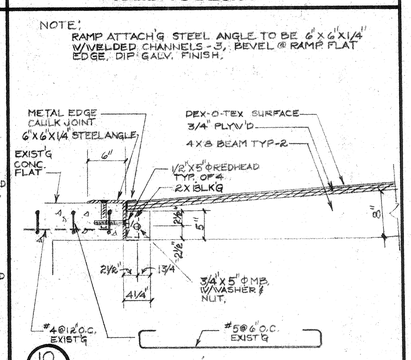

10 **TRANSITION ANGLE** 1"=1'-0"

BOATHOUSE for FAIRMOUNT PARK
REVISIONS TO ACCESS RAMP

DETAILS

city of riverside
park & recreation
department
(714) 782-5223
3900 MAIN ST RIVERSIDE, CALIFORNIA 92522

revisions	by

date	8/30/95
design	
drawn	R.S.
check	
acc't.no.	
SHEET	4 of 4