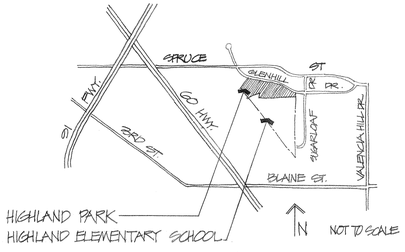

VICINITY MAP

COMMON NAME	BOTANICAL NAME	QTY.	SIZE	REMARKS	MIN. CLEAR DISTANCE TO HARDSCAPE
SHAMEL ASH	FRAXINUS UHDEI	2	15 GAL.		20 FT.
MODESTO ASH	FRAXINUS VELUTINA 'MODESTO'	8	15 GAL.	BARE ROOT ACCEPTABLE	15 FT.
FRUITLESS WHITE MULBERRY	MORUS ALBA 'FRUITLESS'	15	15 GAL.	BARE ROOT ACCEPTABLE	10 FT.
CANARY ISLAND PINE	PINUS CANARIENSIS	4	24" BOX		5 FT.
ALEPPO PINE	PINUS HALEPENSIS	4	24" BOX		6 FT.
ITALIAN STONE PINE	PINUS PINEA	6	24" BOX		6 FT.
LONDON PLANE	PLATANUS ACERIFOLIA	10	15 G	BARE ROOT ACCEPTABLE	8 FT.

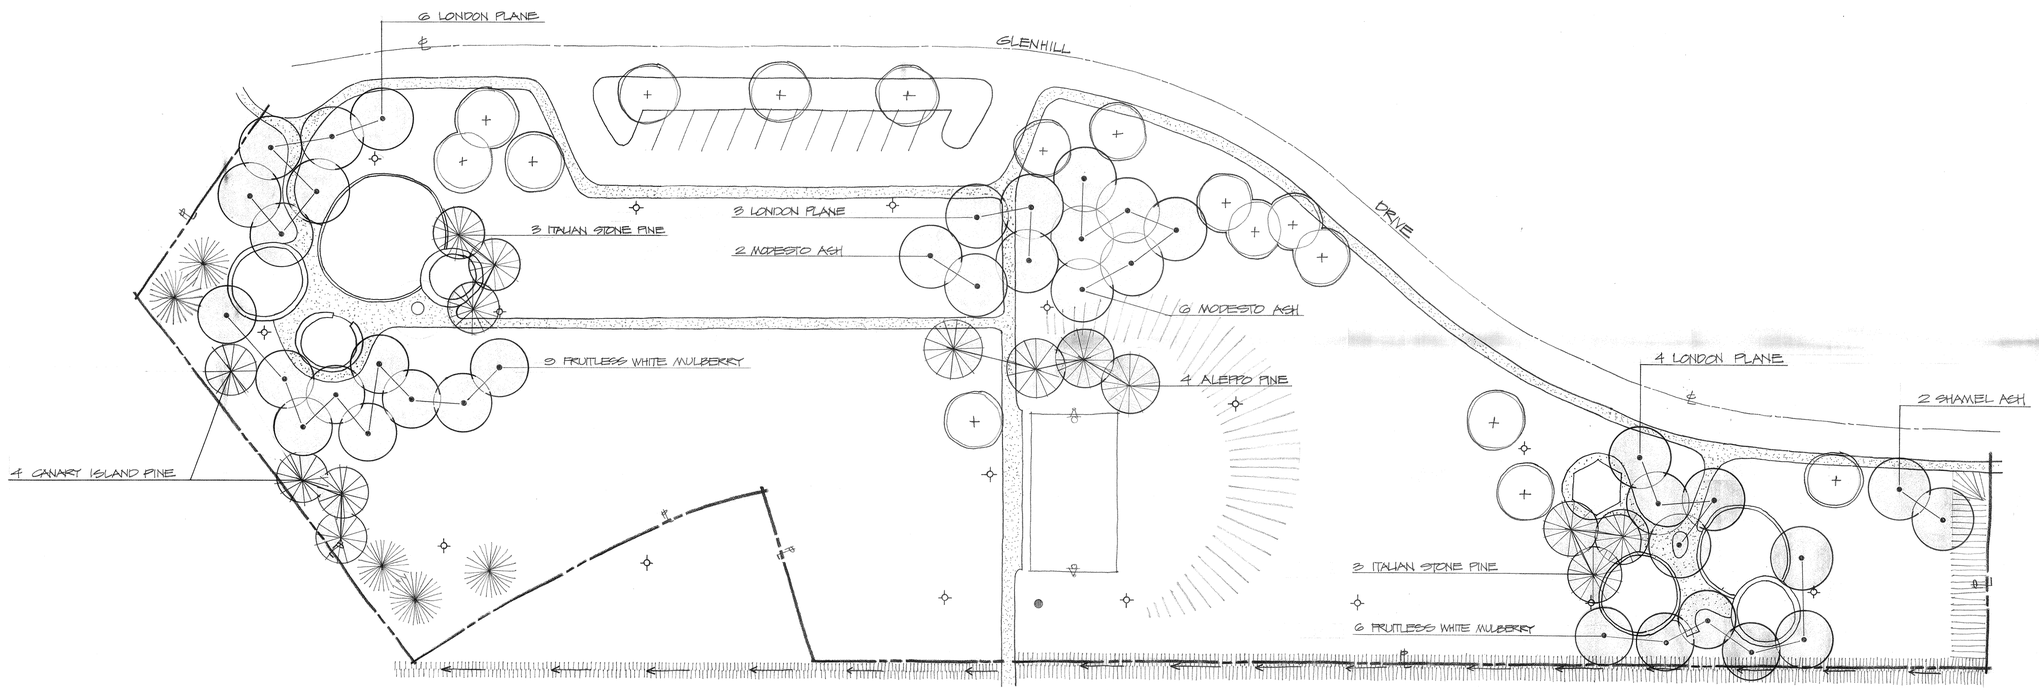

planting plan highland park

NORTH

SCALE: 1" = 40'

28 AUG 1981

DESIGNED: EMEDIT
DRAWN: EMEDIT
CHECKED:
ACCT. NO. 01-592-442

CITY OF RIVERSIDE
PARK AND RECREATION DEPARTMENT

PARK PLANNING & DESIGN
3900 MAIN STREET
RIVERSIDE, CA 92522

SHEET 1 OF 1

P-120-9 P-1007