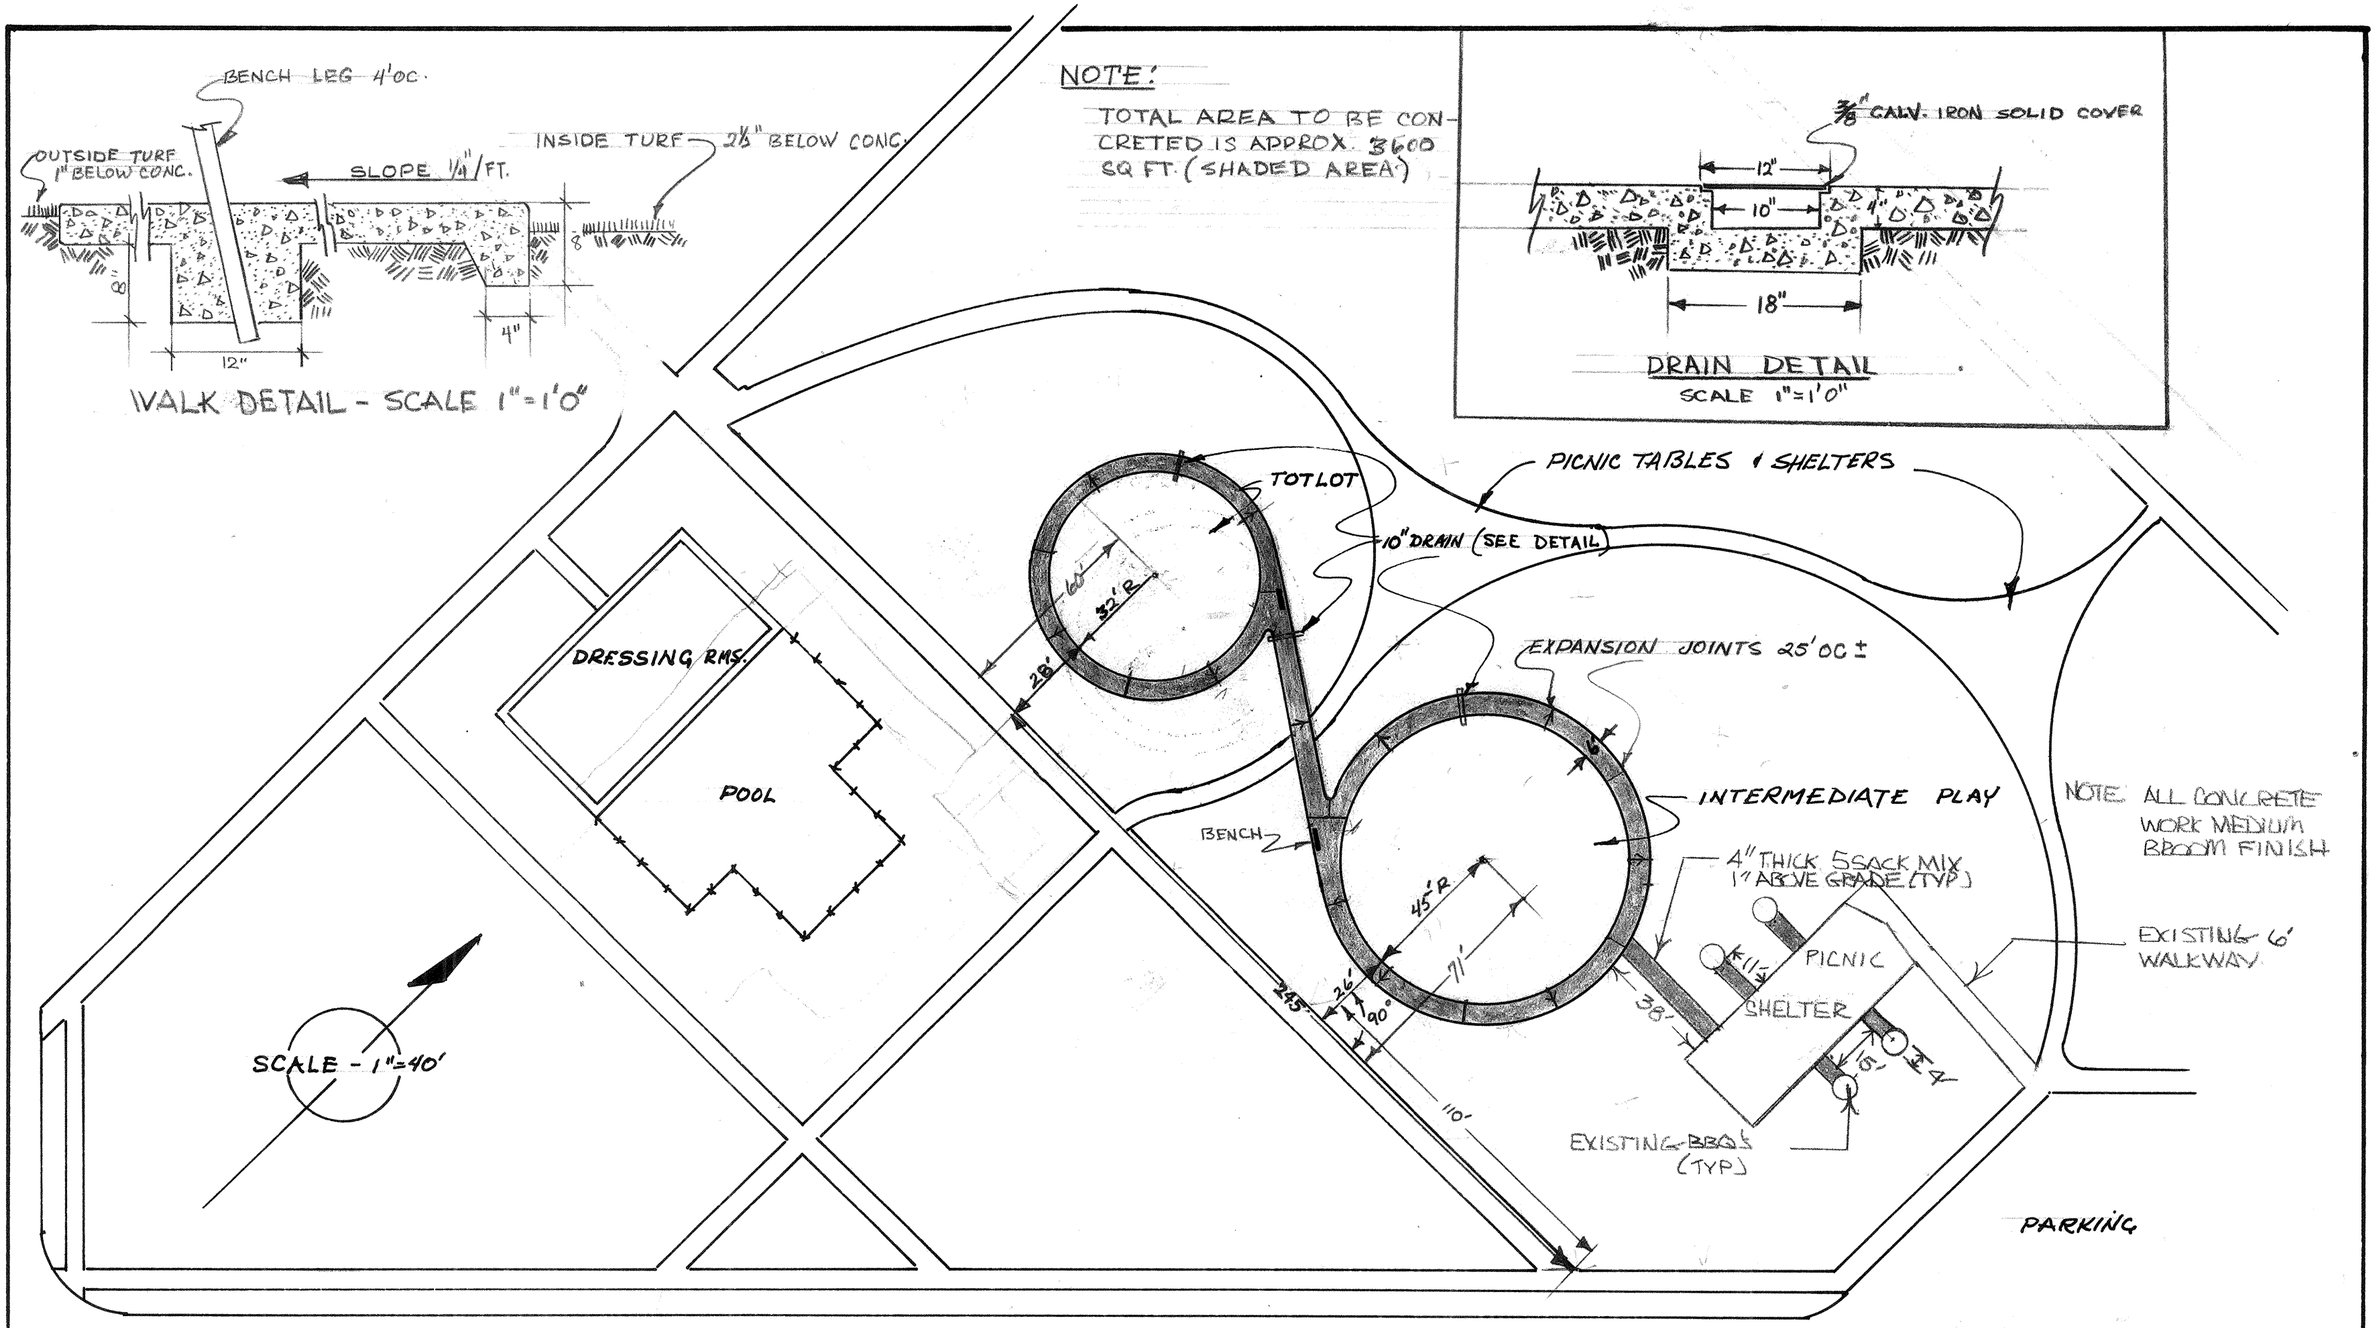

PROPOSED SITE PLAN

HUNT PARK PLAYLAND

CITY of RIVERSIDE - PARK & RECREATION DEPT.

4-21-60

DEMOLISHED IN 2001

P-121-12