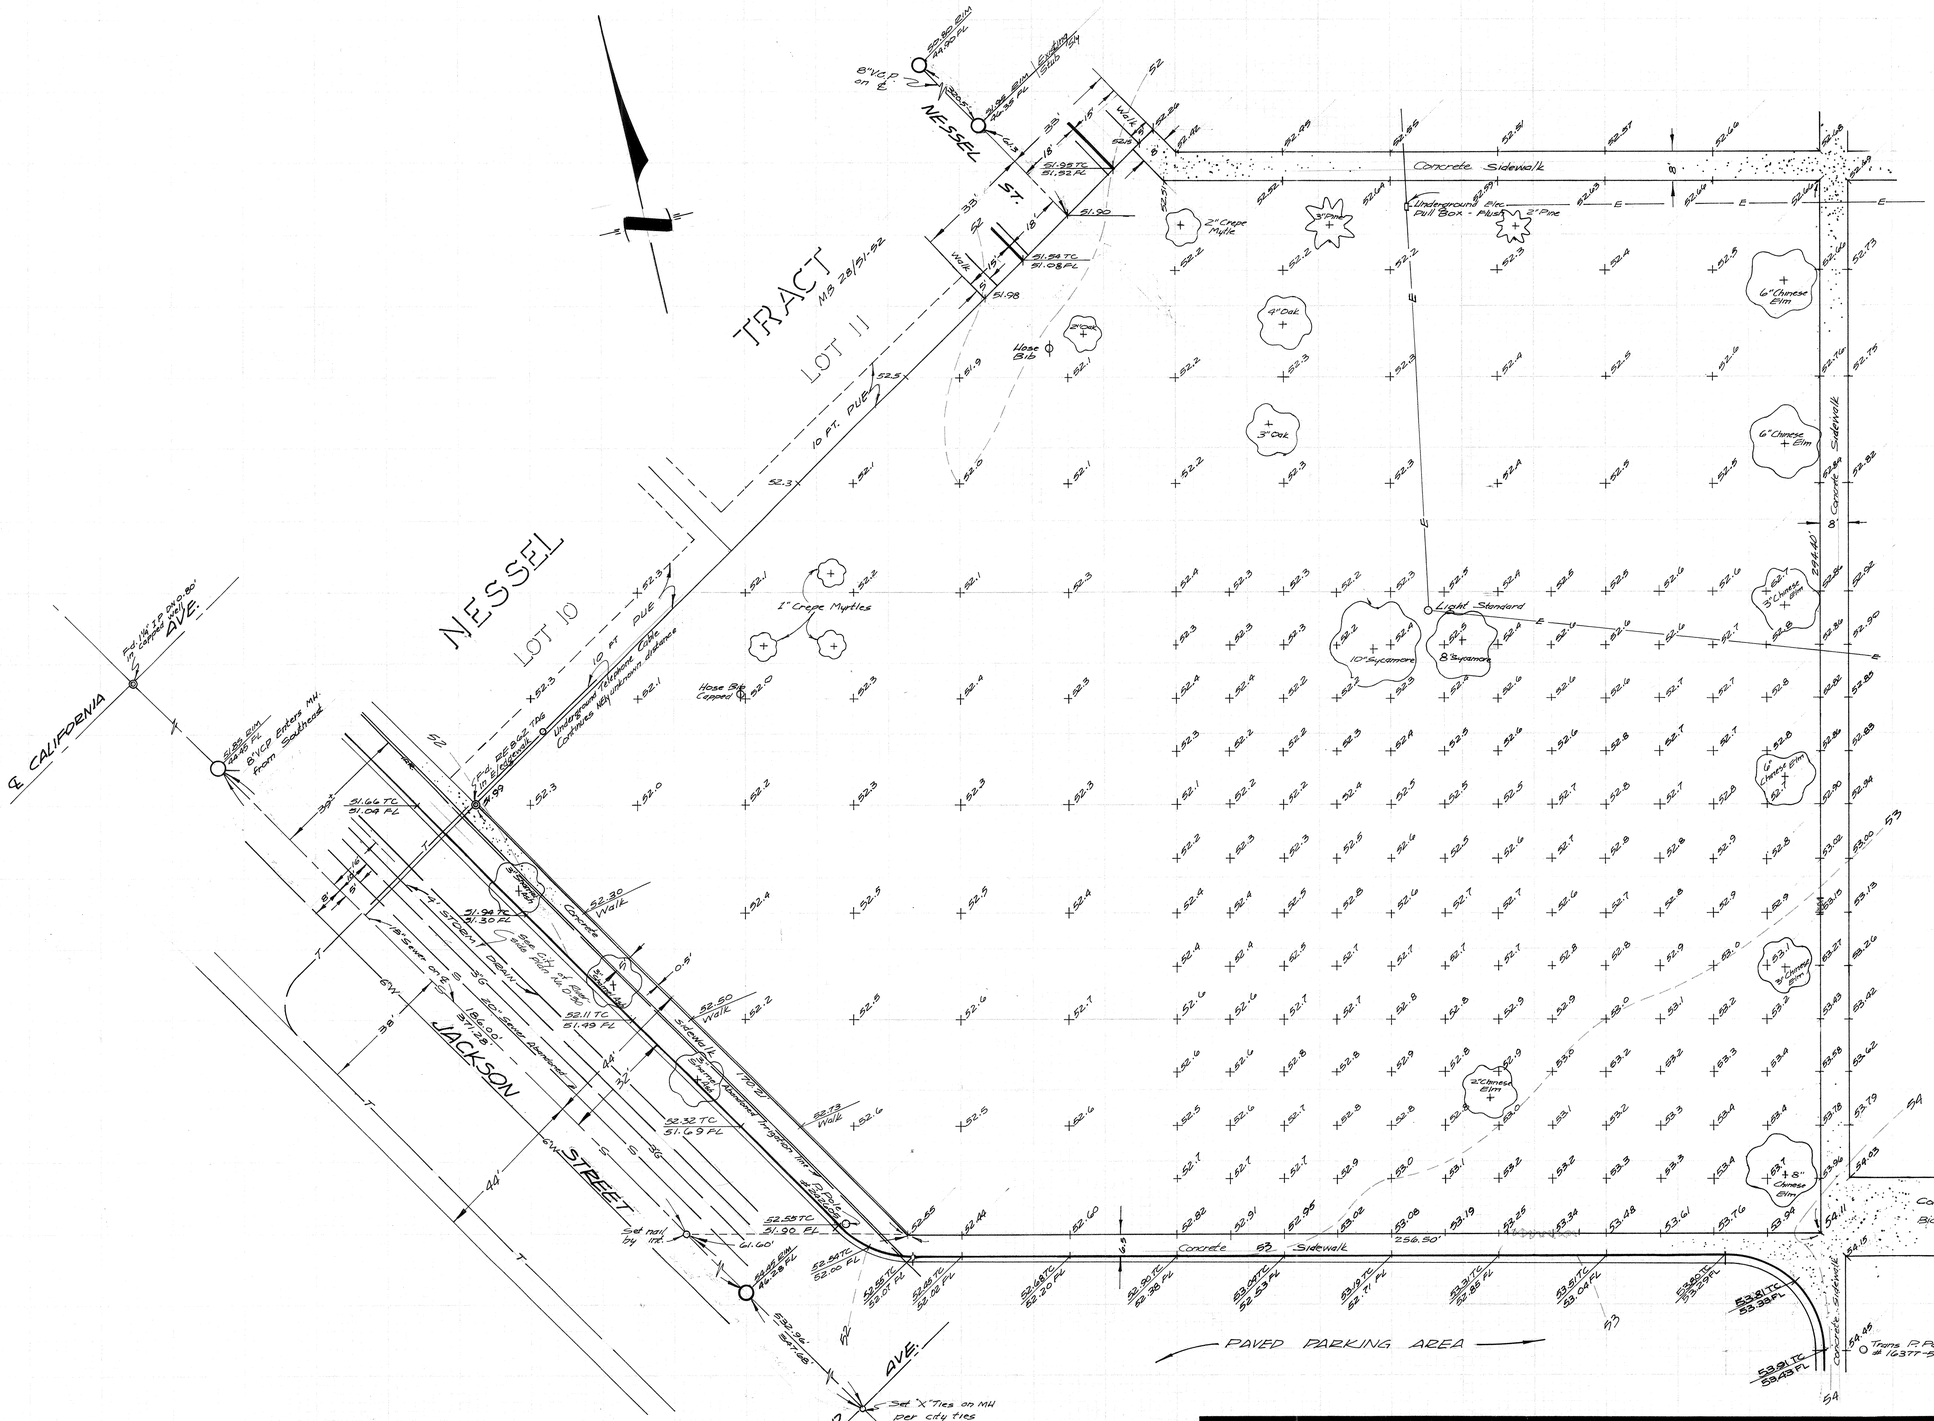

TELEPHONE CABLE

48 HOURS PRIOR TO ANY EXCAVATION, CALL 714-684-0071, OR 714-547-6606

The City of Riverside, Dept. of Parks & Recreation, has a plan showing layout of underground sprinklers.

NO.	DATE	REVISION

J. F. DAVIDSON ASSOCIATES
CIVIL ENGINEERS • SURVEYORS • PLANNERS
3426 TENTH STREET RIVERSIDE, CALIFORNIA

SCALE: 1" = 20'

DATE JULY 1967

BENCH MARK: City B.M. - P.K. nail in lead @ MOC. NW Curb Return of Garfield & Jackson ELEVATION 757.56

TOPOGRAPHIC MAP
ROY C. HUNT PARK
OF A PORTION OF LOT 5, BLOCK 13 OF VILLAGE OF ARLINGTON, MB. 1/62 RECORDS OF SAN BERNARDINO COUNTY, CALIFORNIA

W.O. 1552 FOR: City of Riverside F.B. 002/10

1 OF 1 SHEETS

FILE NO.- 3714

P-121-19