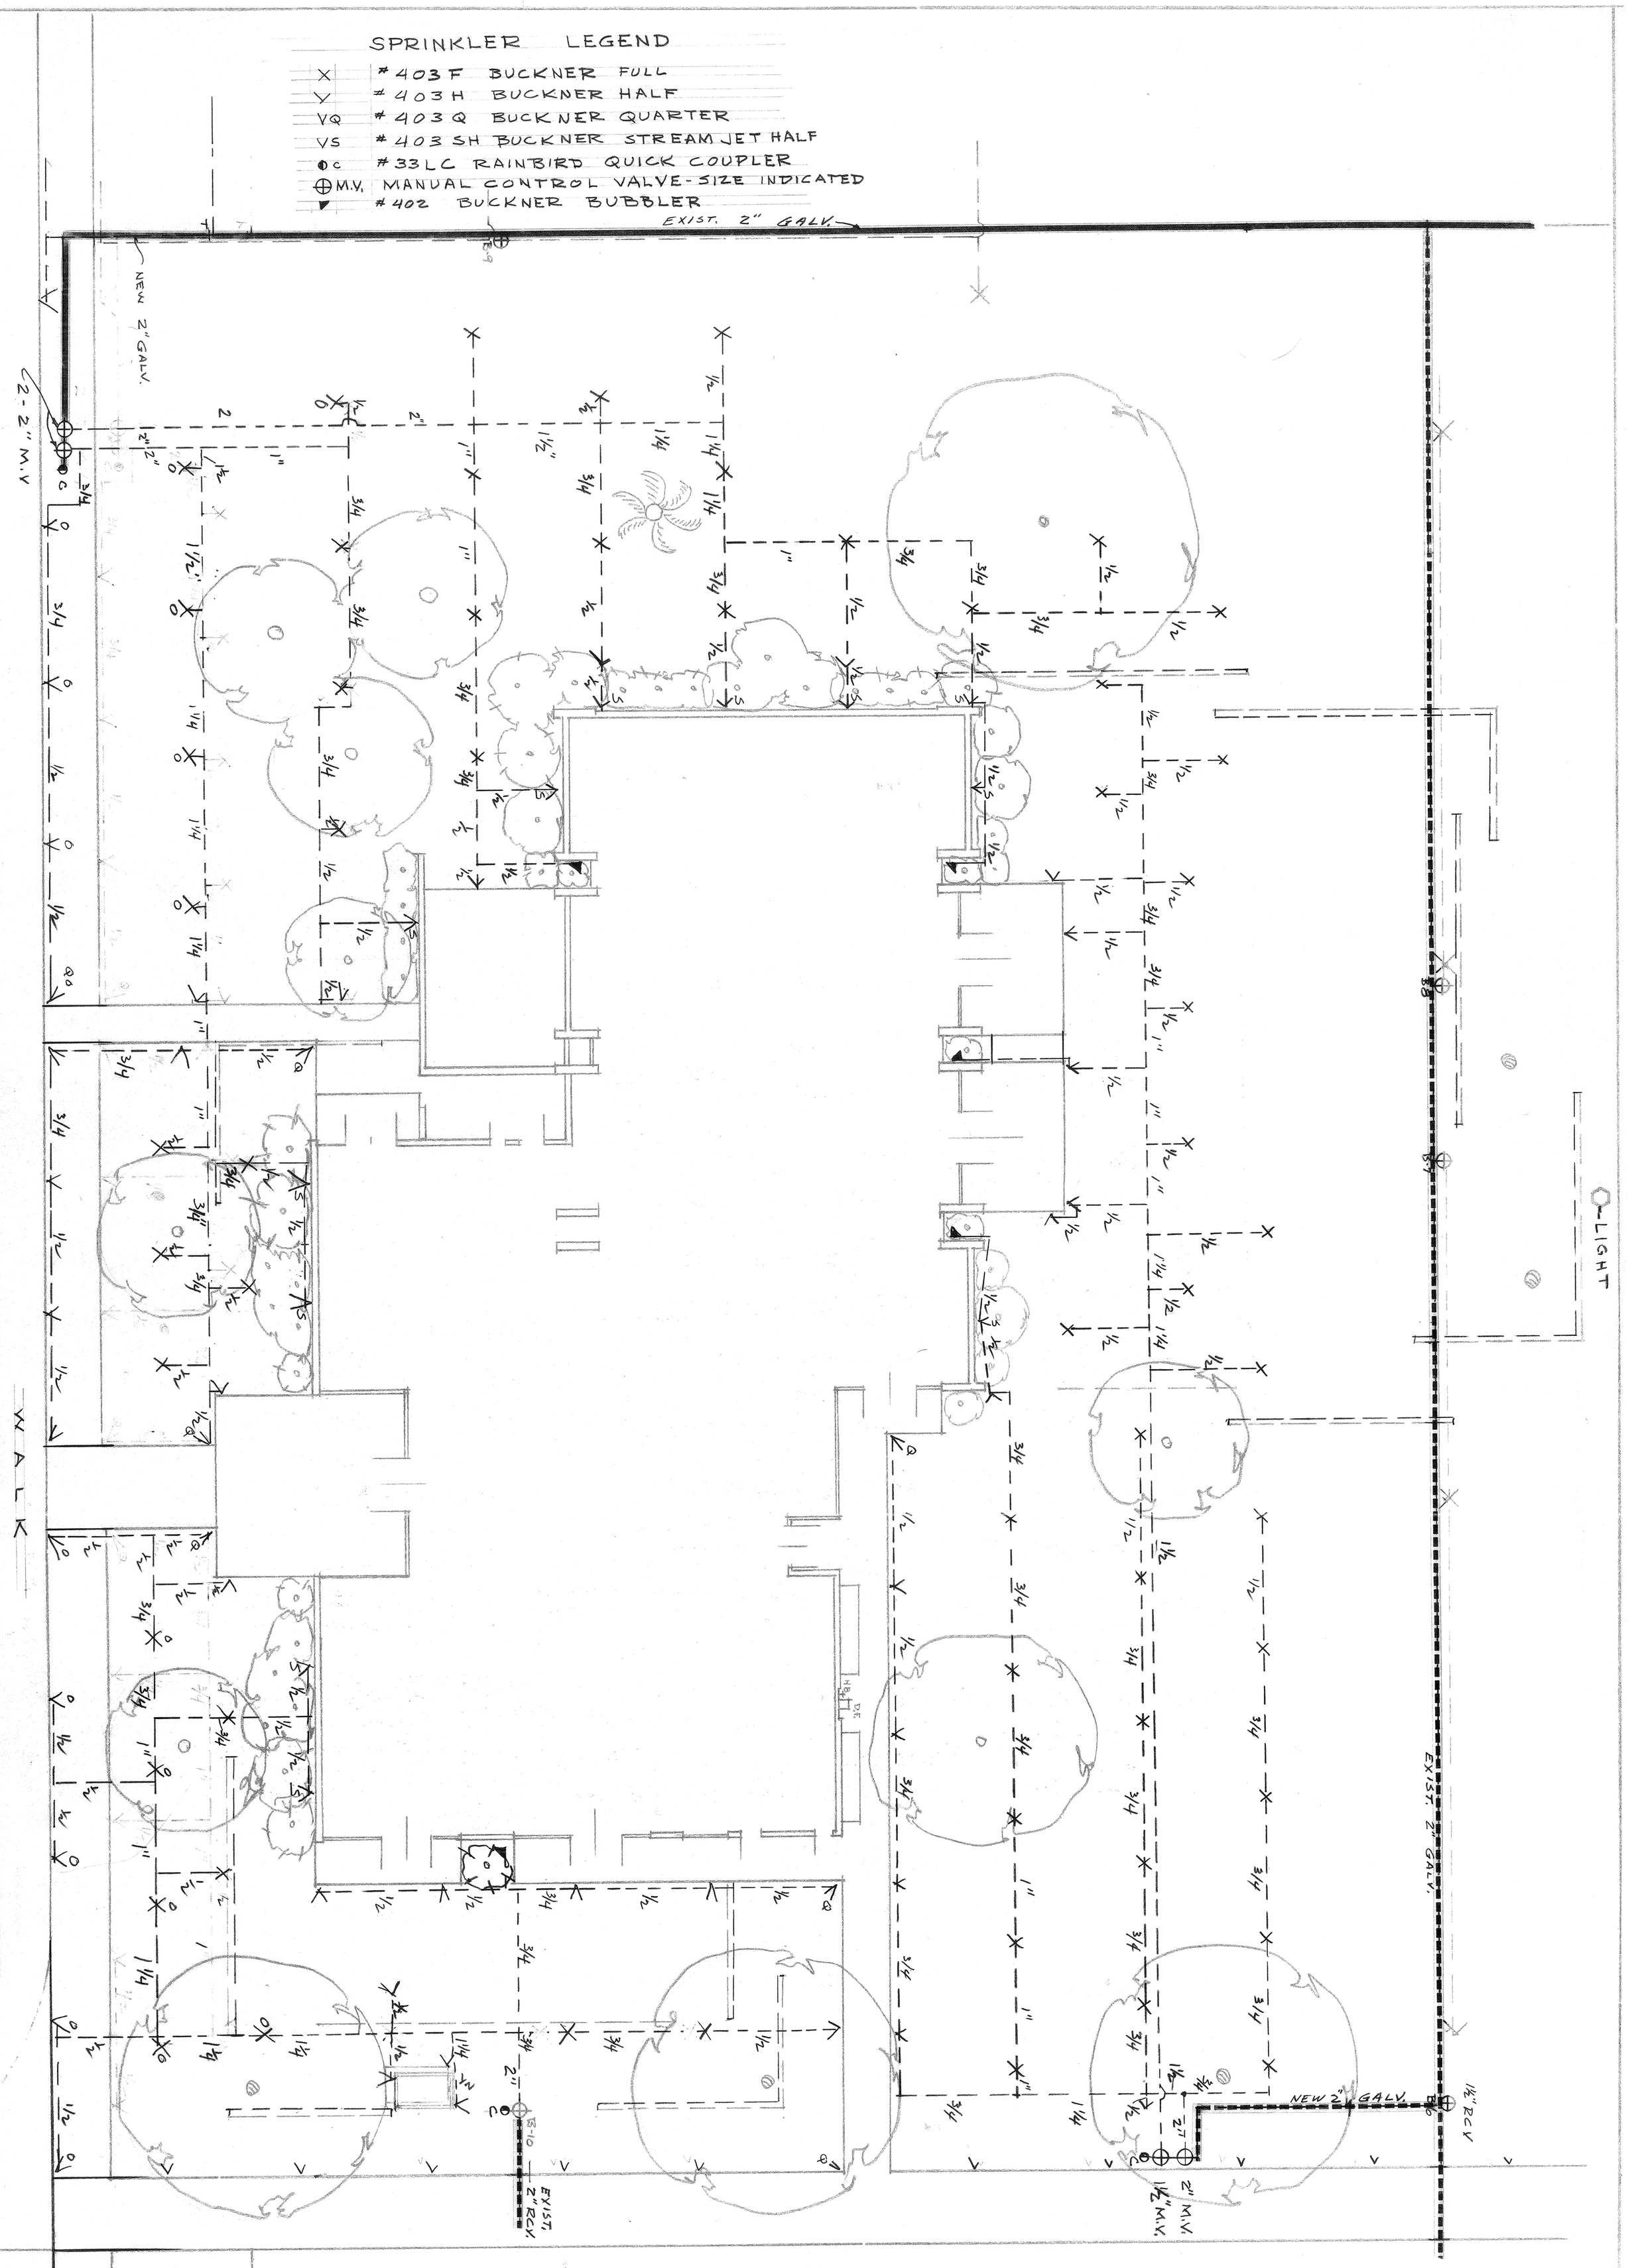

HUNT PARK COMMUNITY CENTER

CITY OF RIVERSIDE · PARK & RECREATION DEPARTMENT

SPRINKLER PLAN

SCALE 1/8" = 1' OCT. 1968