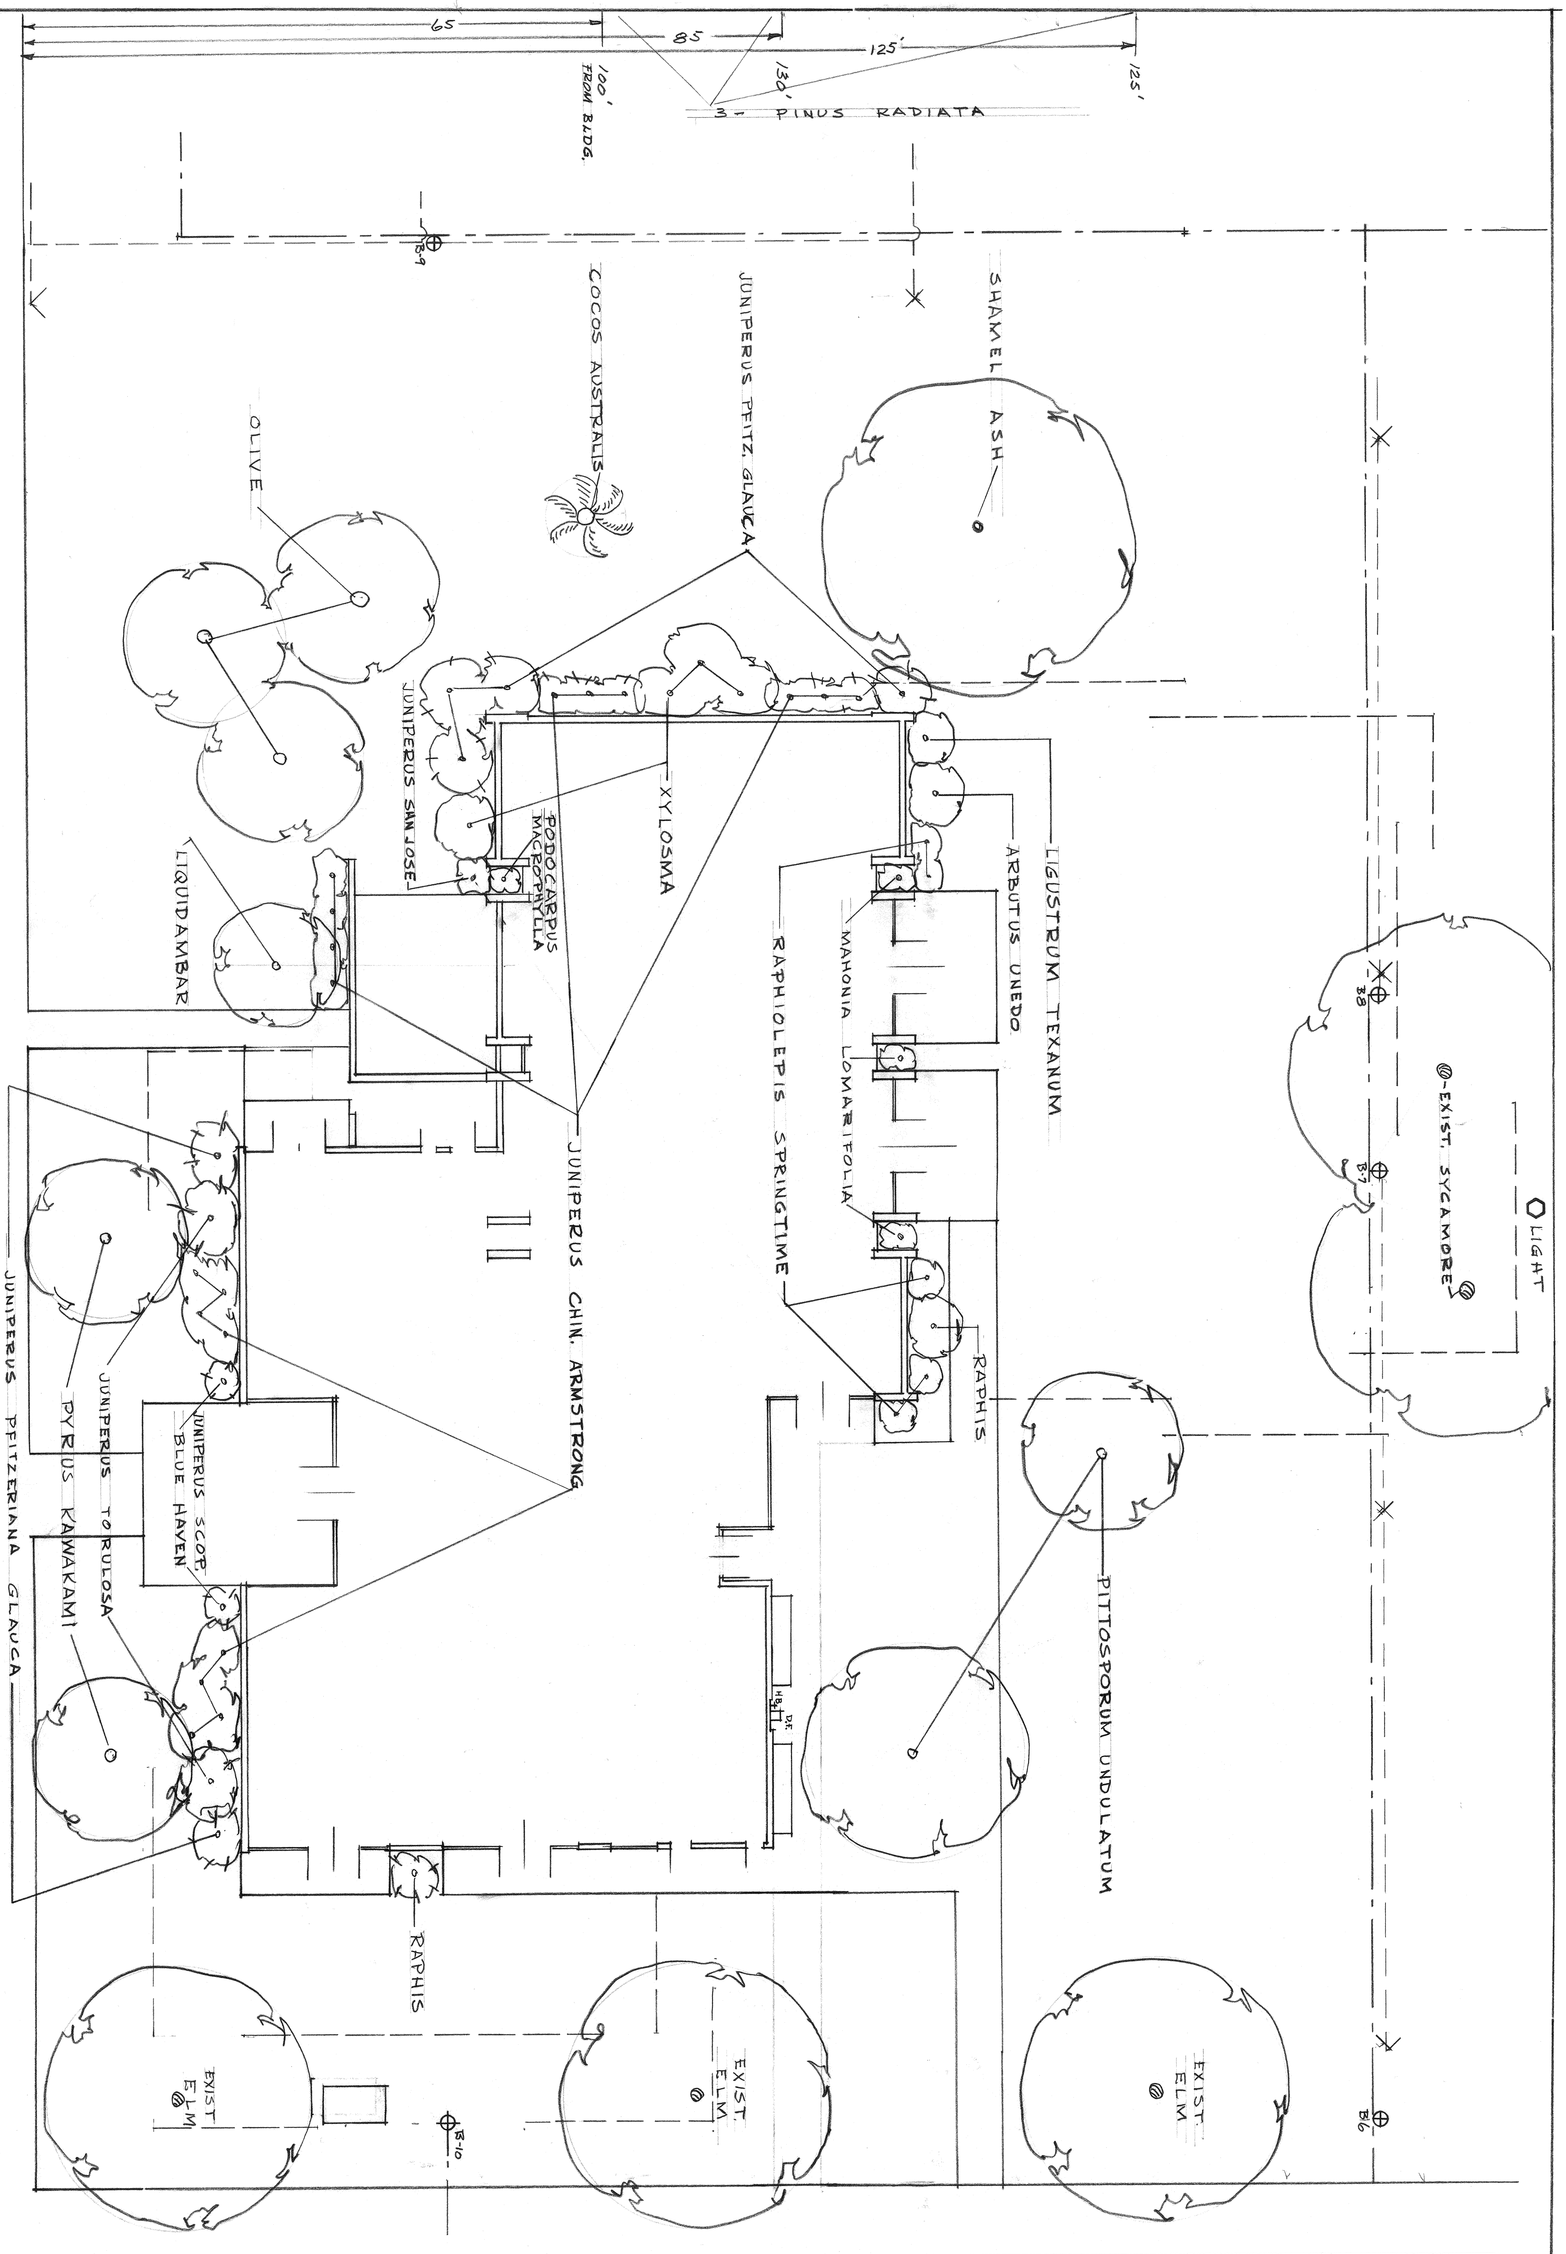


# HUNT PARK COMMUNITY CENTER

CITY OF RIVERSIDE · PARK & RECREATION DEPARTMENT

## PLANTING PLAN

SCALE 1/8" = 1'  OCT. 1968

P-121-21