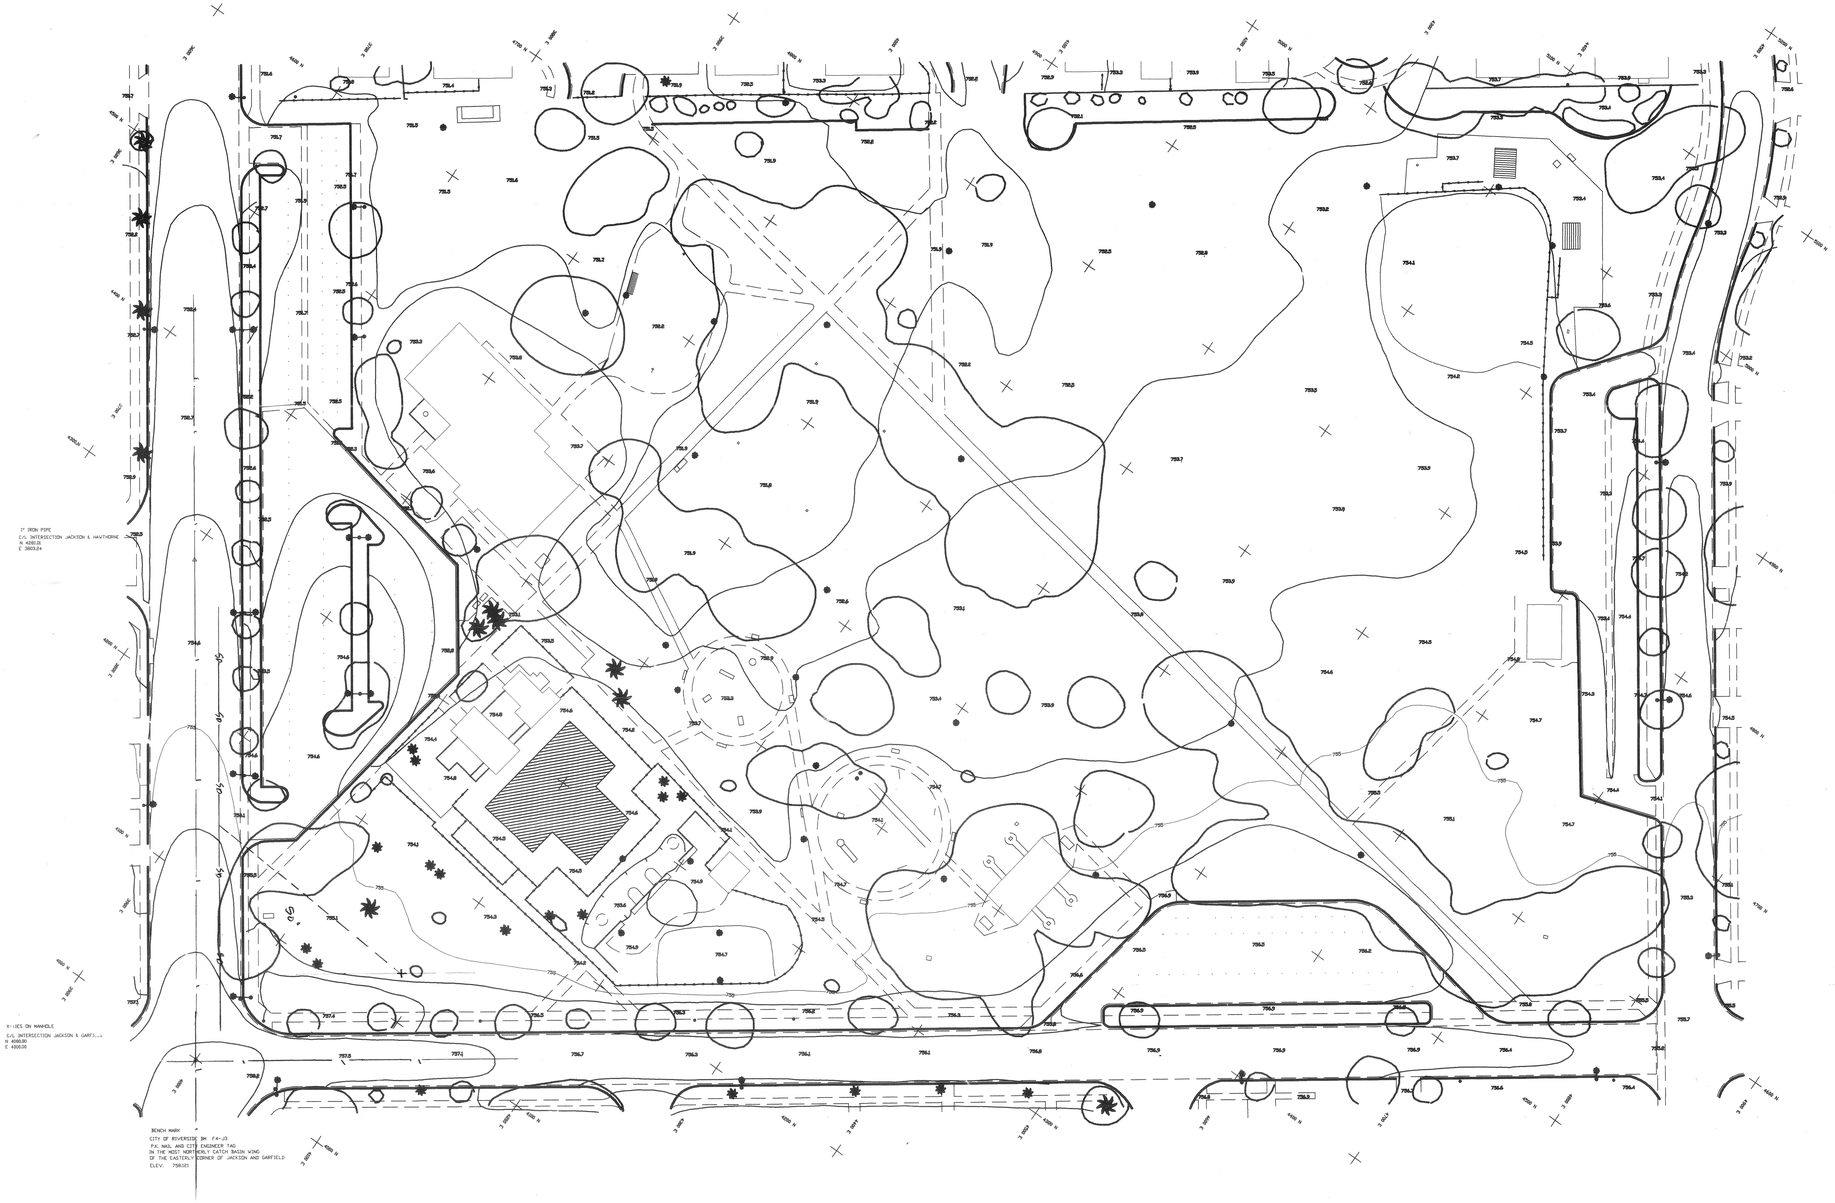

TOPOGRAPHIC SURVEY

HUNT PARK

CITY OF RIVERSIDE

0 40' 80' 160'

NORTH

COMMUNITY WORKS DESIGN GROUP

4649 Brockton Ave.

Riverside, CA 92506

(909) 369-0700

Fax (909) 369-4039

e-mail: comworks@pe.net

http://www.pe.net/comworks

DRAWING NUMBER

PLAN HOLD CORPORATION • IRVINE, CALIFORNIA

RECEIVED BY PLANNING DEPT.

DRAWING NUMBER

PLAN HOLD CORPORATION • IRVINE, CALIFORNIA

RECEIVED BY PLANNING DEPT.

