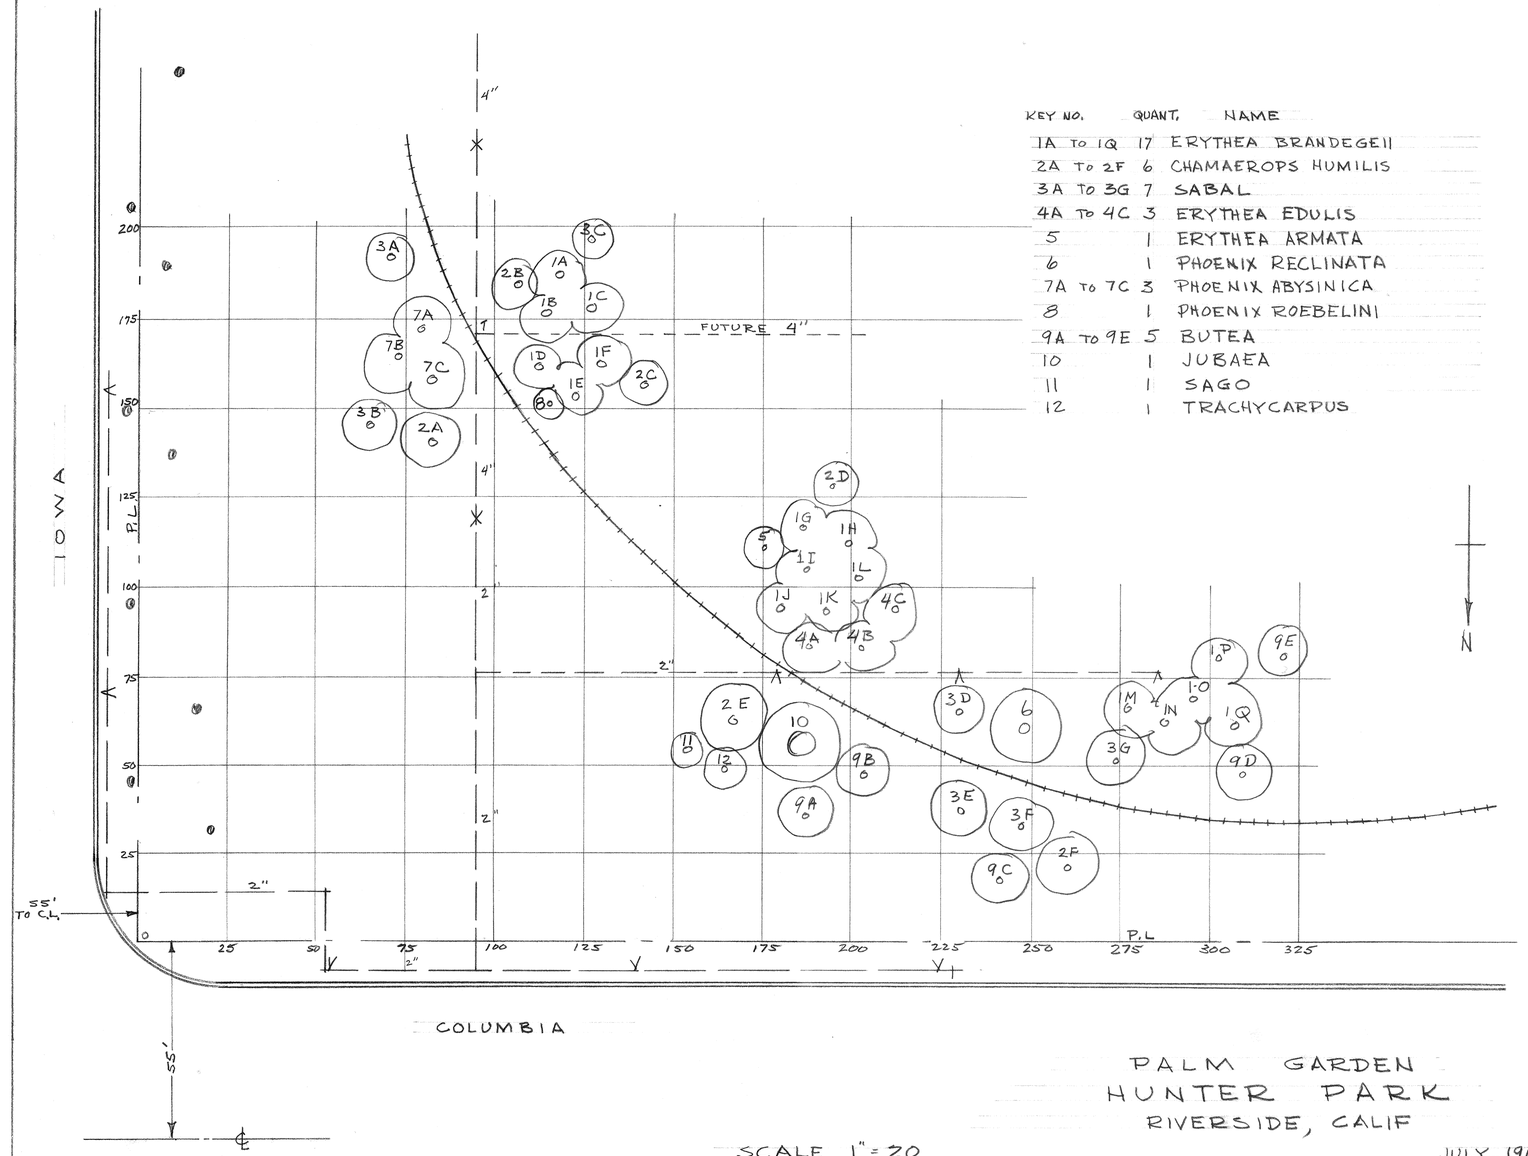

KEY NO.	QUANT.	NAME
1A TO 1Q	17	ERYTHEA BRANDEGEII
2A TO 2F	6	CHAMAEROPS HUMILIS
3A TO 3G	7	SABAL
4A TO 4C	3	ERYTHEA EDULIS
5	1	ERYTHEA ARMATA
6	1	PHOENIX RECLINATA
7A TO 7C	3	PHOENIX ABYSINICA
8	1	PHOENIX ROEBELINI
9A TO 9E	5	BUTEA
10	1	JUBAEA
11	1	SAGO
12	1	TRACHYCARPUS

PALM GARDEN
HUNTER PARK
RIVERSIDE, CALIF

SCALE 1" = 20

JULY 1963

DRAWING NUMBER
HUNR
PLAN HOLD CORPORATION • IRVINE, CALIFORNIA
REORDER BY NUMBER 075AR

DRAWING NUMBER
PLAN HOLD CORPORATION • IRVINE, CALIFORNIA
REORDER BY NUMBER 075AR

DRAWING NUMBER
HR-09
PLAN HOLD CORPORATION • IRVINE, CALIFORNIA
REORDER BY NUMBER 075AR