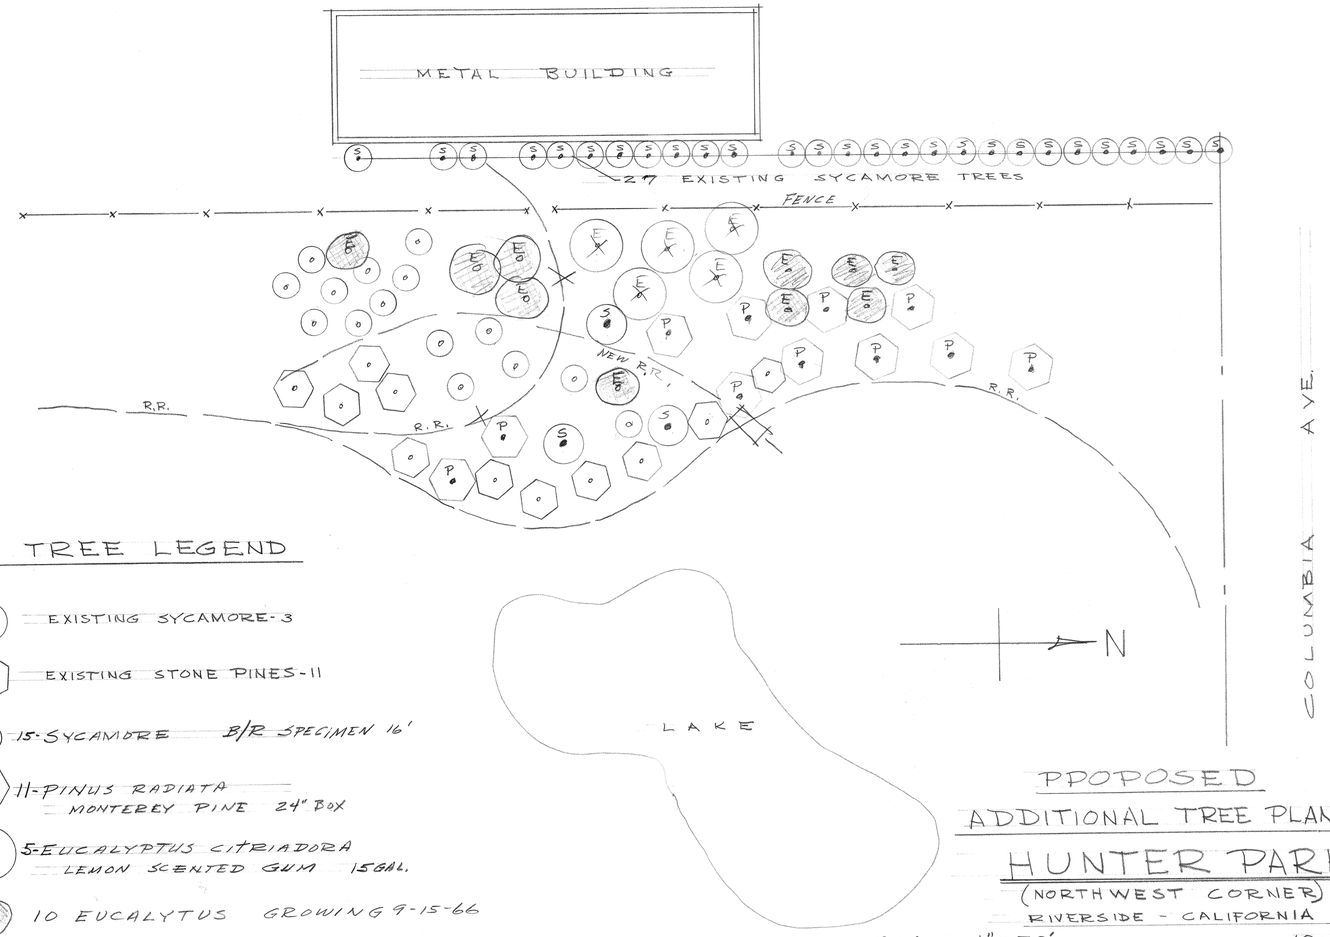

TREE LEGEND

- EXISTING SYCAMORE-3
- EXISTING STONE PINES-11
- 15-SYCAMORE B/R SPECIMEN 16'
- 11-PINUS RADIATA MONTEREY PINE 24" BOX
- 5-EUCALYPTUS CITRIADORA LEMON SCENTED GUM 15GAL.
- 10 EUCALYTUS GROWING 9-15-66

PPOPOSED

ADDITIONAL TREE PLANTING

HUNTER PARK

(NORTHWEST CORNER)

RIVERSIDE - CALIFORNIA

SCALE 1" = 50'

10-5-65

REV 9-15-66

DRAWING NUMBER HUNR

PLAN HOLD CORPORATION • IRVINE, CALIFORNIA

REORDER BY NUMBER 07548

DRAWING NUMBER

PLAN HOLD CORPORATION • IRVINE, CALIFORNIA

REORDER BY NUMBER 07548

DRAWING NUMBER HR-13

PLAN HOLD CORPORATION • IRVINE, CALIFORNIA

REORDER BY NUMBER 07548