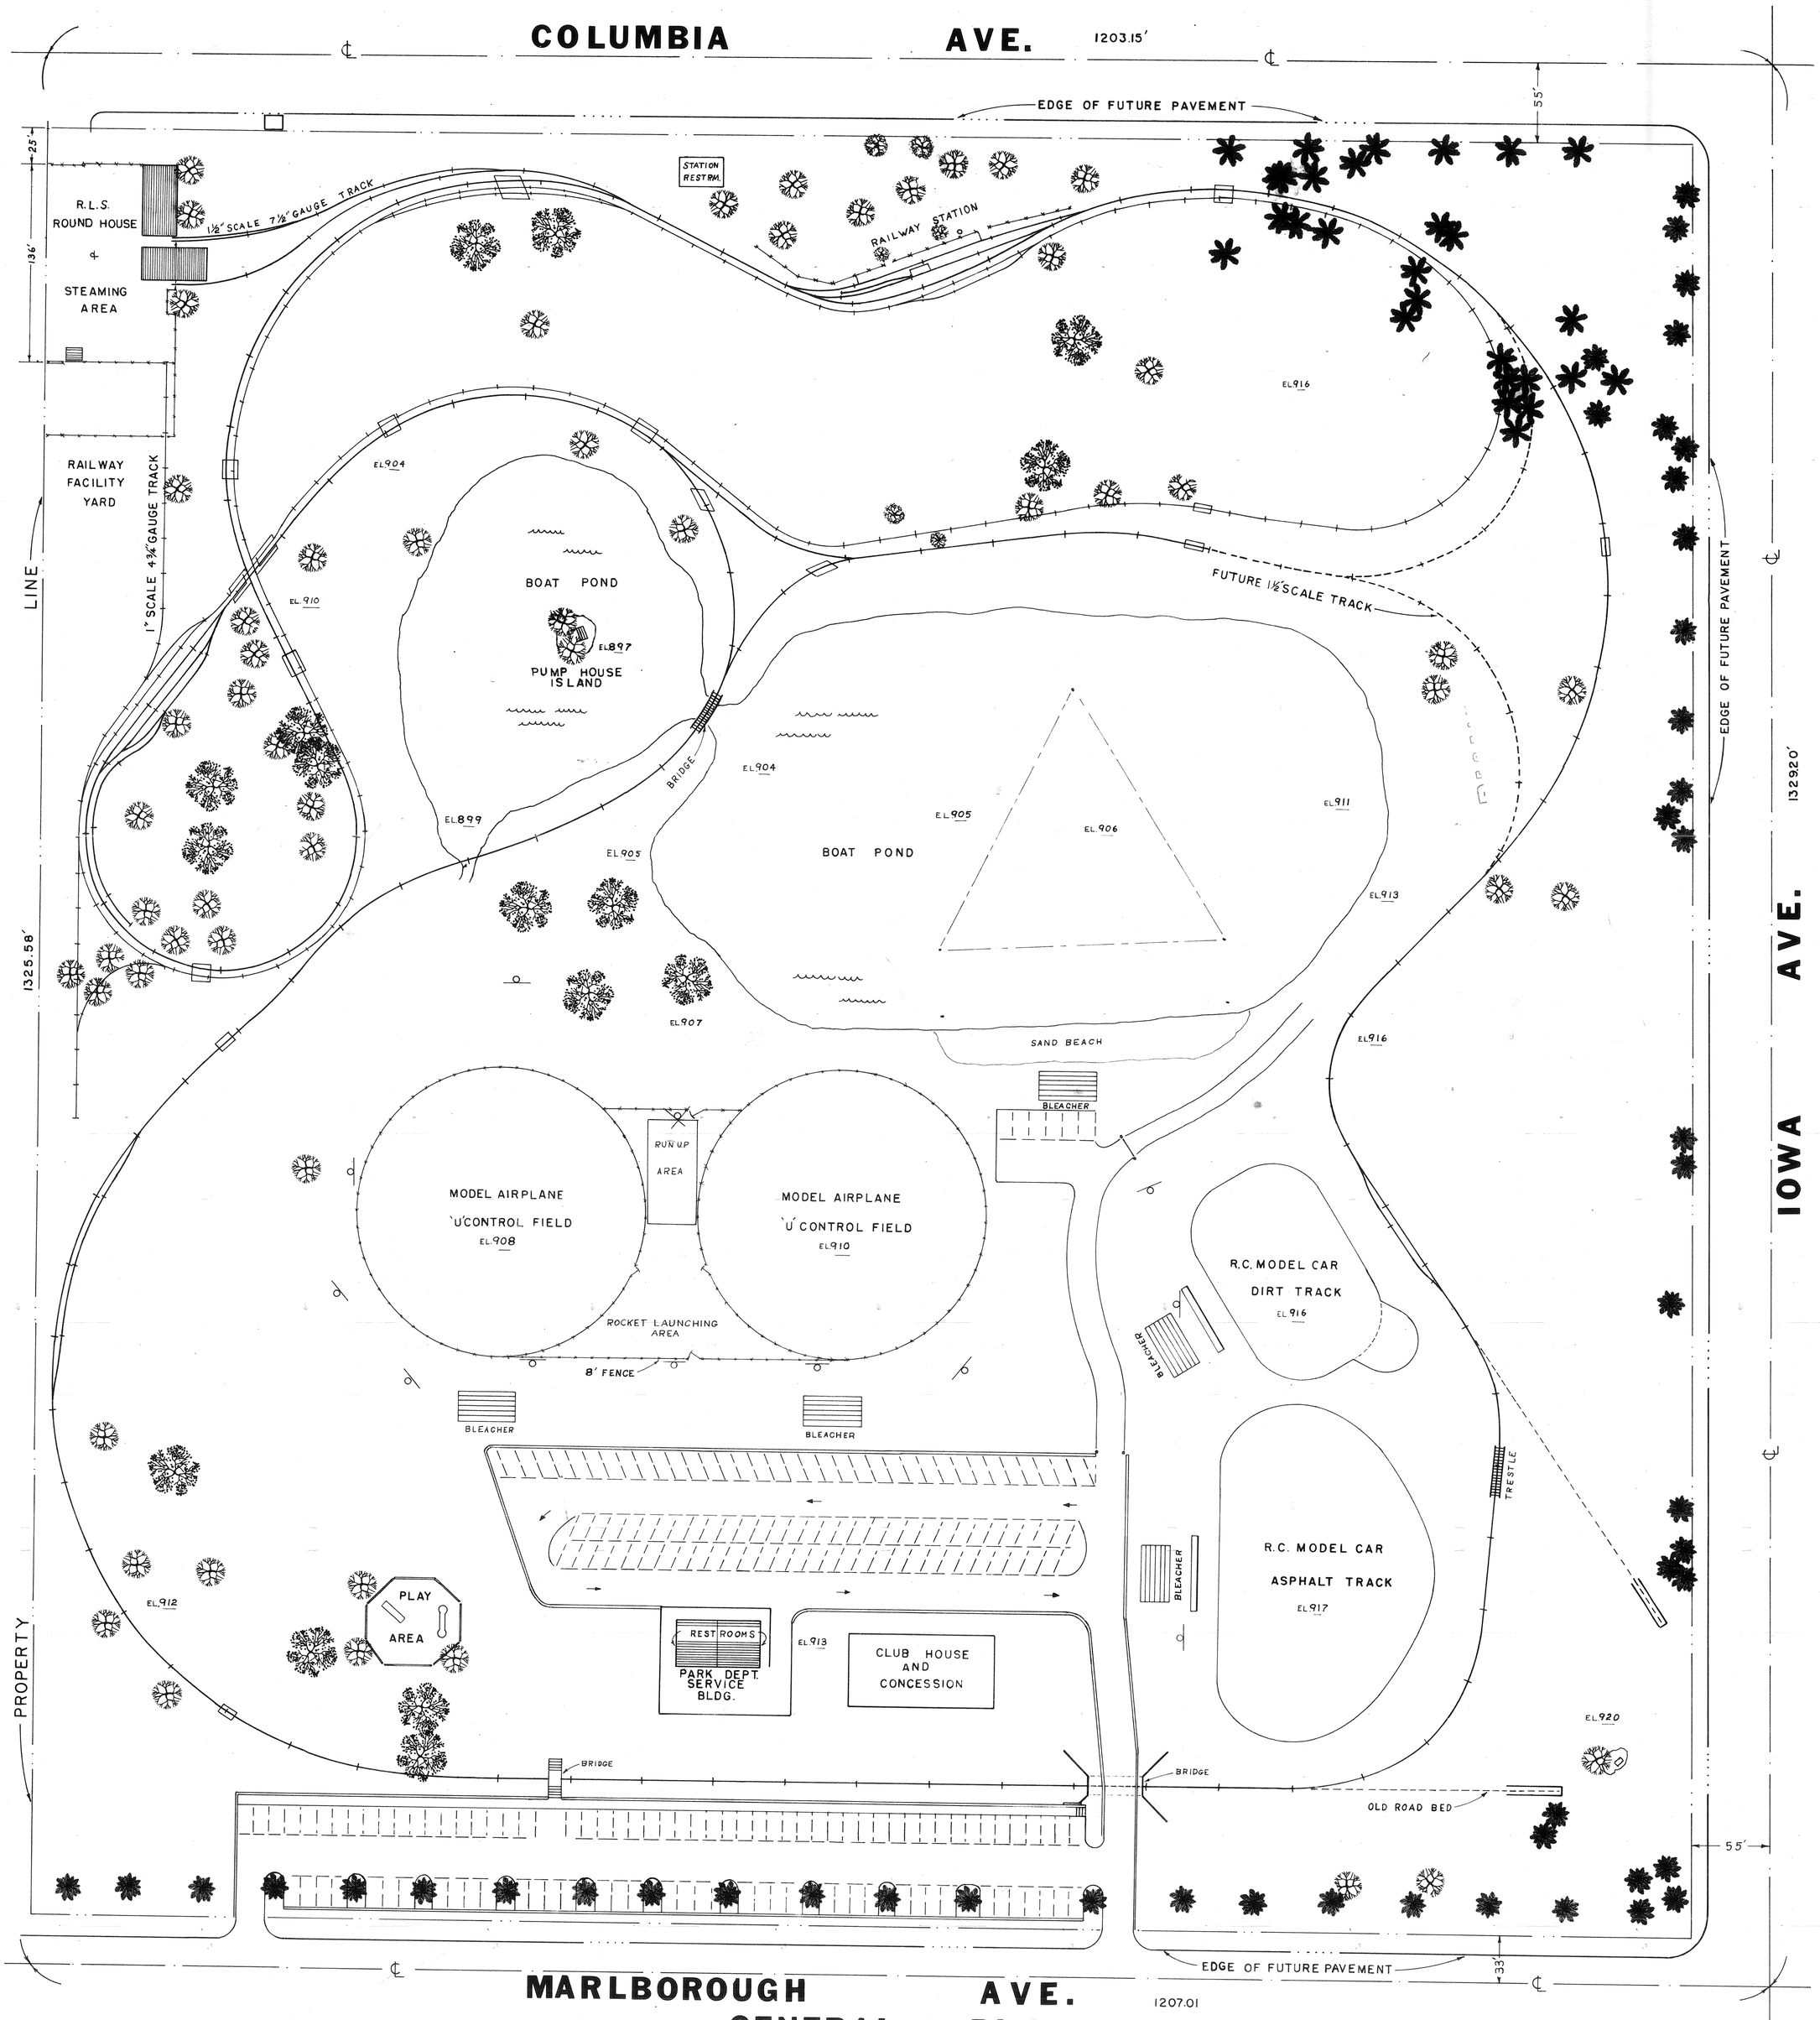

GENERAL PLAN

FOR

HUNTER HOBBY PARK

PARK & RECREATION DEPT. CITY OF RIVERSIDE CALIF.	SCALE 1"-50'	DRAWING BY Bob Stuart DATE 8-15-1983