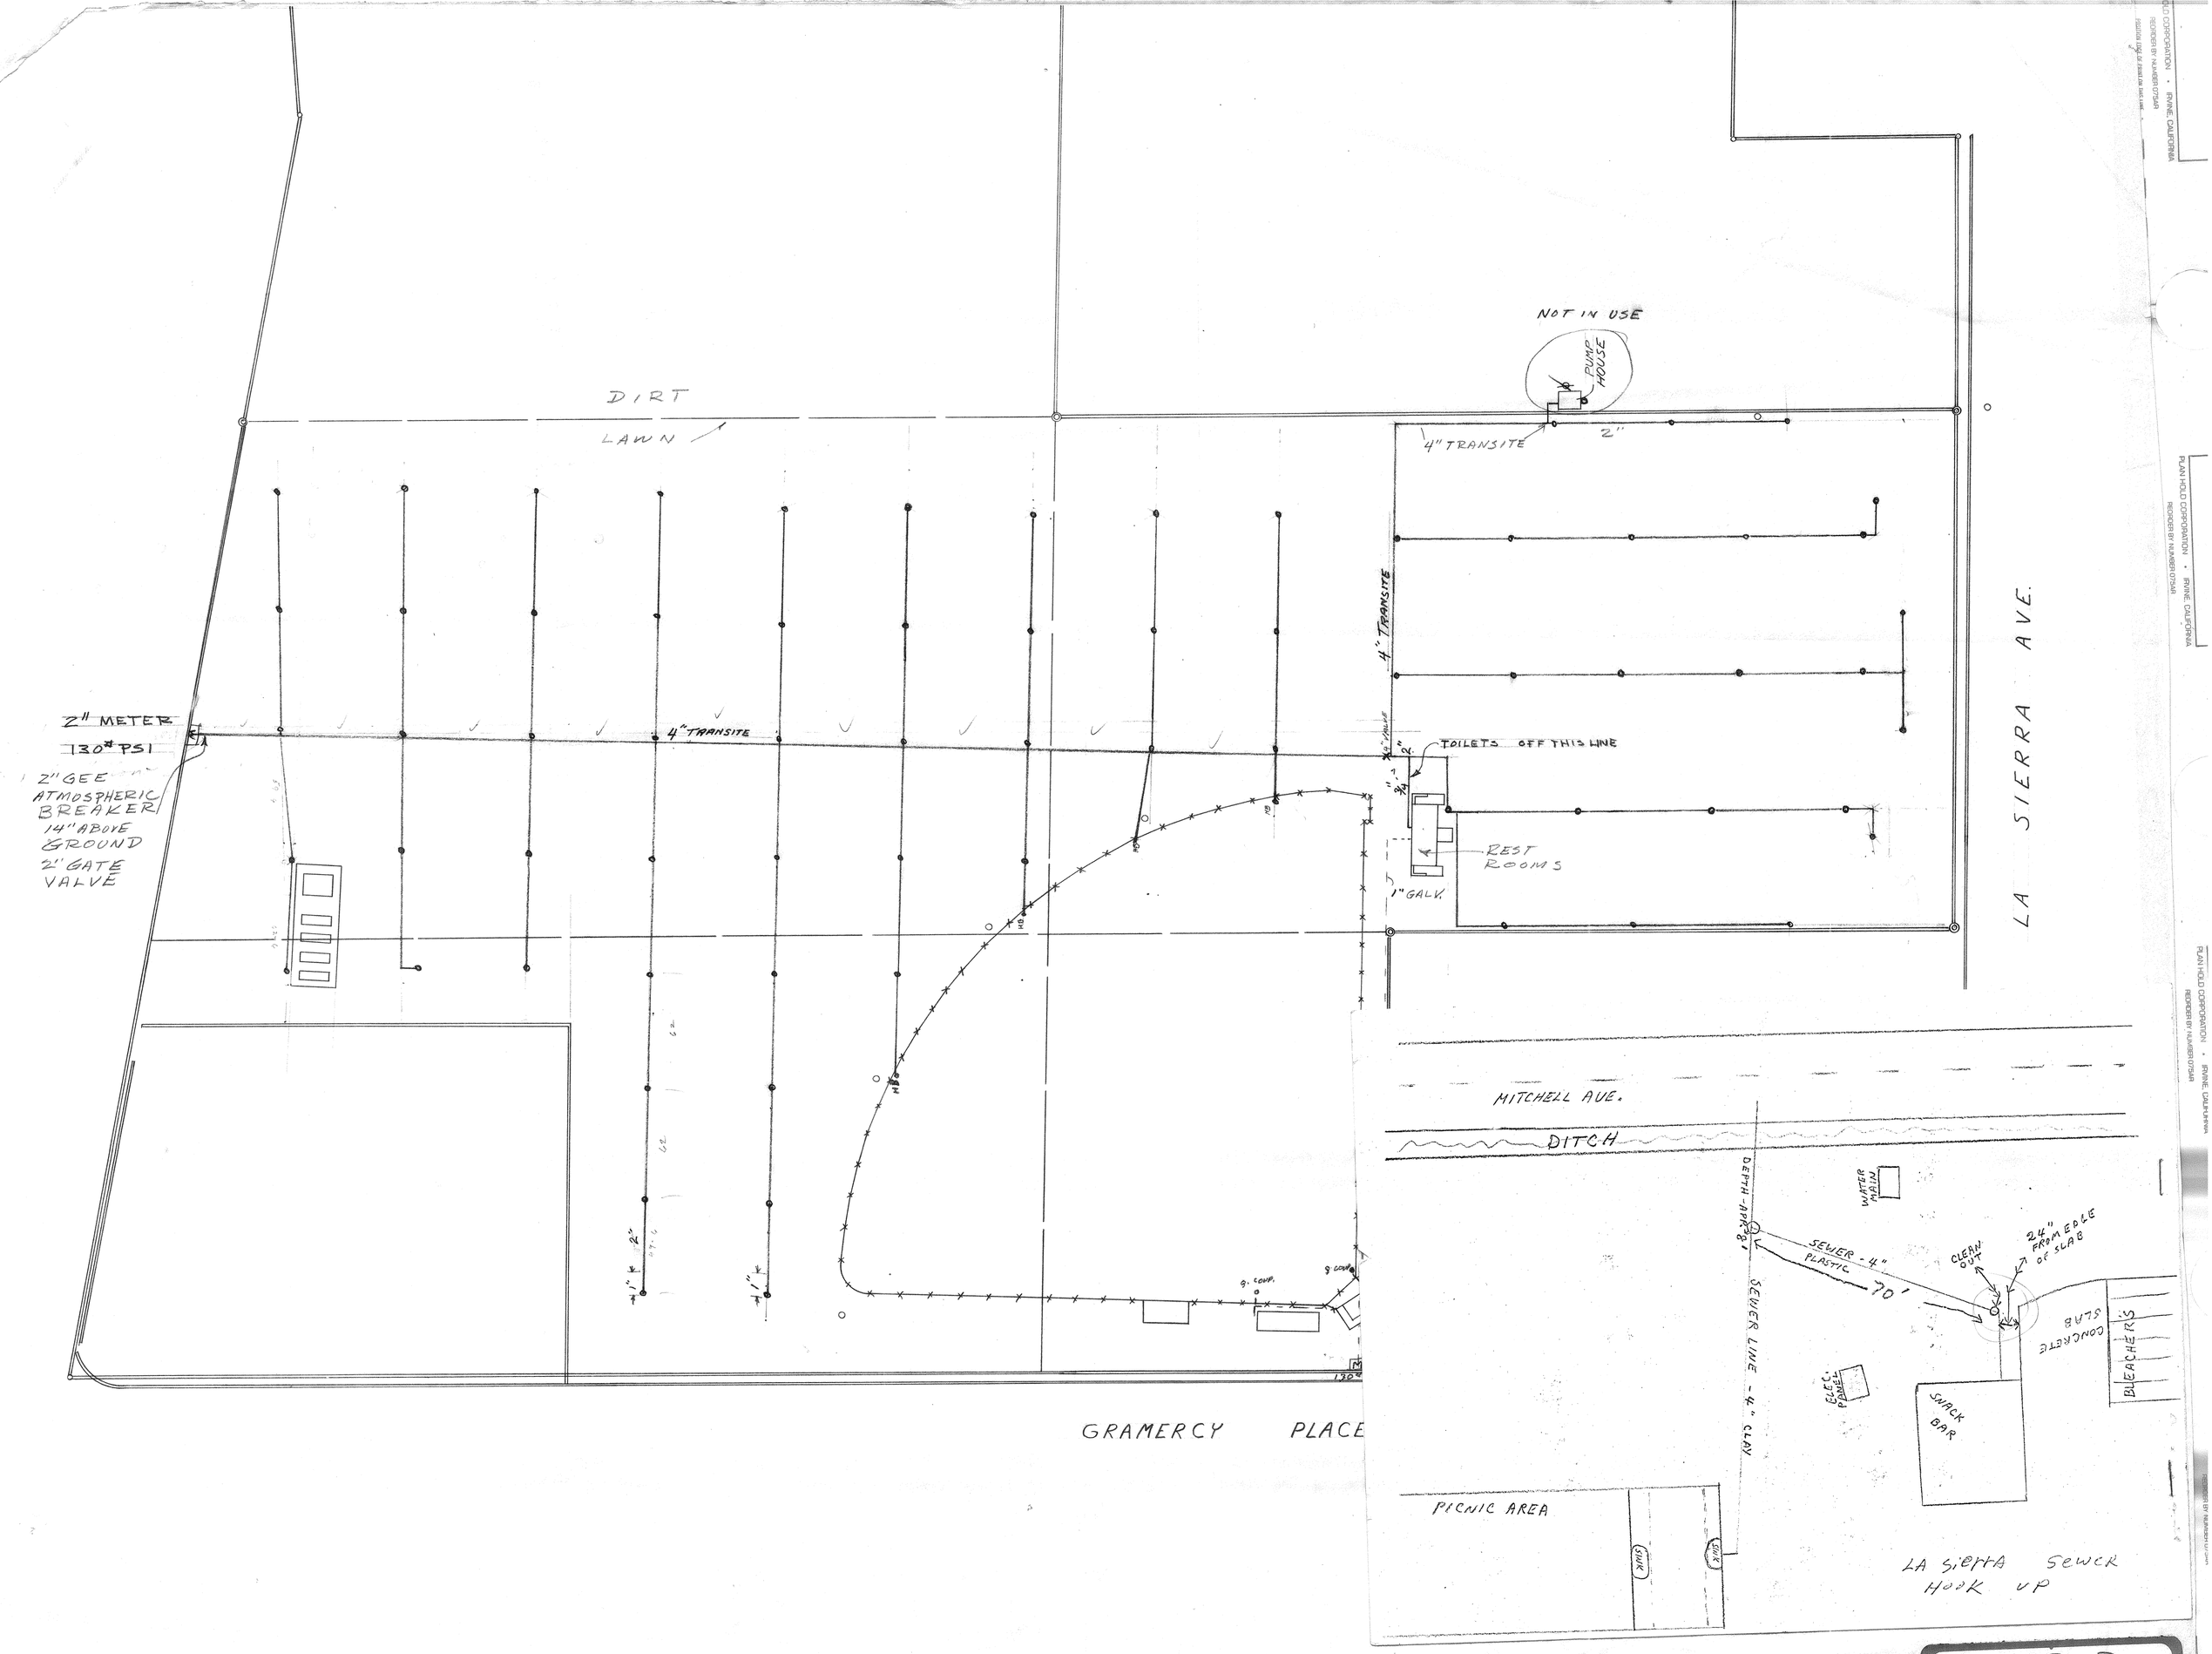
NOT IN USE
PUMP HOUSE
DIRT
LAWN
4" TRANSITE
2"
4" TRANSITE
2" METER
130# PSI
2" GEE ATMOSPHERIC BREAKER 14" ABOVE GROUND
2" GATE VALVE
4" TRANSITE
TOILETS OFF THIS LINE
REST ROOMS
1" GALV.
LA SIERRA AVE.
GRAMERCY PLACE
MITCHELL AVE.
DITCH
DEPTH - APPR. 8'
SEWER - 4" PLASTIC
70'
CLEAN OUT
24" FROM EDGE OF SLAB
WATER MAIN
SEWER LINE - 4" CLAY
ELEC. PANEL
SNACK BAR
CONCRETE SLAB
BLEACHERS
PICNIC AREA
SINK
SINK
LA SIERRA SEWER HOOK UP

P-128-2