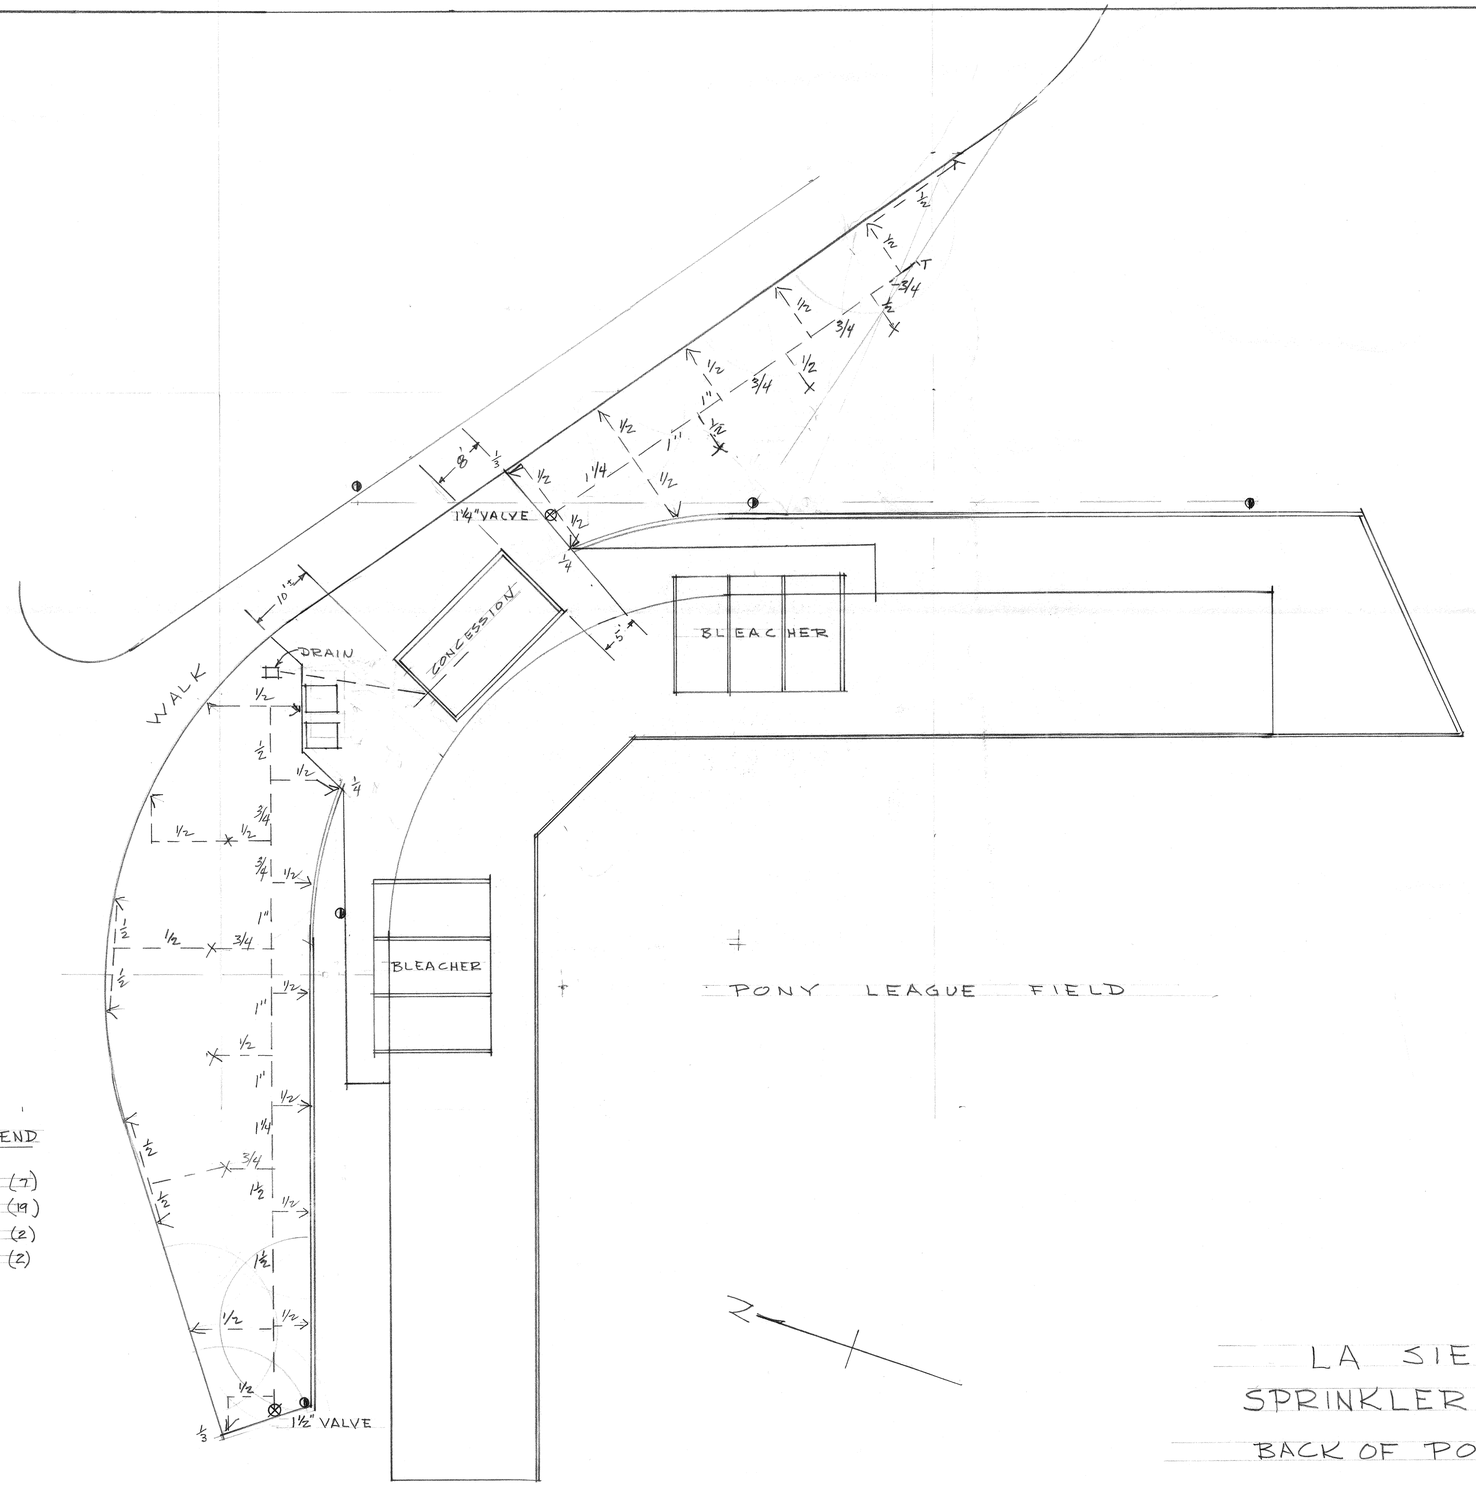

SPRINKLER HEAD LEGEND

X	BUCKNER	403 F	(7)
V	"	403 H	(19)
V 1¼	"	403 Q	(2)
V 1/3	"	403 T	(2)

LA SIERRA PARK
SPRINKLER & PAVING LAYOUT
BACK OF PONY LEAGUE FIELD

SCALE 1" = 10'

OCTOBER 1969

P-128-4