| 2 | 3 | 5 | 6 |
|---|---|---|---|
| 40L | 28L | 22L | 13L |
| 35° | 28° | 35° | 43° |
| 1 | 4 | 7 | 8 |
| 61L | 27L | 3R | 29R |
| 46° | 48° | 49° | 55° |

A1

| 3 | 4 | 6 | 7 |
|---|---|---|---|
| 14R | 24R | 29R | 39R |
| 43° | 35° | 28° | 35° |
| 1 | 2 | 5 | 8 |
| 48L | 17L | 29R | 58R |
| 56° | 53° | 48° | 46° |

A2

| 3 | 4 | 5 | 6 |
|---|---|---|---|
| 16L | 2R | 19R | 33R |
| 28° | 33° | 33° | 29° |
| 1 | 2 | 7 | 8 |
| 66L | 27L | 46R | 68R |
| 50° | 37° | 37° | 43° |

C1

| 3 | 4 | 5 | 6 |
|---|---|---|---|
| 17L | 10L | 6R | 18R |
| 27° | 28° | 28° | 28° |
| 1 | 2 | 7 | 8 |
| 60L | 33L | 31R | 54R |
| 50° | 37° | 39 | 44° |

C2

| 3 | 4 | 5 | 6 |
|---|---|---|---|
| 12L | 7L | 5R | 15R |
| 29° | 29° | 29° | 28° |
| 1 | 2 | 7 | 8 |
| 54L | 30L | 25R | 60R |
| 43° | 39° | 28° | 53° |

C3

| 3 | 4 | 5 | 6 |
|---|---|---|---|
| 33L | 22L | 1L | 13R |
| 29° | 34° | 33° | 30° |
| 1 | 2 | 7 | 8 |
| 67L | 44L | 25R | 63R |
| 42° | 37° | 39° | 52° |

C4

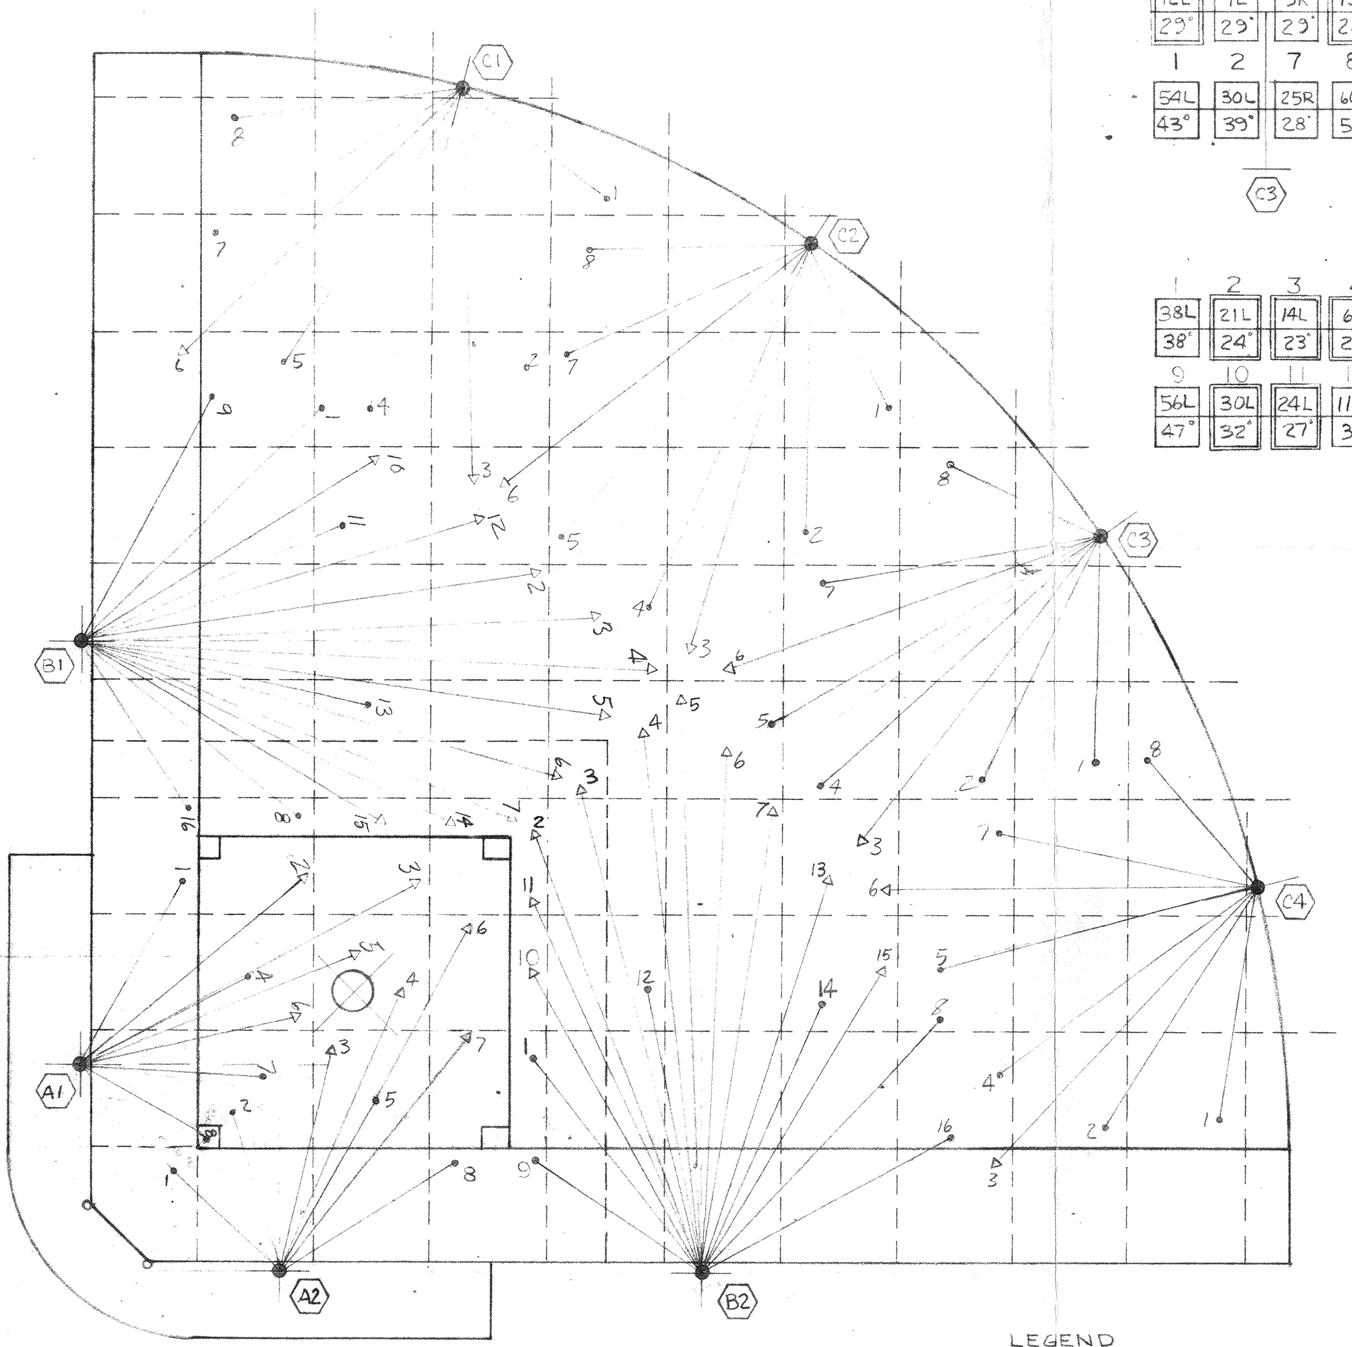


| 1 | 2 | 3 | 4 | 5 | 6 | 7 | 8 |
|---|---|---|---|---|---|---|---|
| 38L | 21L | 14L | 6L | 2L | 3R | 9R | 44R |
| 38° | 24° | 23° | 21° | 20° | 22° | 24° | 32° |
| 9 | 10 | 11 | 12 | 13 | 14 | 15 | 16 |
| 56L | 30L | 24L | 11L | 18R | 25R | 31R | 62R |
| 47° | 32° | 27° | 37° | 27° | 36° | 31° | 37° |

B2

| 1 | 2 | 3 | 4 | 5 | 6 | 7 | 8 |
|---|---|---|---|---|---|---|---|
| 44L | 9L | 3L | 3R | 8R | 16R | 22R | 39R |
| 33° | 25° | 22° | 21° | 22° | 23° | 25° | 37° |
| 9 | 10 | 11 | 12 | 13 | 14 | 15 | 16 |
| 62L | 31L | 24L | 17L | 12R | 26R | 31R | 57R |
| 38° | 31° | 37° | 27° | 36° | 27° | 31° | 47° |

B1

LEGEND

4406

4506

1, THE TOP NUMBERS IN EACH SQUARE ARE HORIZONTAL AIMING ANGLES RIGHT OR LEFT OF POLES, AS READ ON HORIZONTAL INDICATOR PLATE

2, THE BOTTOM NUMBERS ARE VERTICAL AIMING ANGLES AS READ ON THE VERTICAL INDICATOR PLATE

3, READ FROM BEHIND THE FLOODLIGHTS LOOKING TOWARDS THE FIELD

Revised Plan apr 1969

STEBER DIVISION
THE PYLE-NATIONAL COMPANY

Broadview, Illinois

**LIGHTING RECOMMENDATION FOR**
PONY LEAGUE BASEBALL
FIELD. AIMING DIAGRAM

LA SIERRA PARK
RIVERSIDE, CALIF.

| | | |
|---|---|---|
| DRAWN J.S. | SCALE 1"=30' | Dwg. No. LL- |
| DATE 2-3-69 | CHECKED | |

HE 10 7156