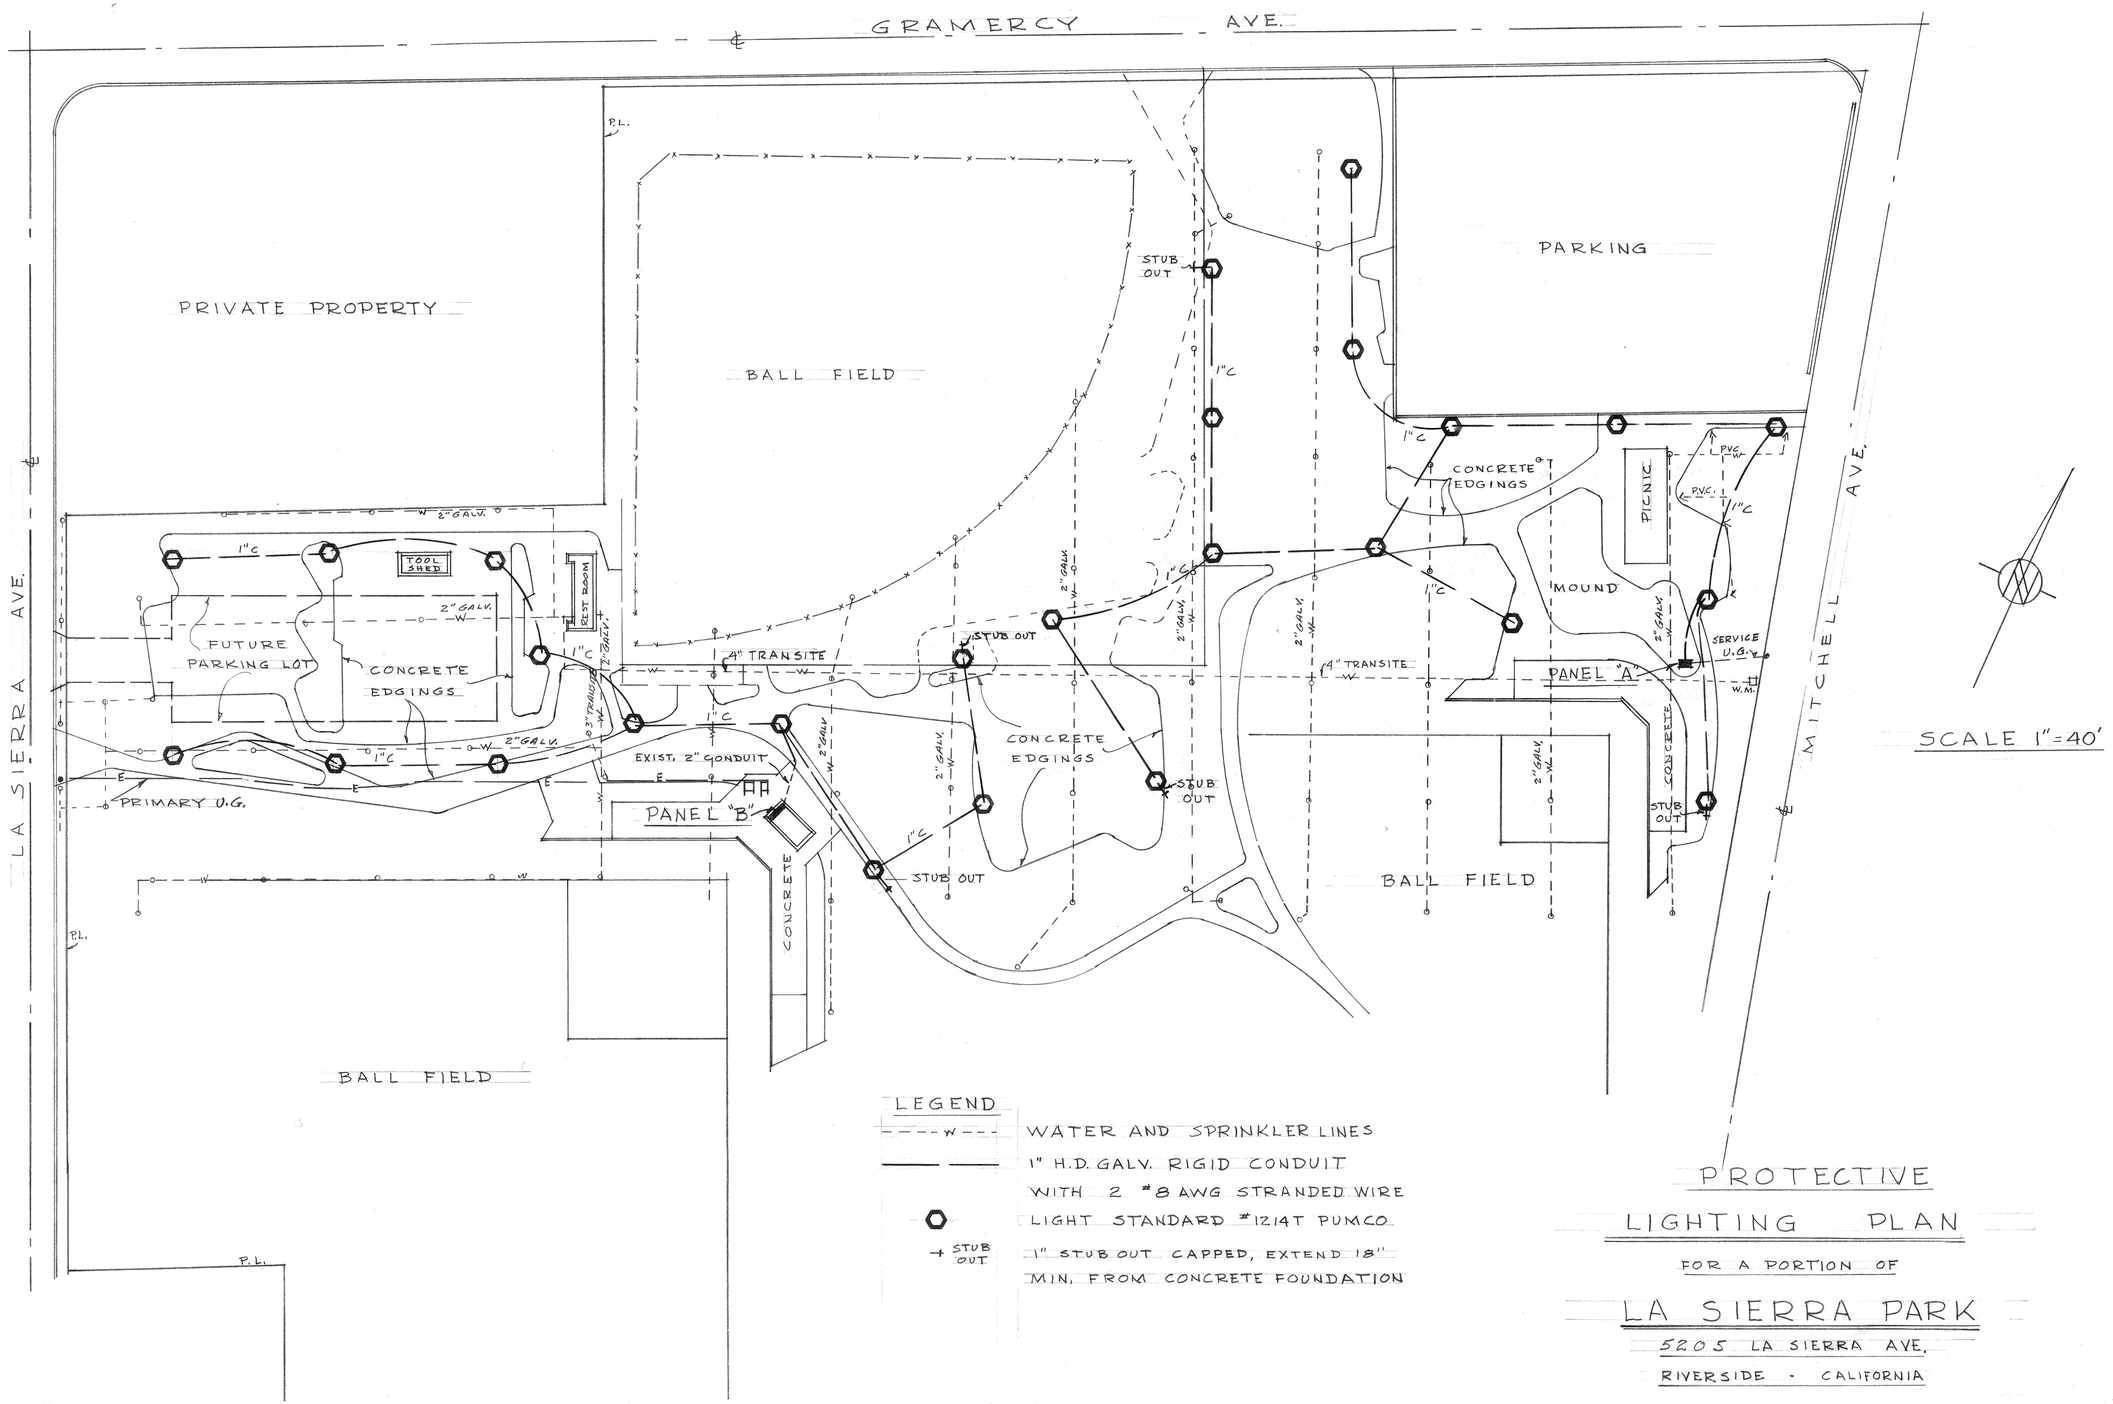

PROTECTIVE LIGHTING PLAN

FOR A PORTION OF

LA SIERRA PARK

5205 LA SIERRA AVE.

RIVERSIDE - CALIFORNIA

MAY 10, 1971

P-128-7