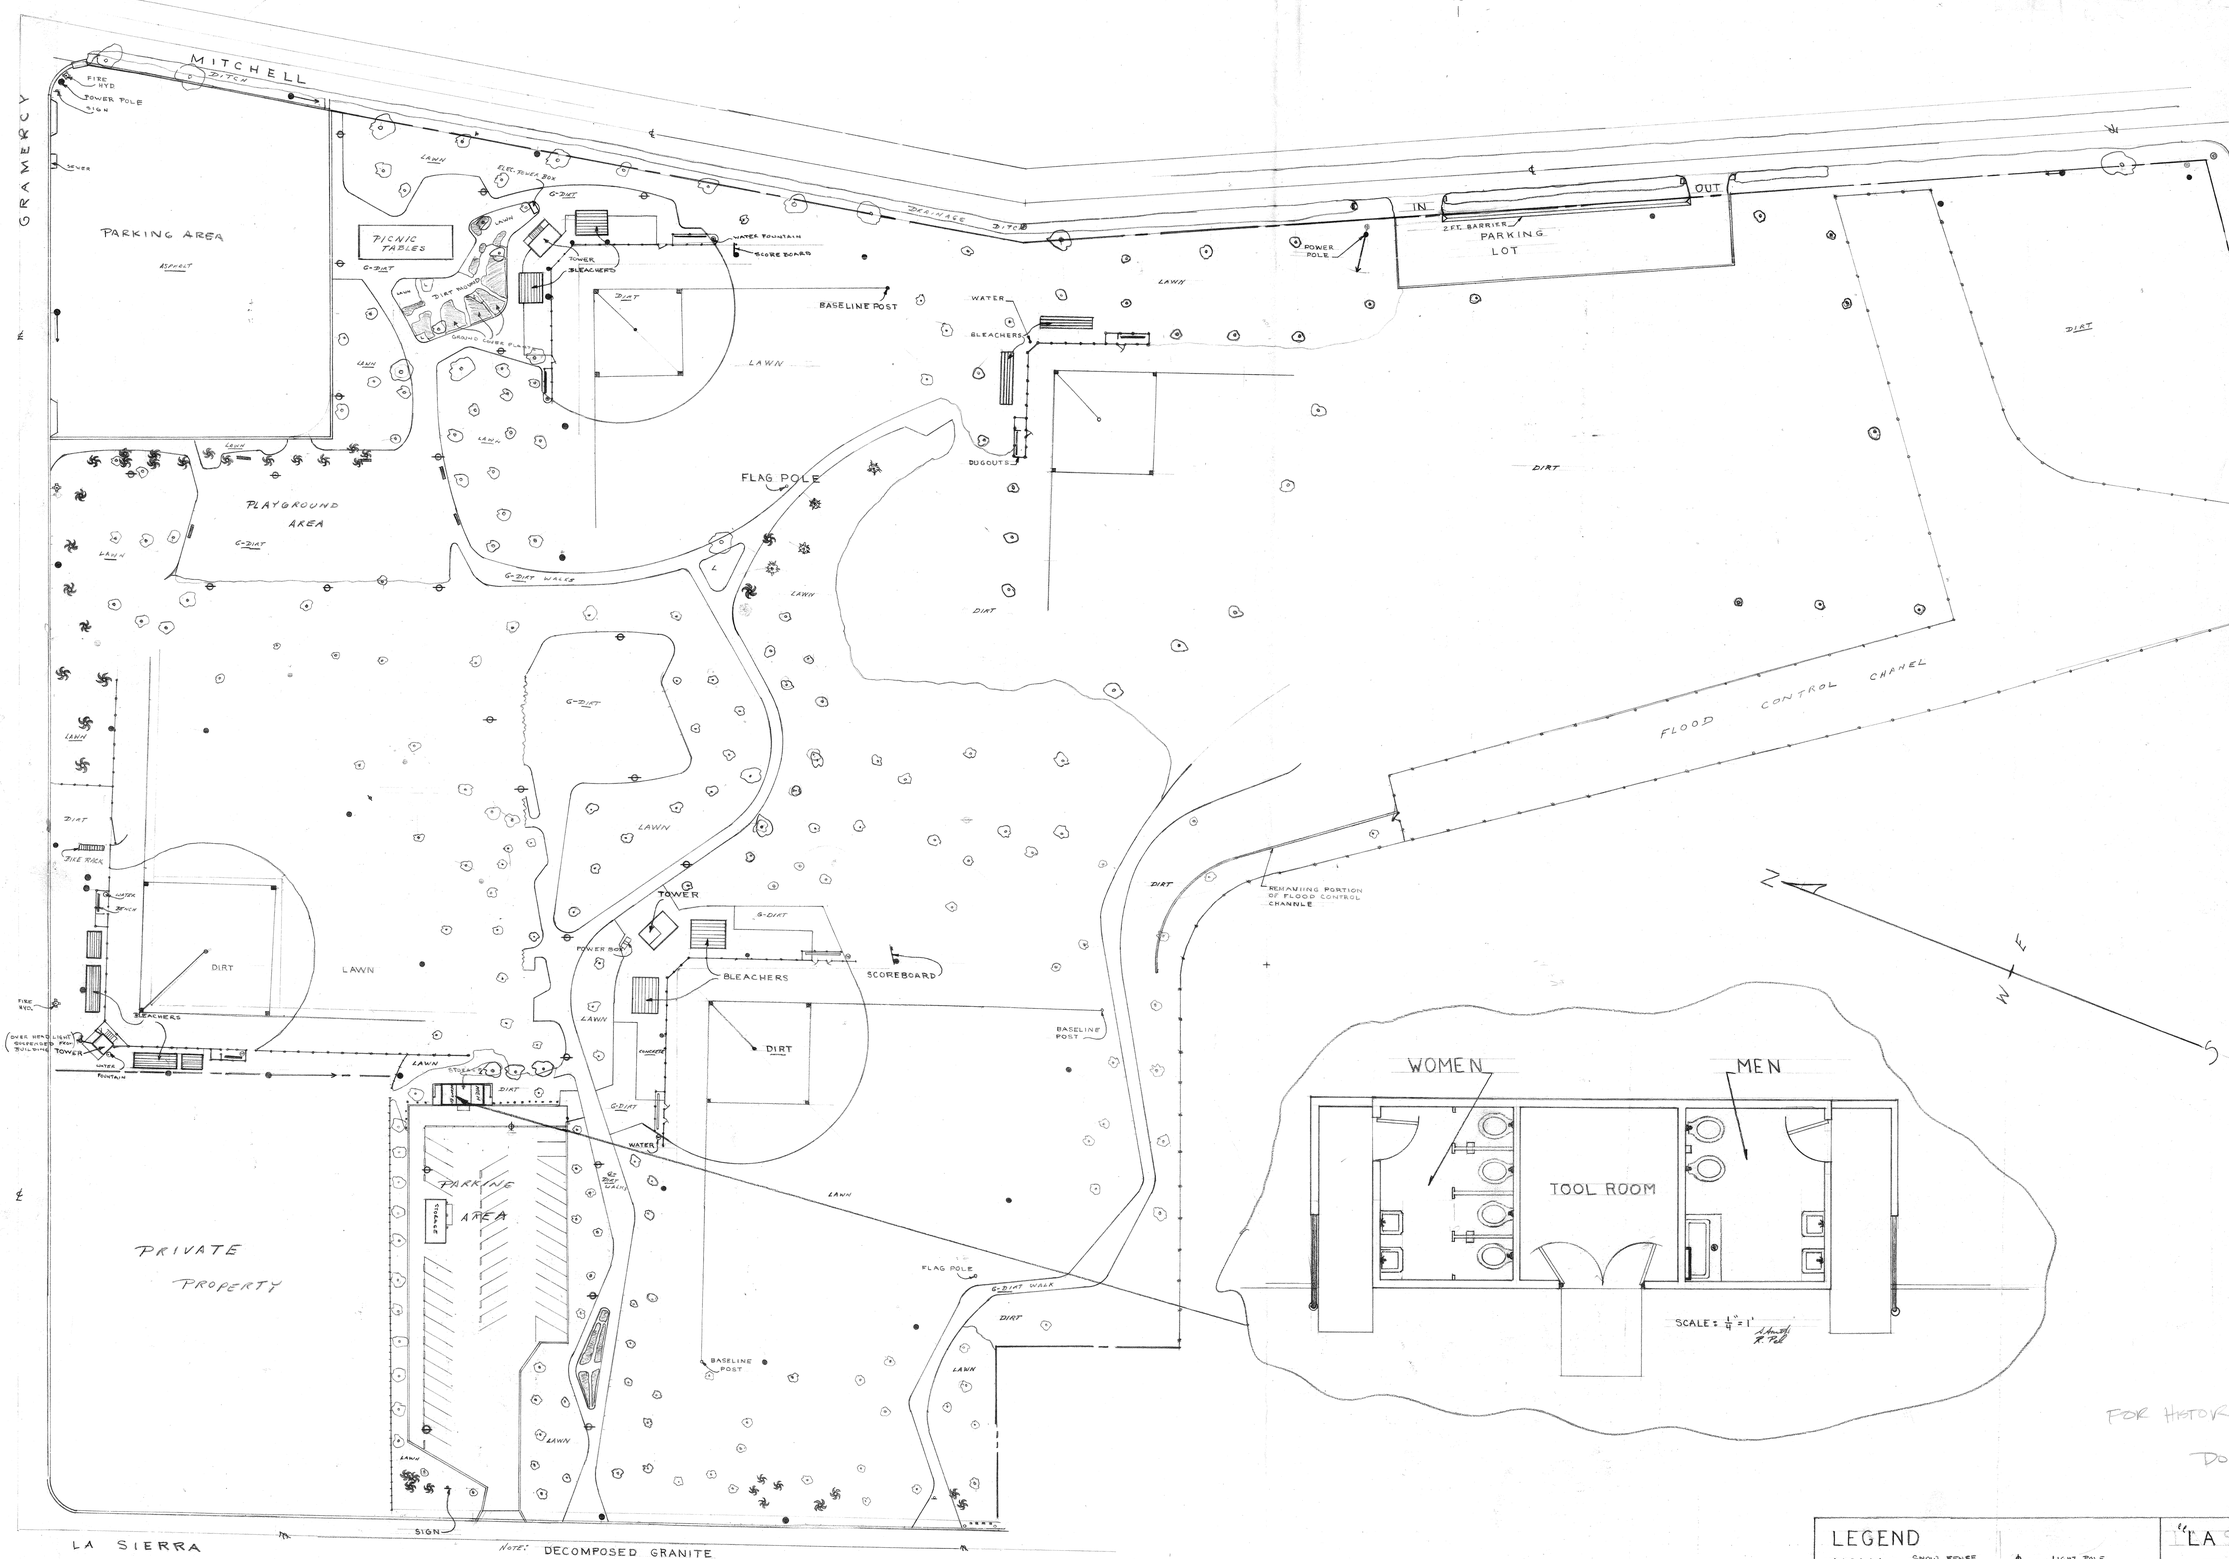

Note: DECOMPOSED GRANITE USED BETWEEN CONCRETE BORDERS IN AREA'S LABLED :G-DIRT

FOR HISTORICAL RECORD PURPOSES ONLY
DO NOT USE FOR BASE SHEET

LEGEND	
. . . SNOW FENCE	. . . LIGHT POLE
. . CHAIN LINK FENCE	. GROUND SHRUBS
. . TREES	. . . WATER FOUNTAIN
. . . PALM TREES	. . . MAN HOLE
. . . POWER POLE	. . . FIRE HYDRANT
	. . . BENCH

"LA SIERRA PARK"
"LA SIERRA AVE" & "GRAMERCY AVE."
LANDSCAPE MAP - SCOTT SMITH
SCALE = 1" = 40' FEB. 1975
DRAWN BY: Scott D. Smith
APPROVED BY: Robert Pekham