LA SIERRA PARK RESTROOM

PLAN #P-0510

APPROVALS

Dee Bachman - Jr. 8/5/86
DIRECTOR, PARK & RECREATION DEPT.

Jerry Nielsen 8/5/86
PARK SUPERINTENDENT

Donald L Busse 8/5/86
RECREATION SUPERINTENDENT

Robert Johnson - Jr. 8/5/86
PARK PROJECT COORDINATOR

SHEET INDEX

1. TITLE SHEET - LOCATION MAP AND SITE PLAN
2. FOUNDATION PLAN, FLOOR PLAN, ROOF PLAN, FRAMING PLAN, SECTIONS & ELEVATIONS
3. EXTERIOR ELEVATIONS, INTERIOR ELEVATIONS AND DETAILS.
4. ELECTRICAL AND PLUMBING PLANS

CONCRETE WORKS

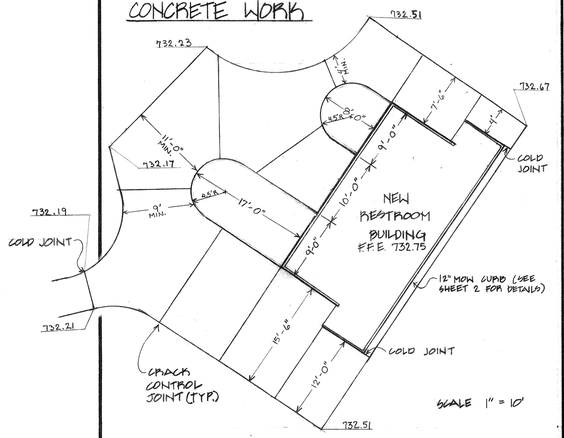

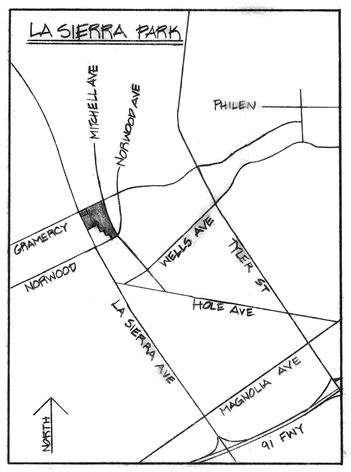

LOCATION MAP

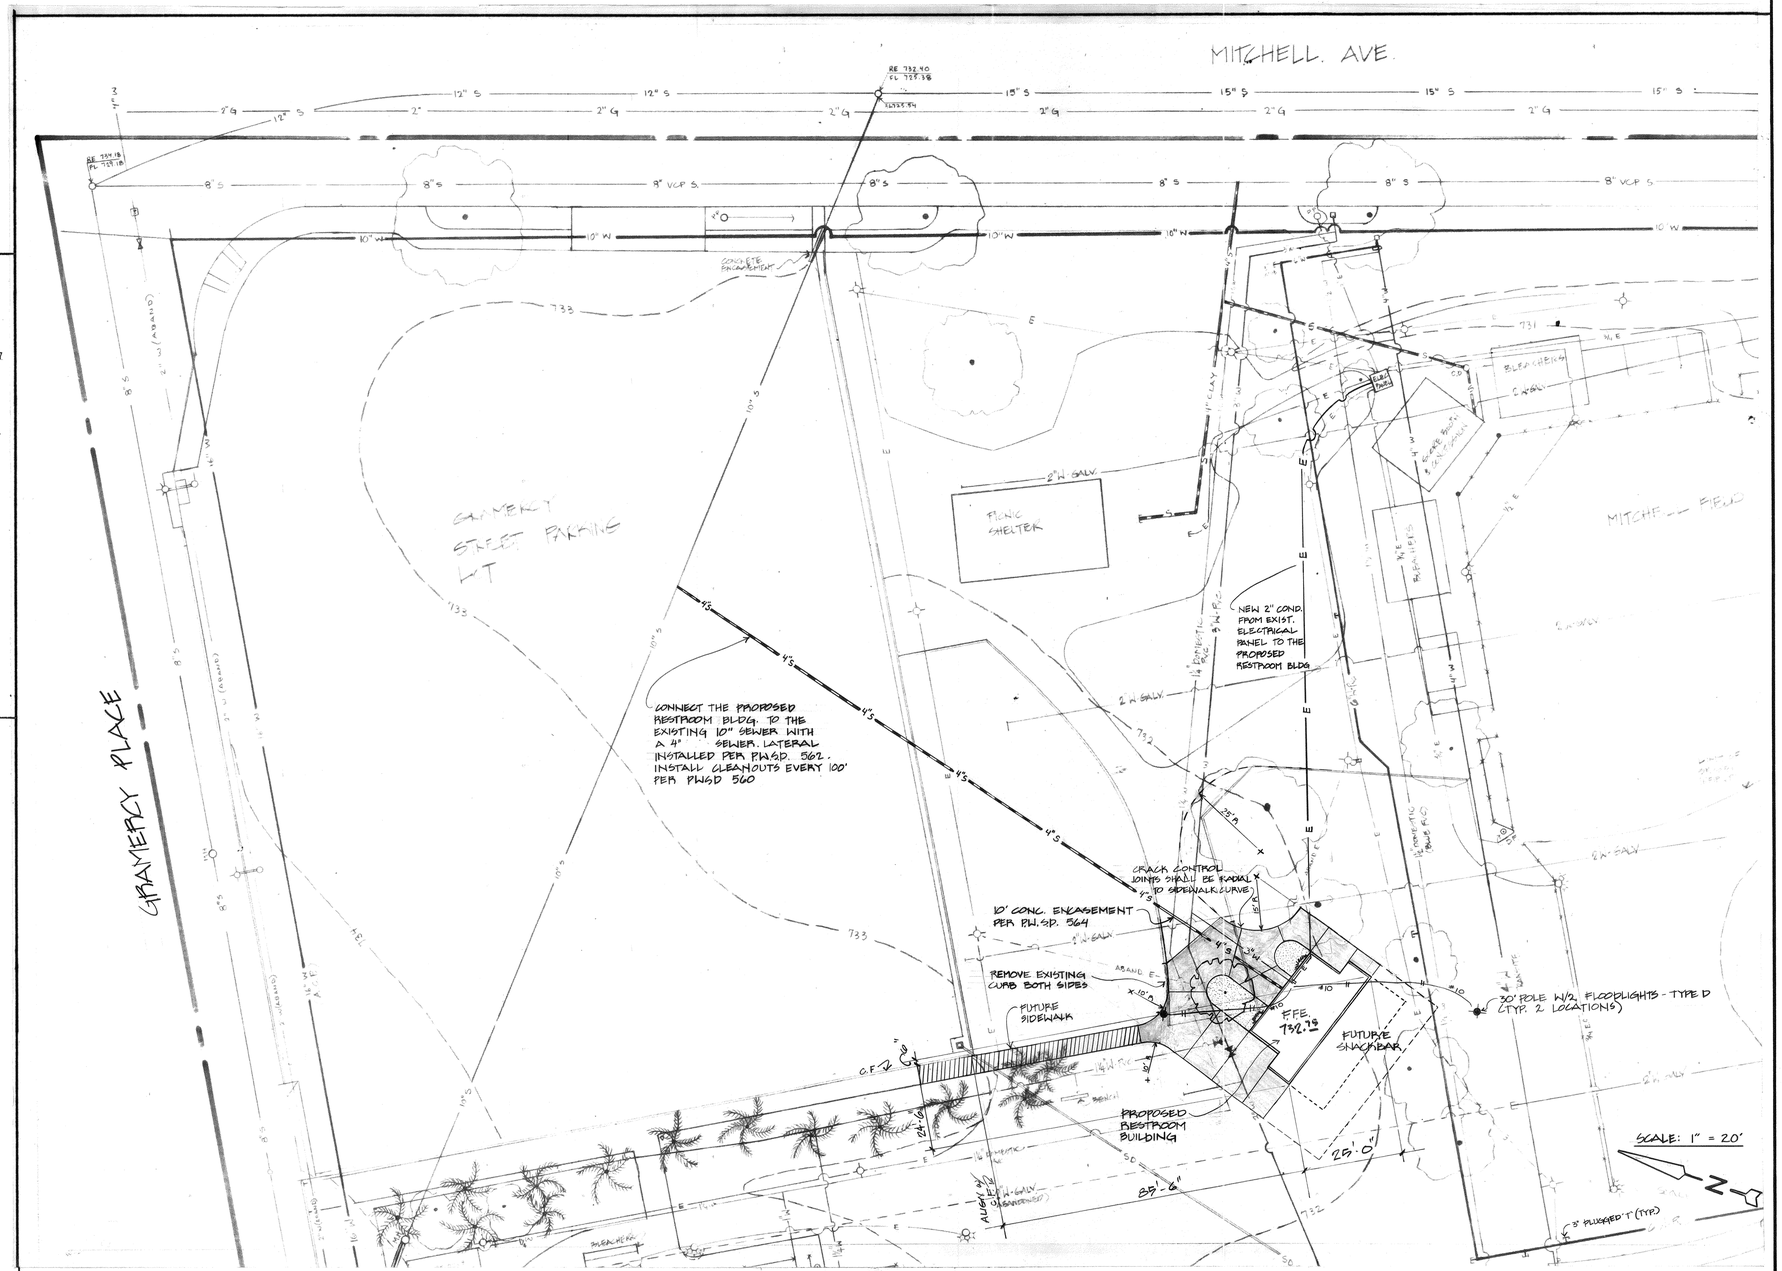

LA SIERRA RESTROOM
A HUD PROJECT

city of riverside
park & recreation
department
(714) 787-7223
3900 MAIN ST RIVERSIDE, CALIFORNIA 92522

revisions	by

date	JULY 15, 1986
design	L. FULLER
drawn	L.F.
check	
acc't. no.	
SHEET	1 of 4

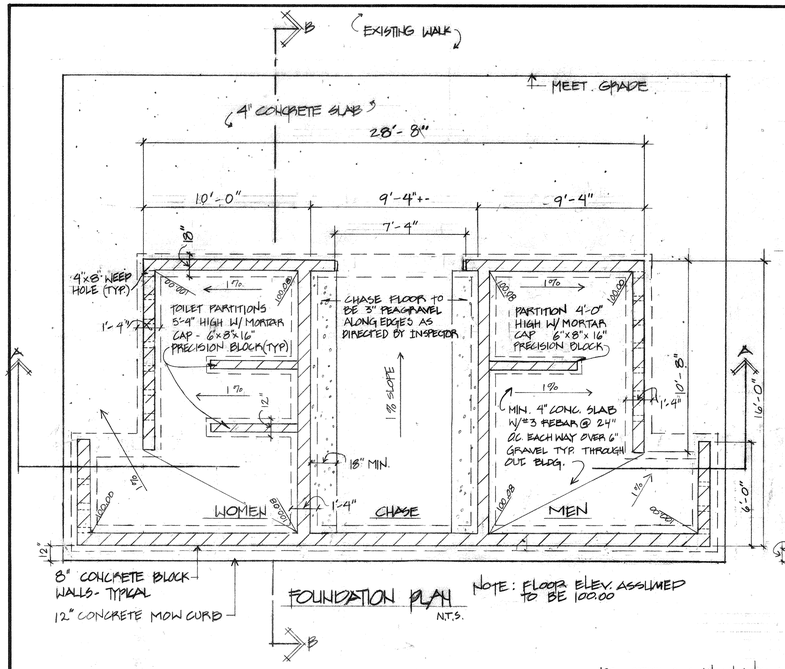

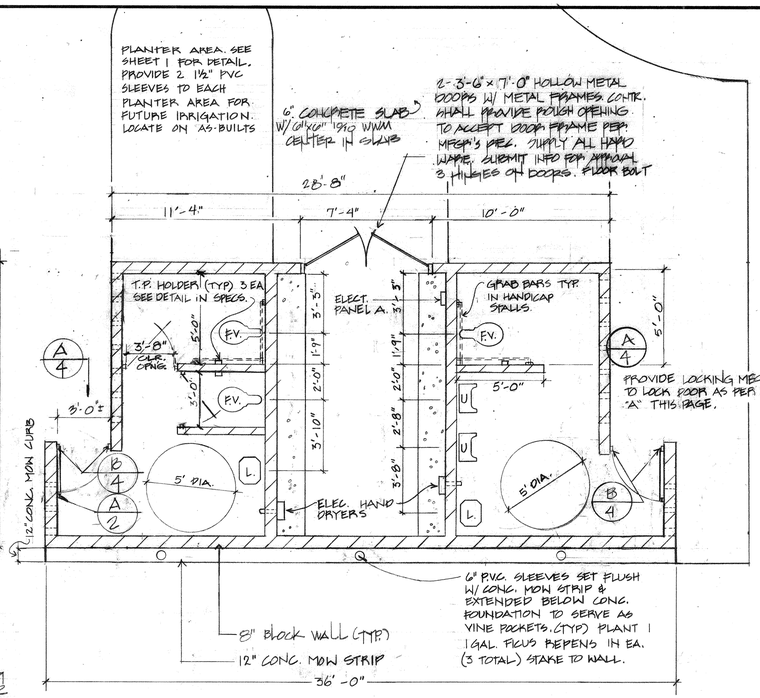

FLOOR PLAN N.T.S.

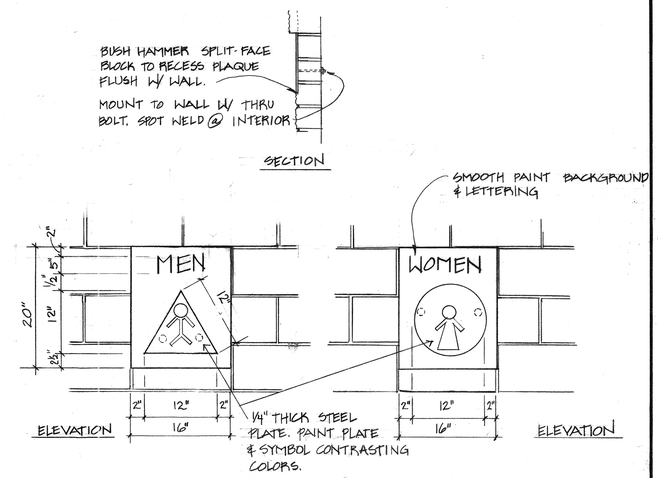

RESTROOM SYMBOL N.T.S. G

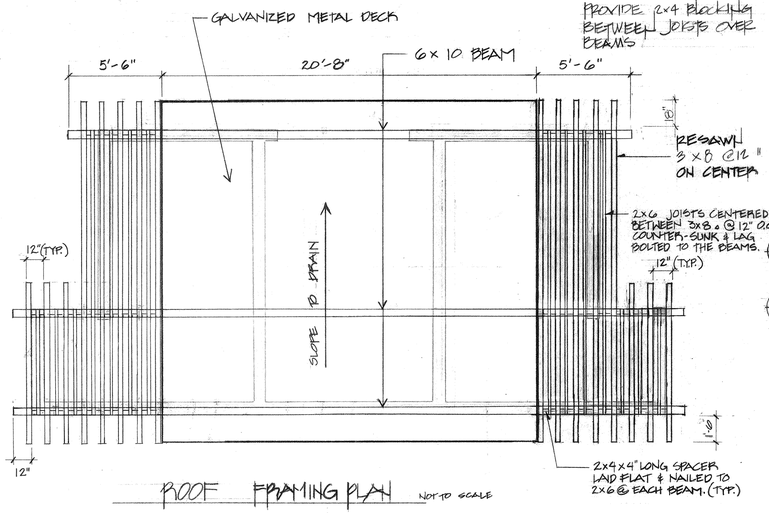

ROOF FRAMING PLAN NOT TO SCALE

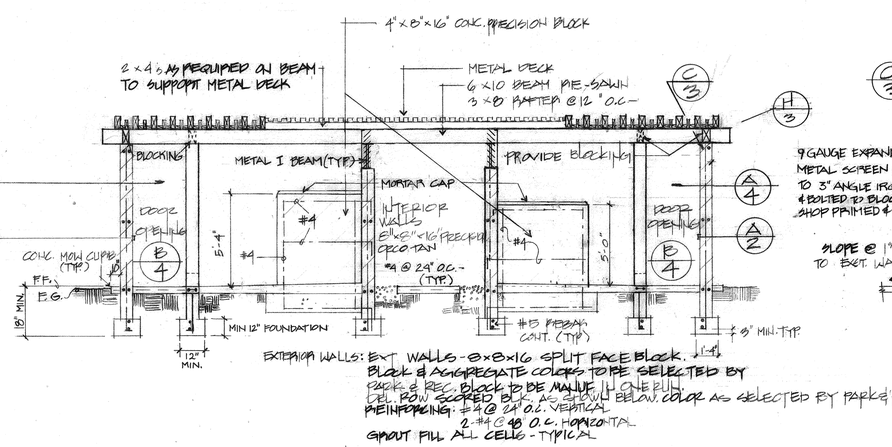

SECTION A-A NOT TO SCALE

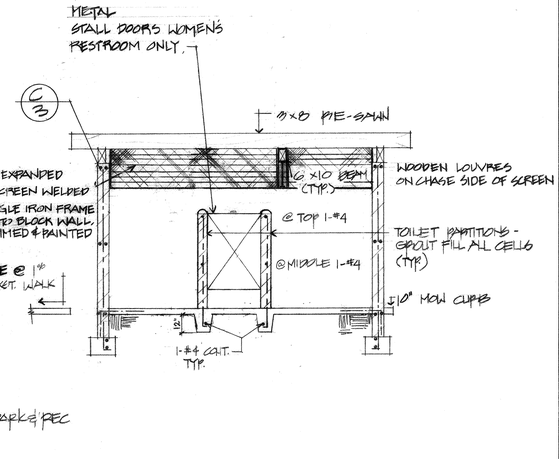

SECTION B-B NOT TO SCALE

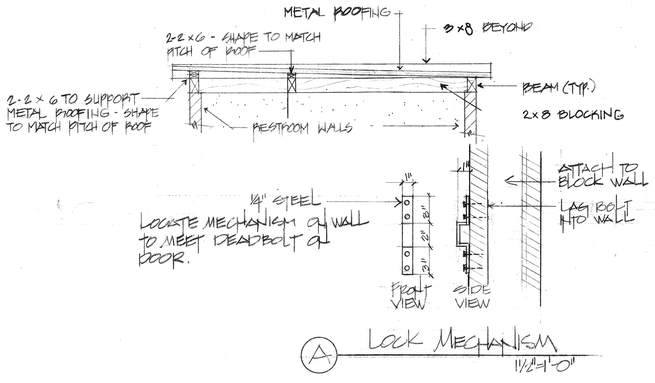

Lock Mechanism 1½"=1'-0"

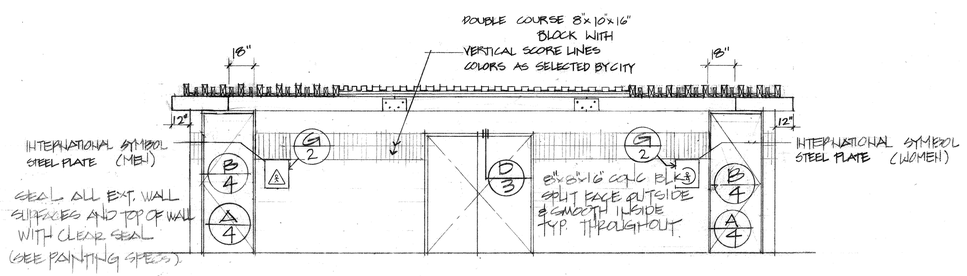

NORTH ELEVATION NOT TO SCALE

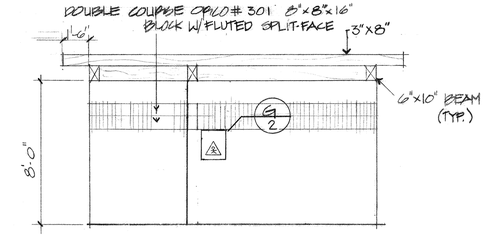

EAST ELEVATION NTS

LA SIERRA PARK RESTROOM
A HUD PROJECT

city of riverside
park & recreation
department
3900 MAIN ST RIVERSIDE, CALIFORNIA 92522
(714) 787-7223

revisions	by
1-2-86	LF
8-5-86	LF

date	7/24/84
design	KH
drawn	GT
check	
acc't. no.	
SHEET	2 of four

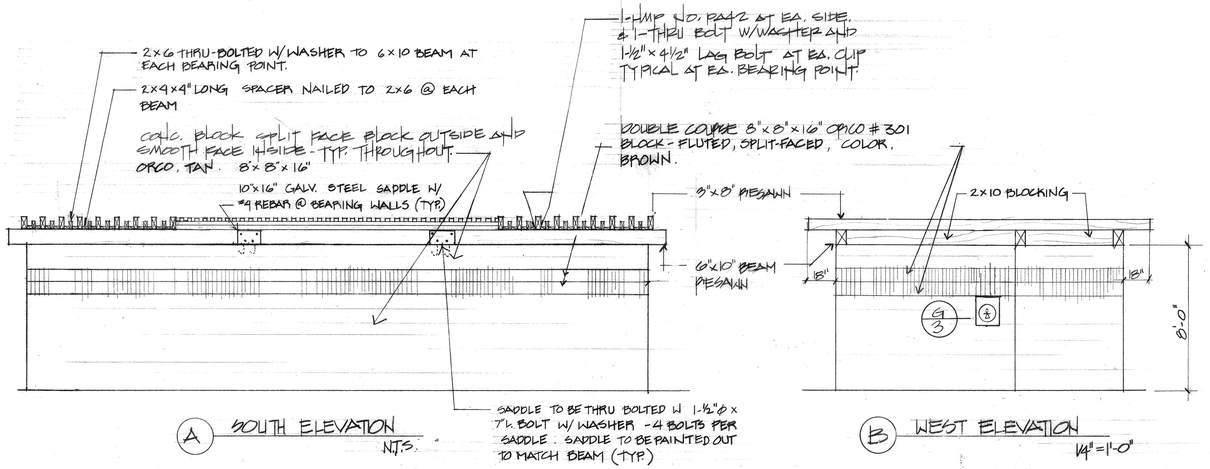

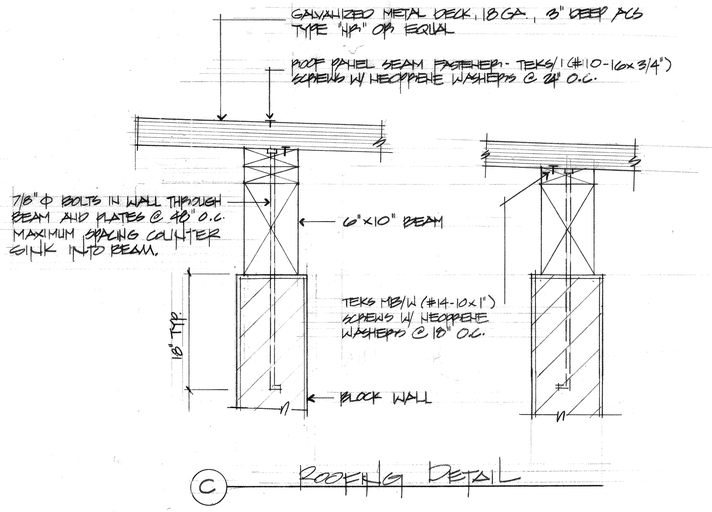

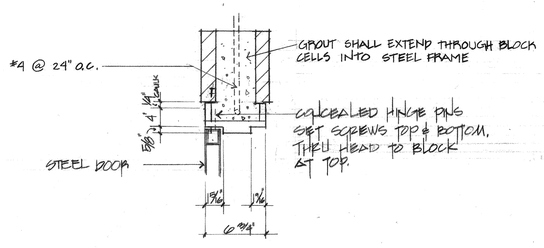

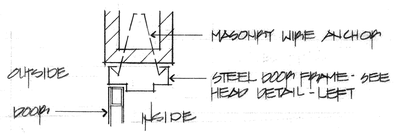

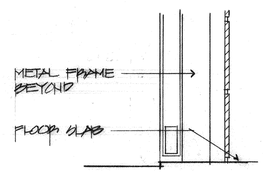

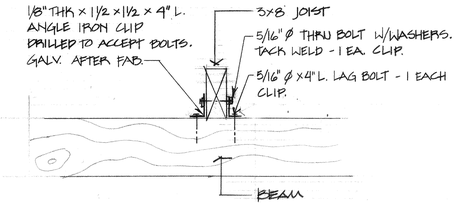

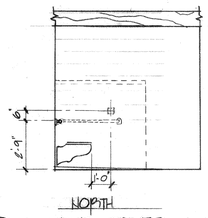

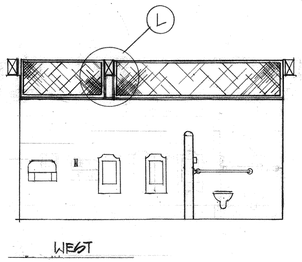

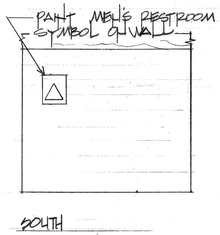

SCALE 1/4"=1'-0"

NOTES

1. COAT ALL INTERIOR SMOOTH FACE BLOCK W/ VITRI-CHEM (COLOR AS APPVD BY CITY TYP.)
2. ALL ROUGH FRAMING HARDWARE NUTS, BOLTS, WASHERS, LAG BOLTS, CLIPS ETC. HOT DIP GALV. (TYP.)
3. TACK WELD ALL FASTENERS TO CLIPS. COAT W/ GALV AFTER OR GALVCOAT (TYP.) AT THRU BOLTS WELD NUTS TO THREAD AND BOLT ONLY.
4. APPLY FIRST COAT OF WOOD IN THE SHOP. APPLY SECOND COAT IN FIELD.

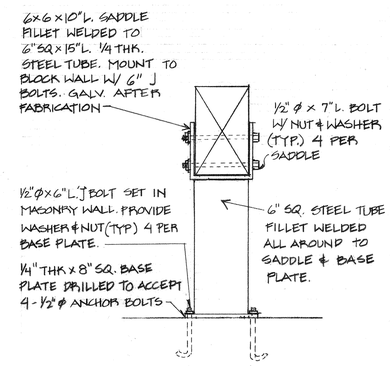

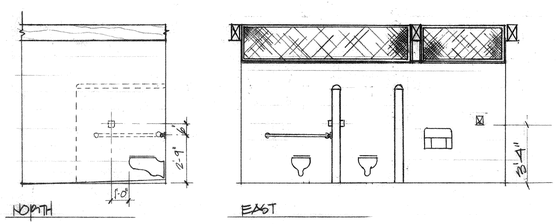

SCALE: 1/4"=1'-0"

LA SIERRA PARK RESTROOM & HUD PROJECT

city of riverside
park & recreation
department
(714) 787-7923
3900 MAIN ST RIVERSIDE, CALIFORNIA 92522

revisions	by
1-2-86	LF

date	7-24-84
design	KH
drawn	KH
check	
acc't. no.	
SHEET	3 of 4

PLUMBING NOTES

1. PLUMBING CONTRACTOR SHALL LAY-OUT PIPING IN UTILITY CORRIDOR IN SUCH A MANNER THAT NONE OF THE JOINTS, CLEANOUTS OR VALVES ARE OBSTRUCTED BUT RATHER IN EASY REACH FOR MAINTENANCE OPERATIONS WITH THE PROPER TOOLS. MOUNT AWAY FROM WALLS FOR EASE OF WRENCH OPERATION.
2. BEFORE COMMENCEMENT OF WORK, THE CONTRACTOR SHALL VERIFY EXACT LOCATIONS & ELEVATIONS OF ANY AND ALL EXISTING UTILITIES AND REPORT ANY DISCREPANCIES TO THE PARK DEPARTMENT REPRESENTATIVE.
3. ALL WASTE LINES BELOW FLOORS SHALL SLOPE MIN. 1/4"/FOOT
4. MATERIALS
   - A. SEWER BELOW GRADE - VITRIFIED CLAY PIPE
   - B. SEWER BELOW FLOOR - SERVICE WEIGHT CAST IRON. NO HUB W/ STAINLESS STEEL COUPLINGS. EXTEND BEYOND BUILDING LINE AND CONNECT TO EXIST. SEWER LATERAL.
   - C. WATER INSIDE BUILDING - TYPE "L" COPPER, WITH WROUGHT COPPER FITTINGS & 50/50 SOLDER.
   - D. WATER BELOW GRADE - TYPE "K" COPPER, WITH WROUGHT COPPER FITTINGS & 50/50 SOLDER (ASPHALT COATED)
   - E. VENT - SCH 40 GALV. STEEL
5. PLUMBING CONTRACTOR SHALL INSTALL WATER HAMMER ARRESTORS IN ACCORDANCE WITH MFR. RECOMMENDATIONS WATER HAMMER ARRESTORS SHALL BE P.D.I. RATED
6. ALL PLUMBING FIXTURES SHALL BE COMPLETE WITHIN LINE STOPS

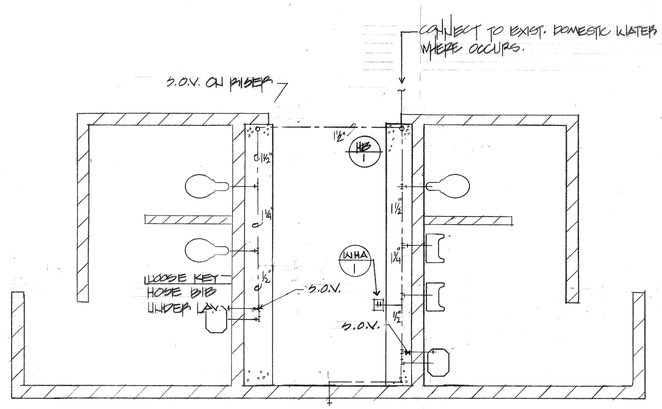

DOMESTIC WATER/PLUMBING N.T.S.

FIXTURE SCHEDULE

ITEM	WASTE	TRAP	VENT	C.W.	DESCRIPTION
WC	4"	INT	2"	1"	WALL HUNG FLUSH VALVE WATER CLOSET
U	2"	INT	1½"	1"	WALL MOUNTED FLUSH VALVE URINAL
L	2"	1⅛"x1¼"	1½"	½"	WALL HUNG LAVATORY
HB				¾"	BRASS ROOT HYDRANT W/ WALL CLAMP & S.O.V.
WHA				AS REQ.	WATER HAMMER ARRESTOR

SEE PLUMBING SPECS FOR MANUFACTURER AND MODEL #'S OF FIXTURES.

PLUMBING LEGEND

SYMBOL	ABBREV	DESCRIPTION
	S OR W	SOIL OR WASTE
	V	VENT
	C.W.	COLD WATER
	S.O.V.	SHUT-OFF VALVE
	H.B.	HOSE BIB
	UP	RISER
	DN.	DROP OR DOWN
	HEAT.	HEATER
	W.C.	WATER CLOSET
	U.	URINAL
	L.	LAVATORY
	F.C.O.	FLOOR CLEAN-OUT

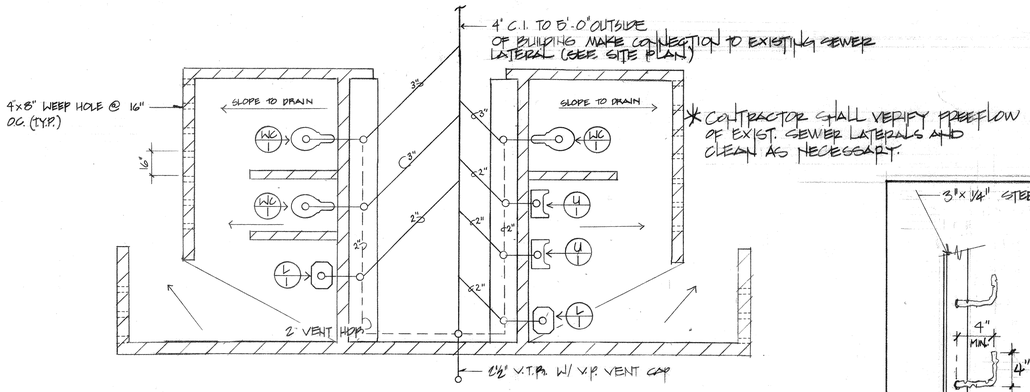

* CONTRACTOR SHALL VERIFY FREEFLOW OF EXIST. SEWER LATERALS AND CLEAN AS NECESSARY.

SEWER / DRAINLINE PLAN N.T.S.

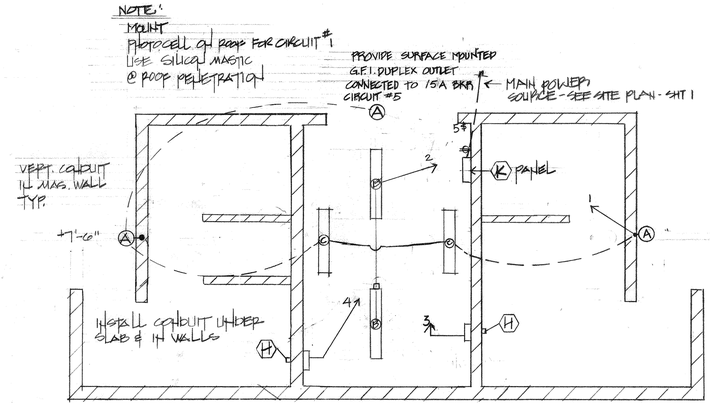

ELECTRICAL FLOOR PLAN N.T.S.

100A.- 3P MAIN C/B IN PANEL
TYPE NQO SURFACE MOUNT

SCHEDULE LIGHTING PANEL "K"

CIR. No.	WATTS A	WATTS B	WATTS C	C. BKS AMP	C. BKS POLE	LOCATION
1			500	20	1	LIGHTING EXTERIOR
2		160		20		LIGHTING CHASE
3		2300		20		MEN'S HAND DRYER
4			2300	20		WOMENS HAND DRYER
5		100		15		IRRIGATION CONTROLLER
6				20		OUTLET PLBG CHASE
7		X		—		SPARE
8			X	—		"
9						SPACE
10						"
11						"
12						"

1. FURNISH & INSTALL PHOTOELECT. SWITCH TO CIRCUIT #1 - STONCO P-150 A W/ W.P. HOUSING
2. PROVIDE GROUND FAULT INTERRUPTING RECEPTACLE LEVITON #6195
3. GROUND PANEL TO NEW GROUND ROD WITHIN PLUMBING CHASE PER CODE.

LIGHTING FIXTURE SCHEDULE

TYPE	DESCRIPTION	MANUFACTURER & CATALOG NO.	LAMPS
A	VANDAL PROOF W/ PROOF SCREWS	KEMALL #3663	100W IE
B	FLOUR. STRIP UNIT-CHAIN MOUNT	ACME #1252-4RH	2/40 RS
C	FLOURESCENT STRIP-FIXED MOUNT @ 4'8"	SAME AS 'B'	

SUPPLY QTY #3000 SCREWDRIVER

ELECTRIC HAND DRYER

H	RECESSED AS MANUF. BY WORLD DRYER CORP. ONTARIO, CA. MODEL NO. RA5

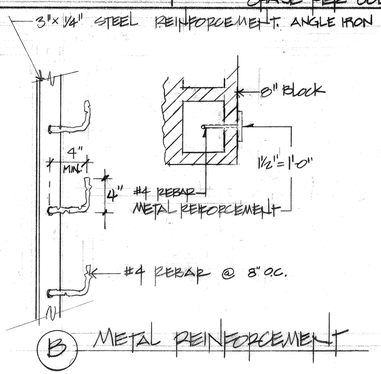

B METAL REINFORCEMENT

NOTES FOR REST ROOM DOOR

1. SHOP DRAWING REQUIRED
2. GATE SHALL BE WELDED, GROUND SMOOTH SHOP PRIMED, AND PAINTED W/ 2 COATS OF ENAMEL PAINT COLOR & FINISH AS APPD.
3. PROVIDE SUFFICIENT OPENING TO ACCEPT DOOR. SUPPLY ALL HARDWARE, SUBMIT INFO. TO PARK AND RECREATION FOR APPROVAL PRIOR TO INSTALLATION.
4. PROVIDE METAL REINFORCEMENTS DETAIL "B" THIS PAGE. INSTALL IN BLOCK MASONRY WORK TO MEET DEAD BOLT AND DOOR HINGES. WELD TO HINGES.
5. WELD ON ¼" "U" SHAPED MECHANISM TO METAL REINFORCEMENT TO RECEIVE DEAD BOLT.

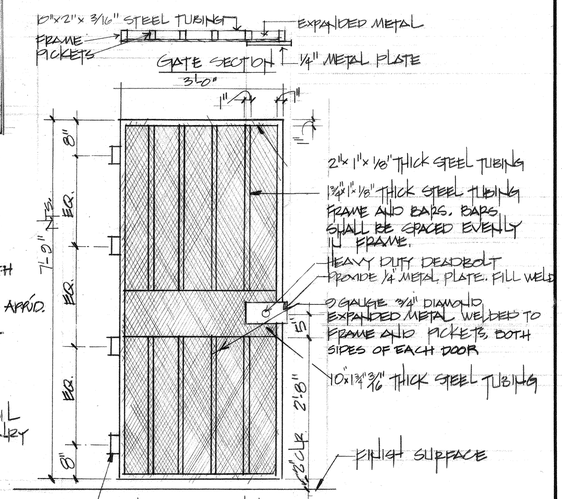

A REST ROOM DOOR 3/4"=1'-0"

LA SIERRA PARK RESTROOM & FIELD PROJECT

city of riverside
park & recreation
department
(714) 787-7923
3900 MAIN ST RIVERSIDE, CALIFORNIA 92522

revisions	by
1-2-86	LF

date	1-24-84
design	KH
drawn	ST
check	
acc't. no.	15-552-553
SHEET	4 of FOUR