SITE DEVELOPMENT PLAN
LINCOLN PARK

CITY OF RIVERSIDE
PARK & RECREATION

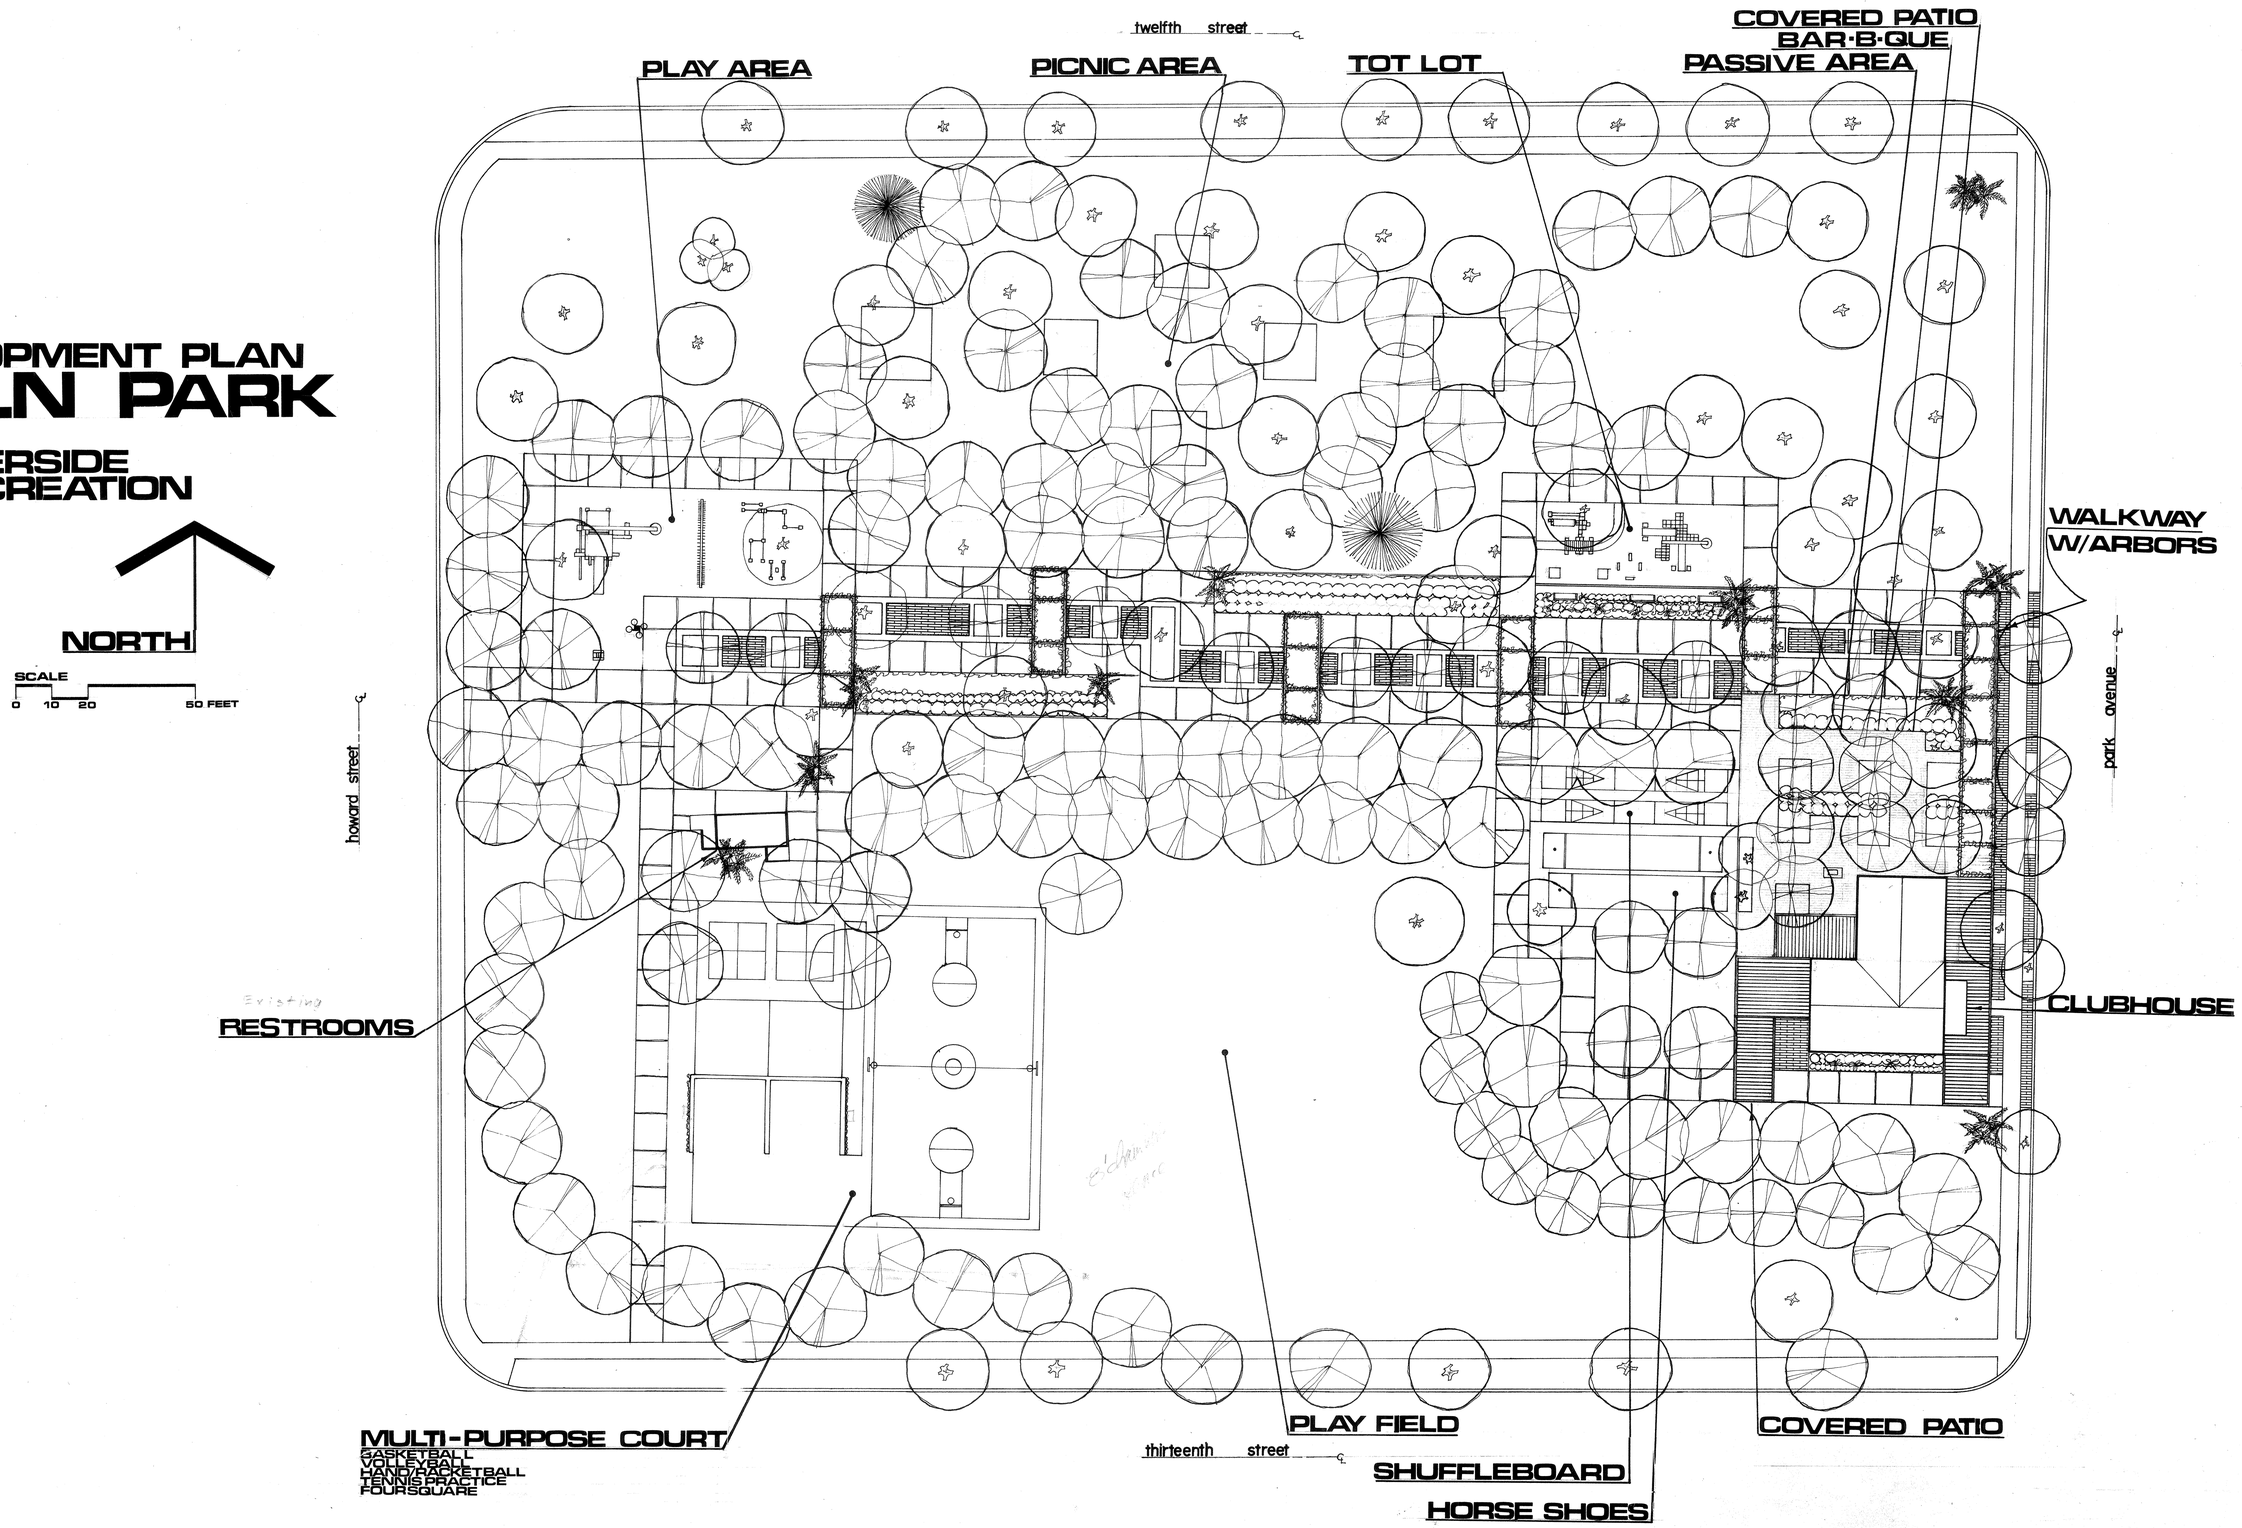

P-130-2