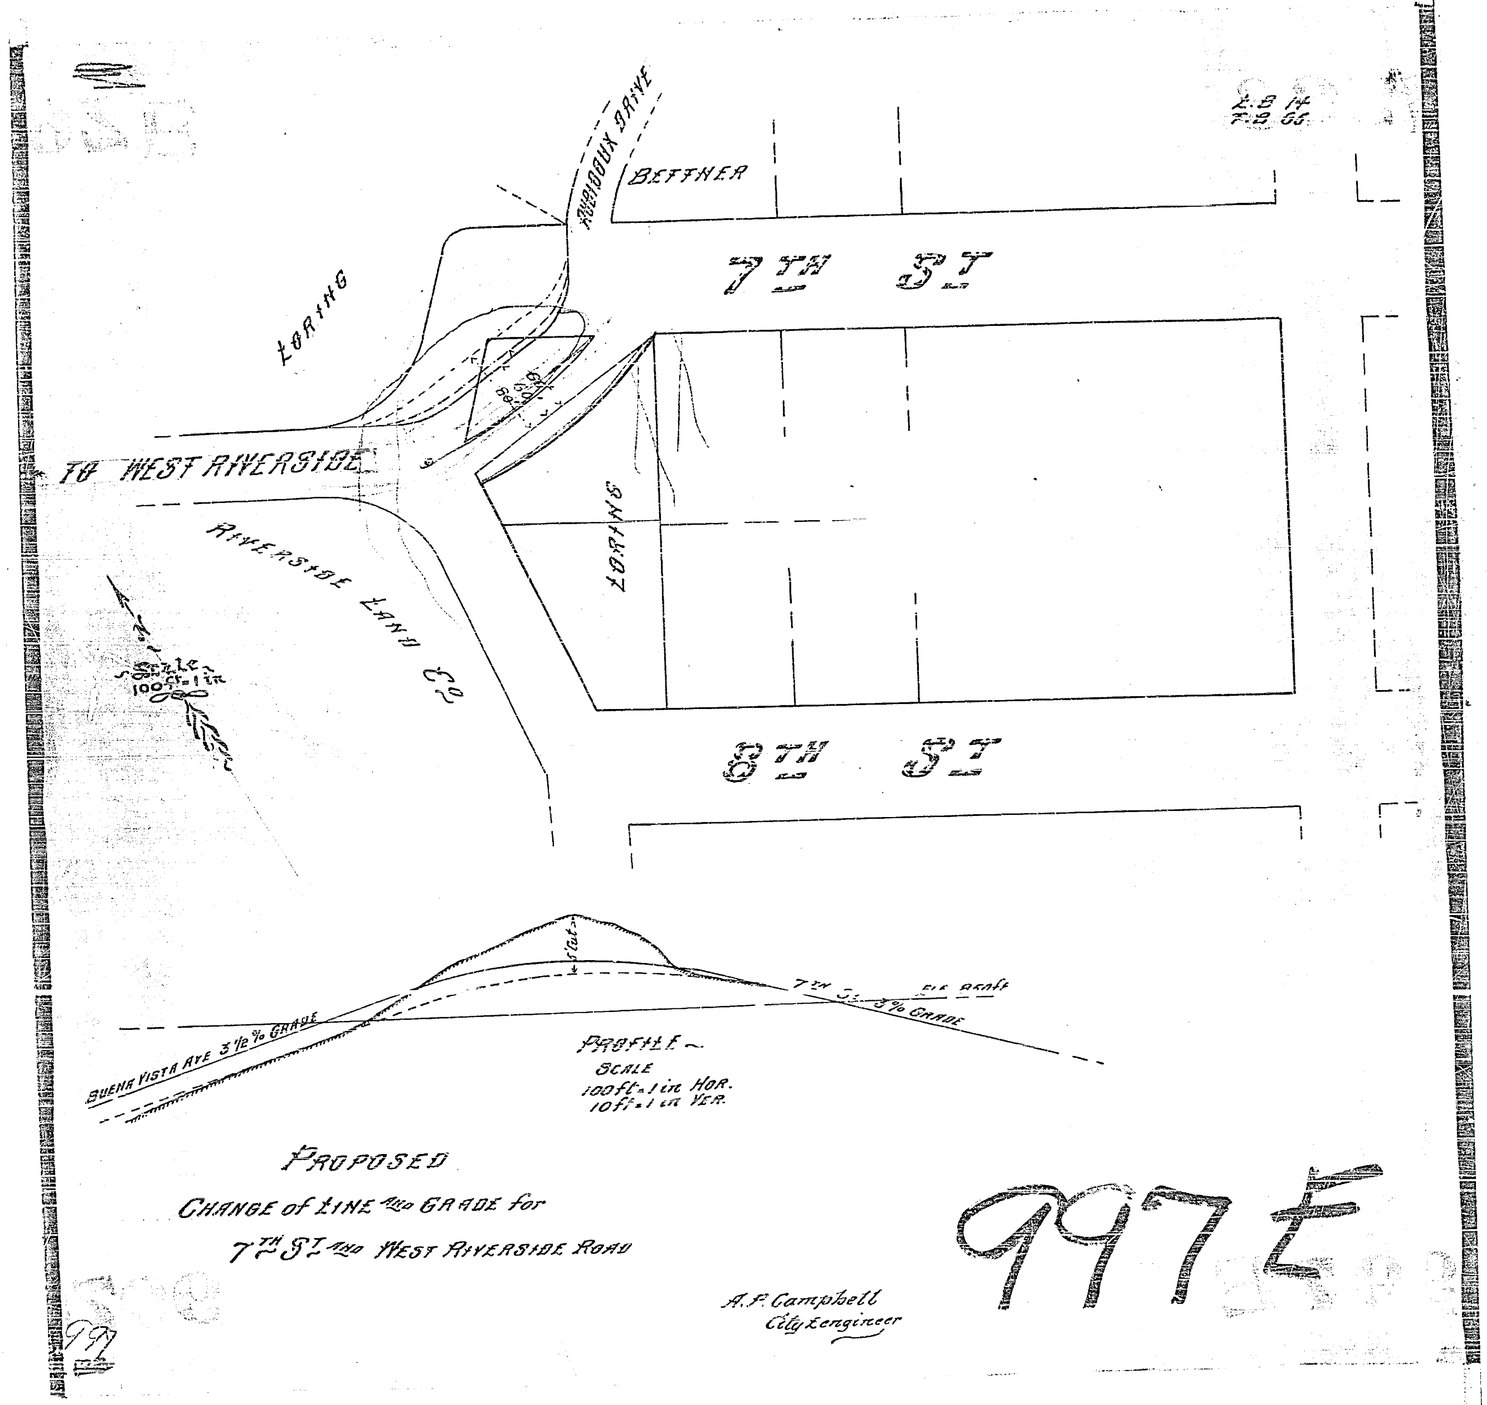

PROPOSED

CHANGE of LINE AND GRADE for

7TH ST AND WEST RIVERSIDE ROAD

A.P. Campbell
City Engineer

997E

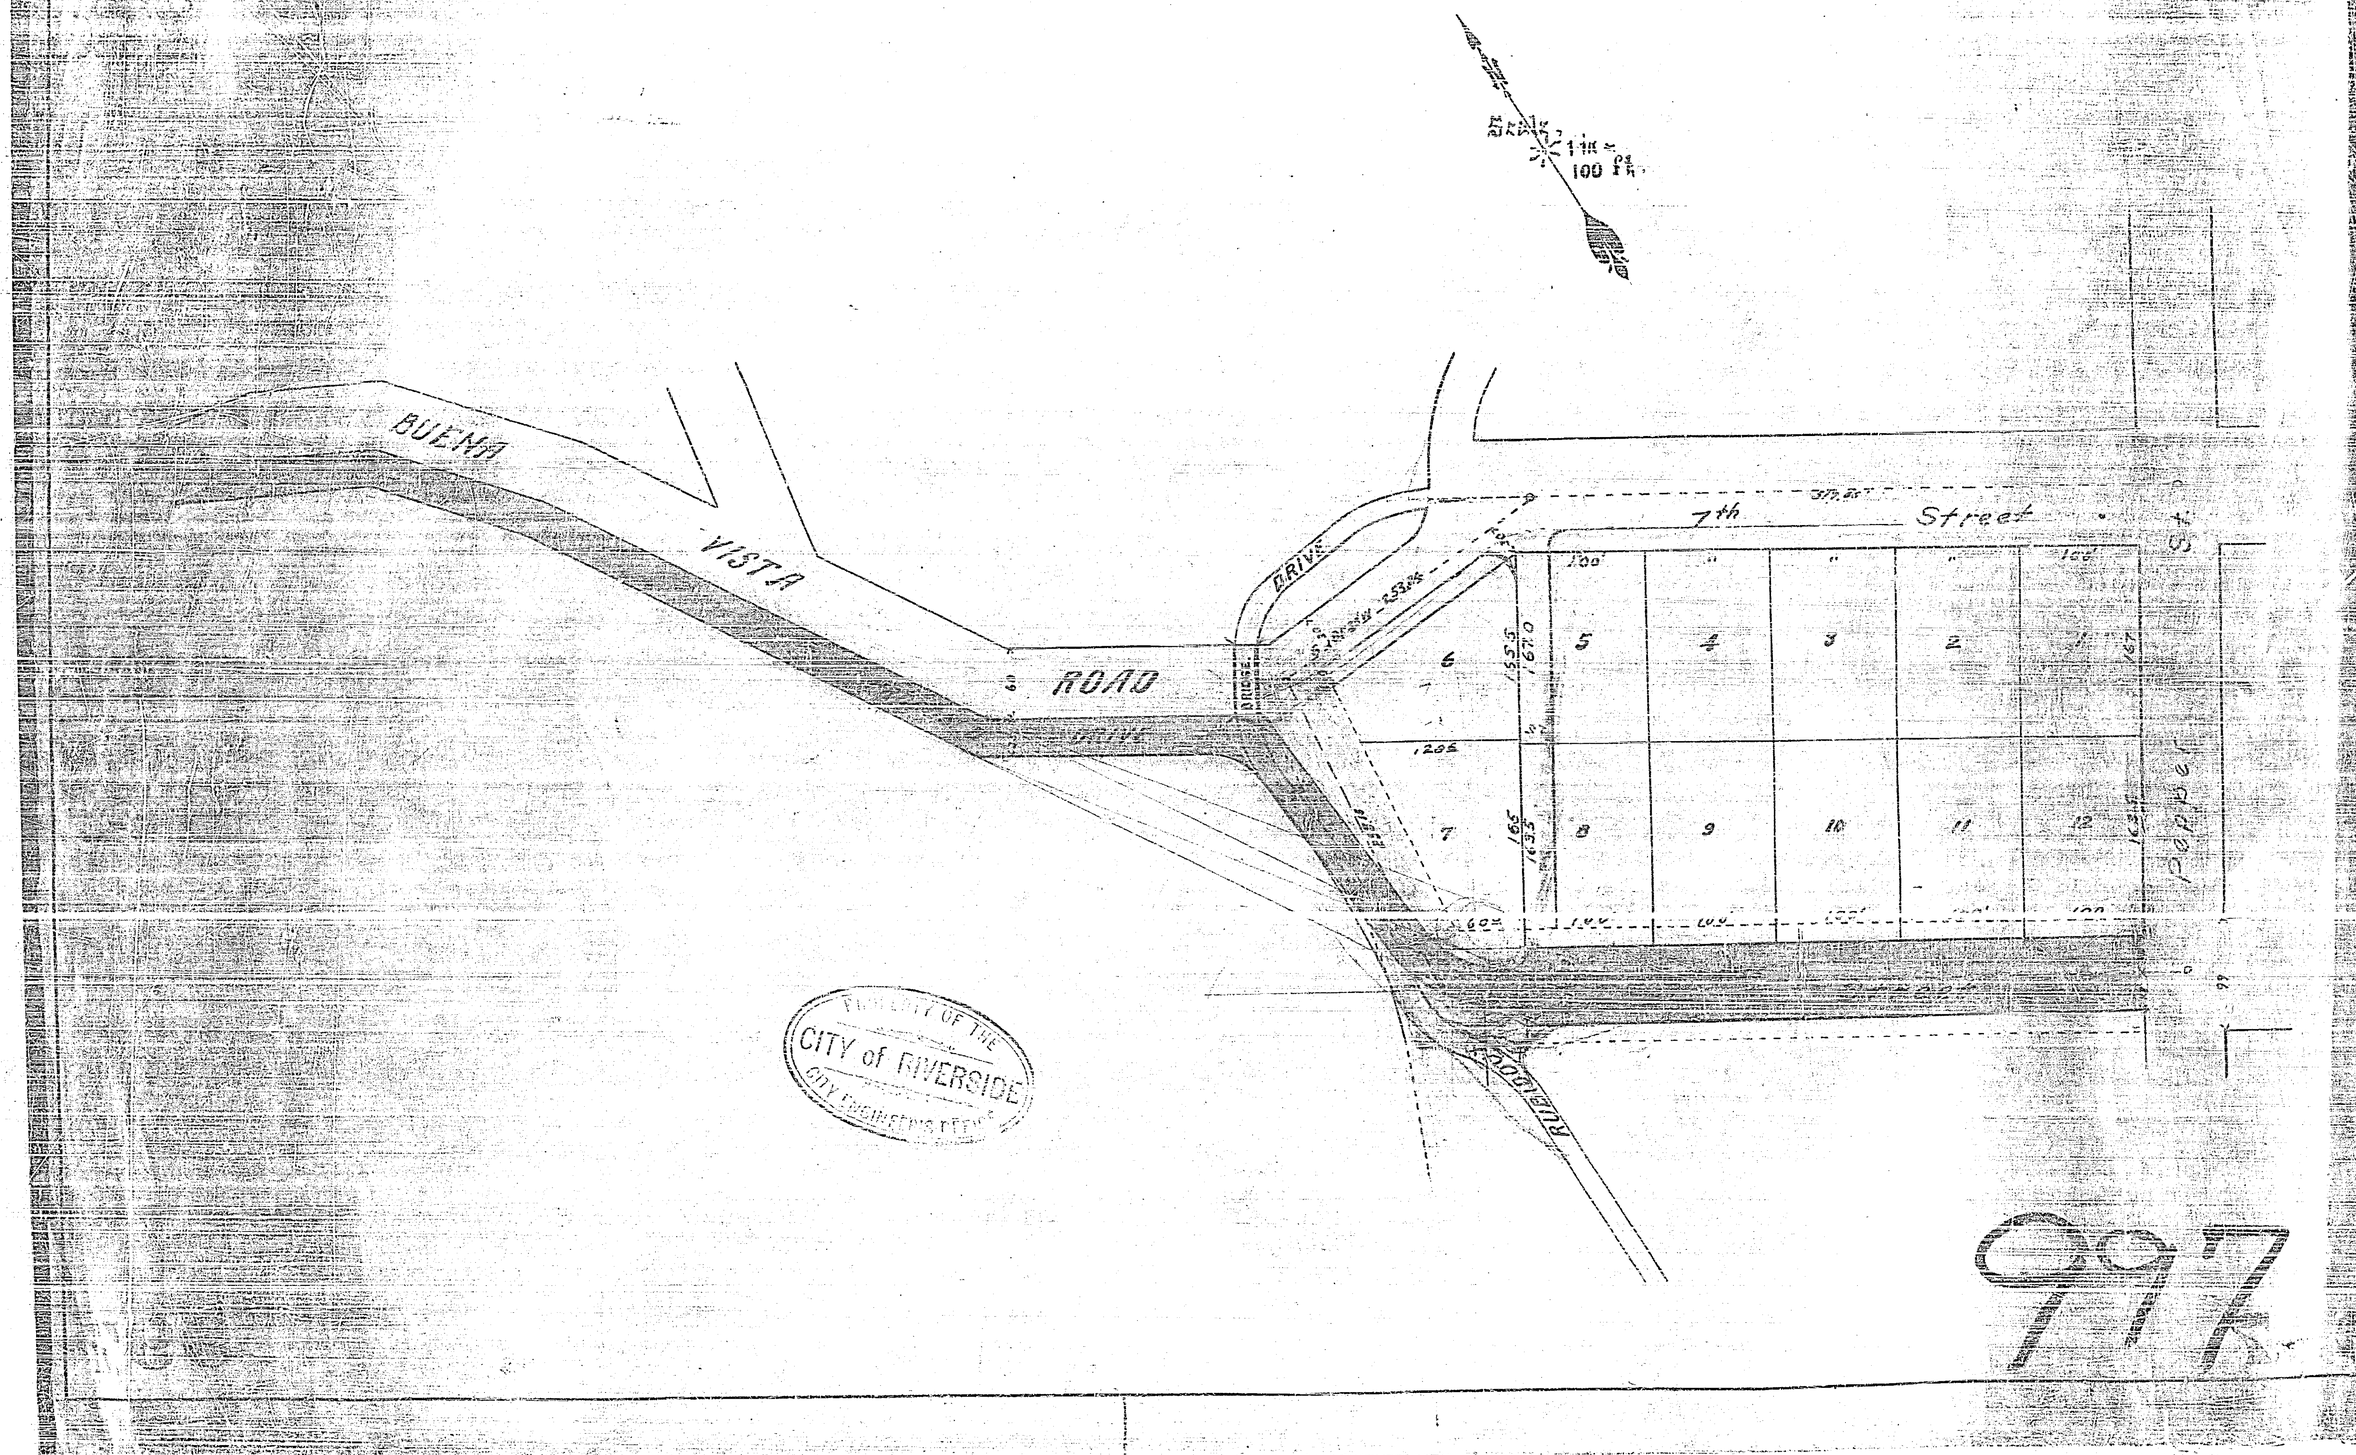

PROPERTY OF THE
CITY of RIVERSIDE
CITY ENGINEER'S OFFICE

997

LOT 5 BLOCK 23
RESUBDIVISION OF RESURVEY OF PORTION OF
RUBIDOUX HEIGHTS

Recorded In Book 4 Of Maps, Page 80
Records Of Riverside County

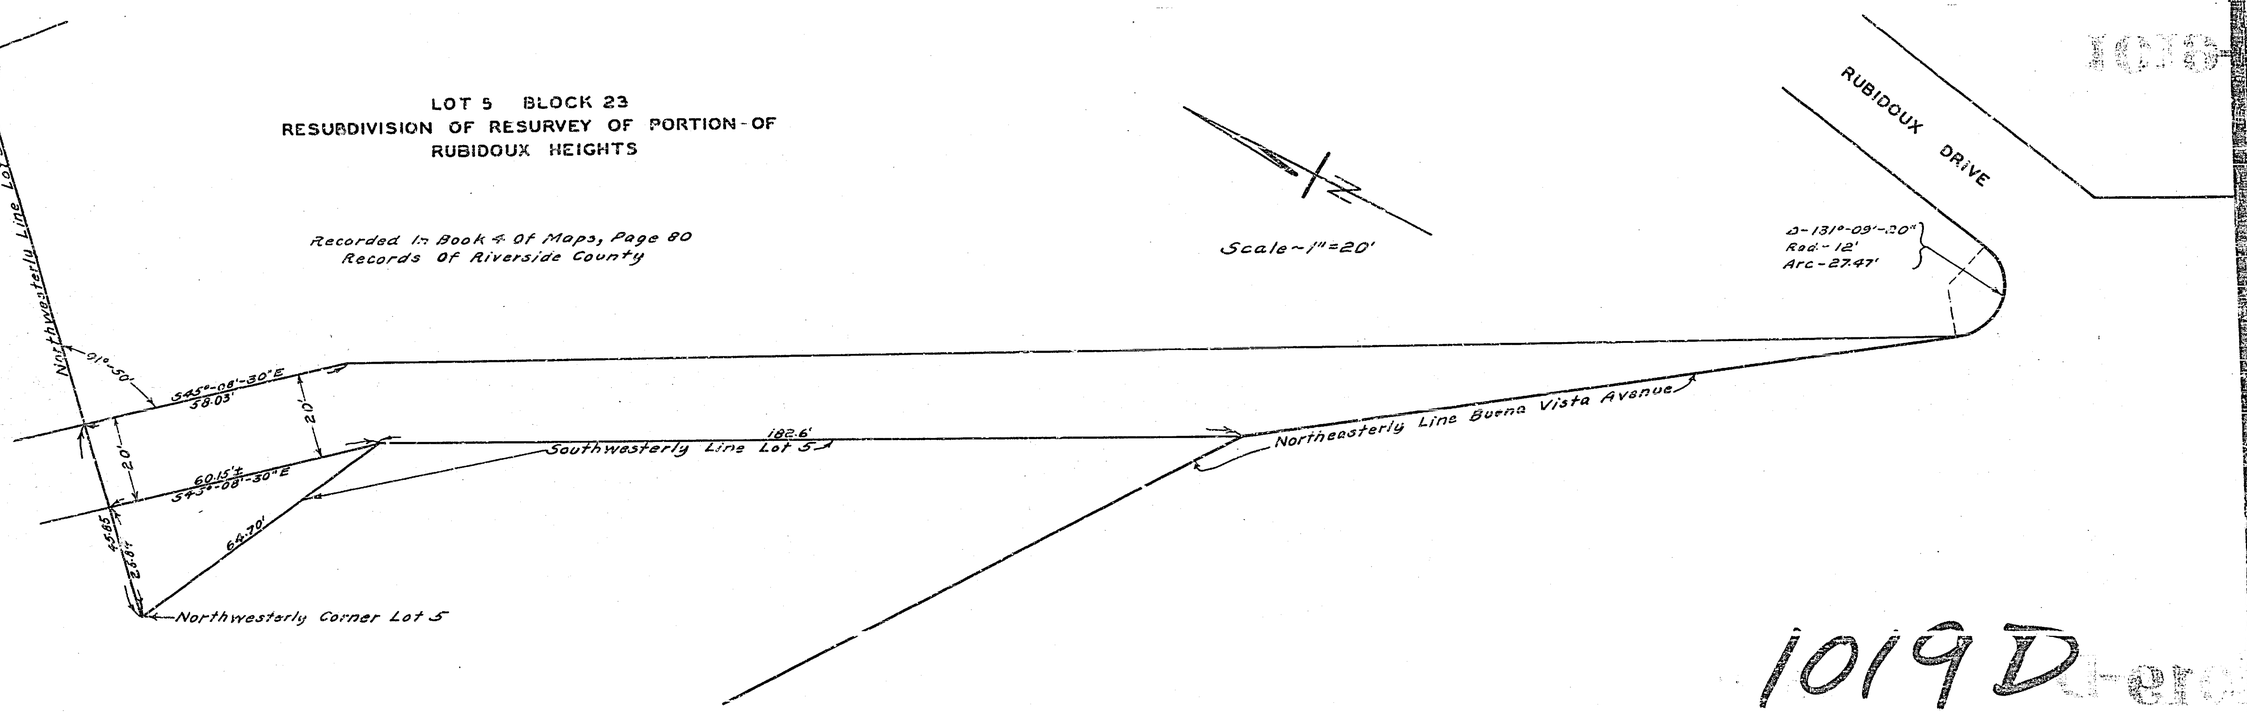

1019D

F.B. 247 - Map - 1507