DRAWING NUMBER
LO-05

PLAN HOLD CORPORATION • IRVINE, CALIFORNIA
REORDER BY NUMBER D75AR
POSITION EDGE OF PRINT ON THIS LINE

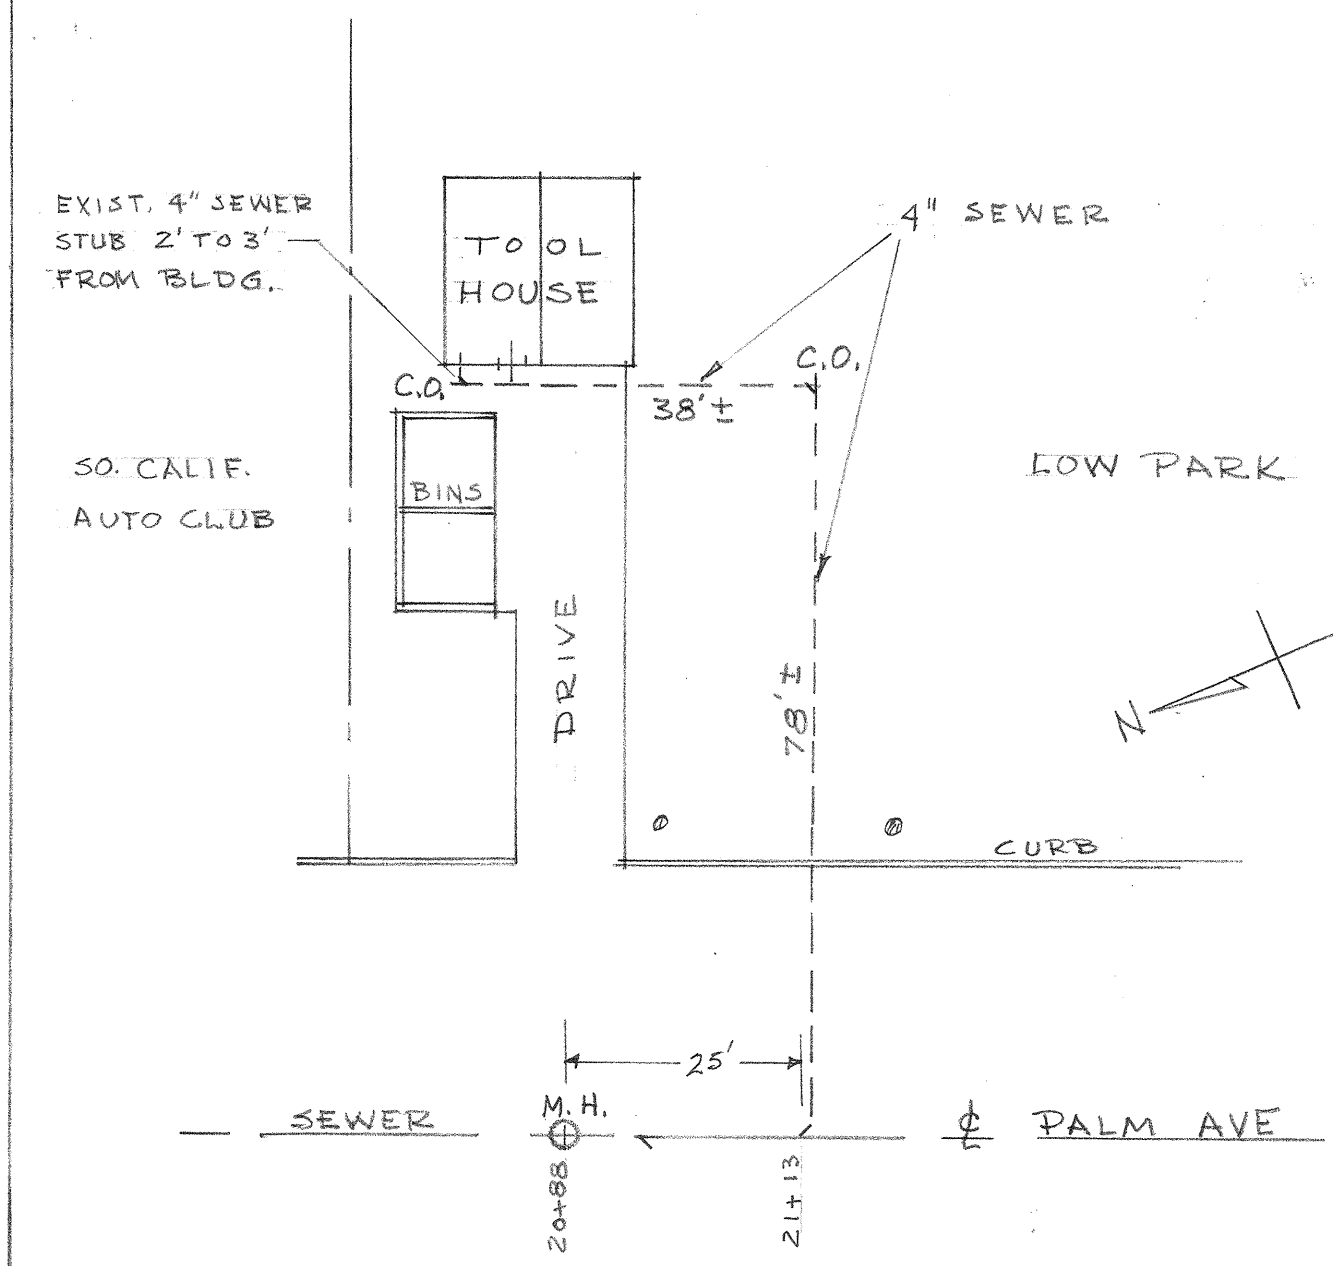

LOCATION PLAN
SEWER LINE
LOW PARK
PALM & MAGNOLIA
RIVERSIDE, CALIF.

SCALE 1"=20' 11-6-56

P-131-2